




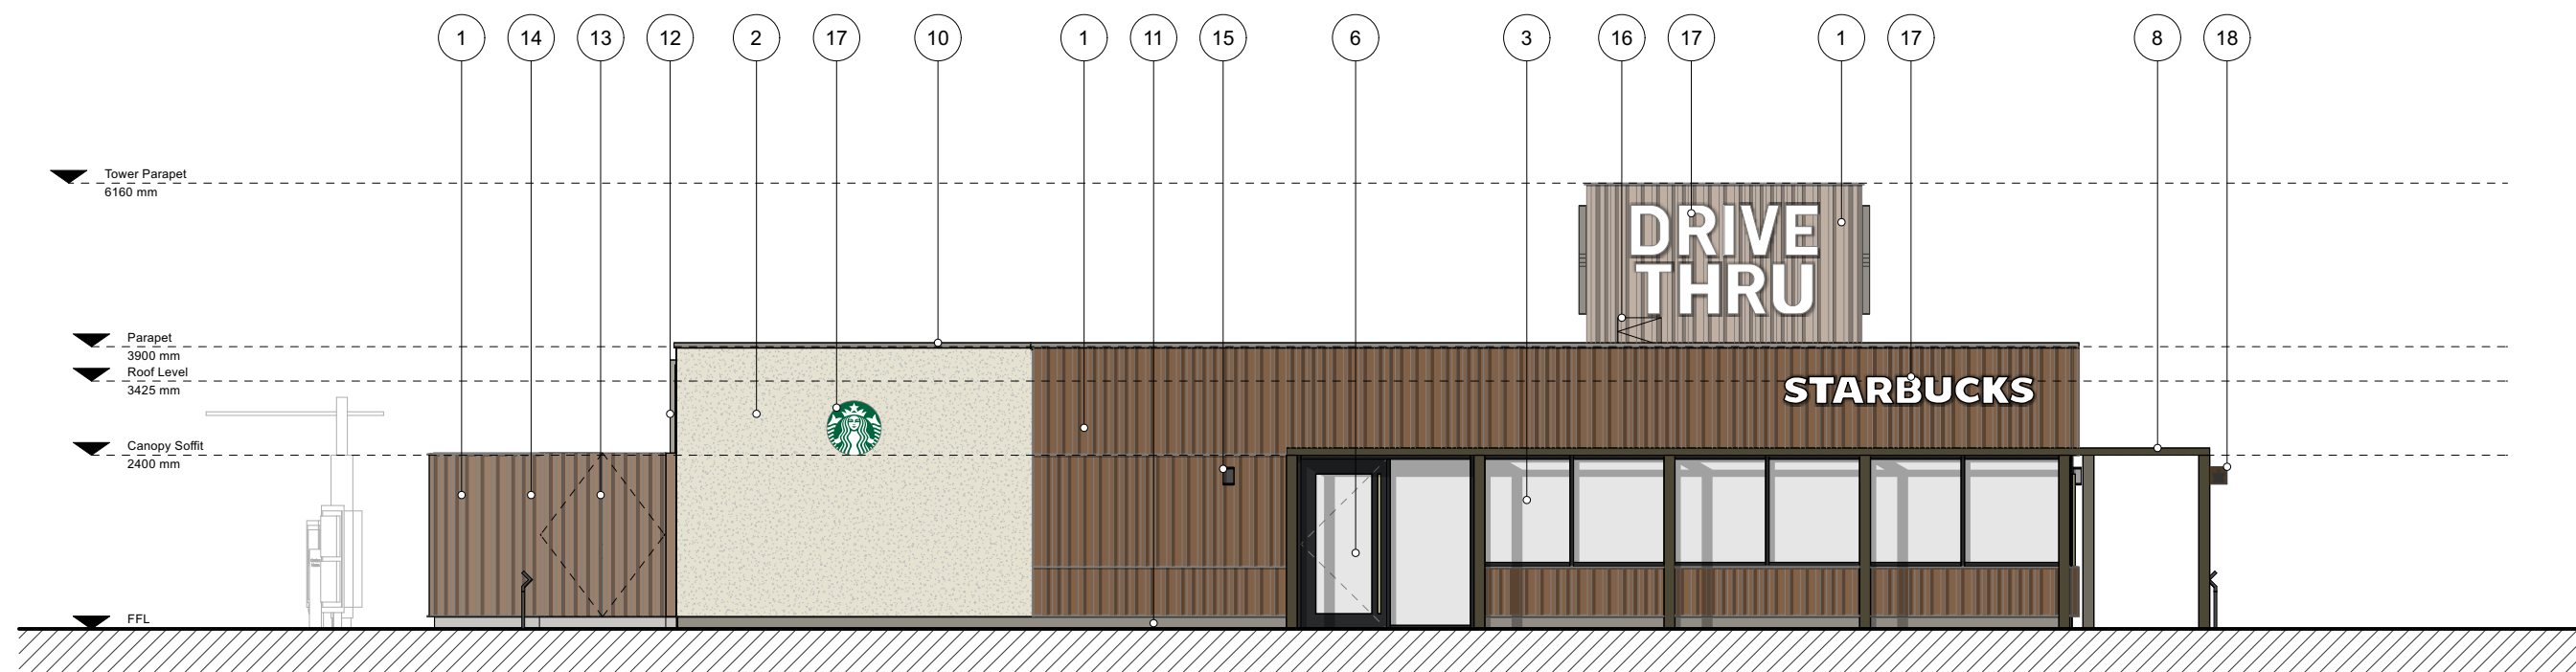


SOUTH WEST ELEVATION

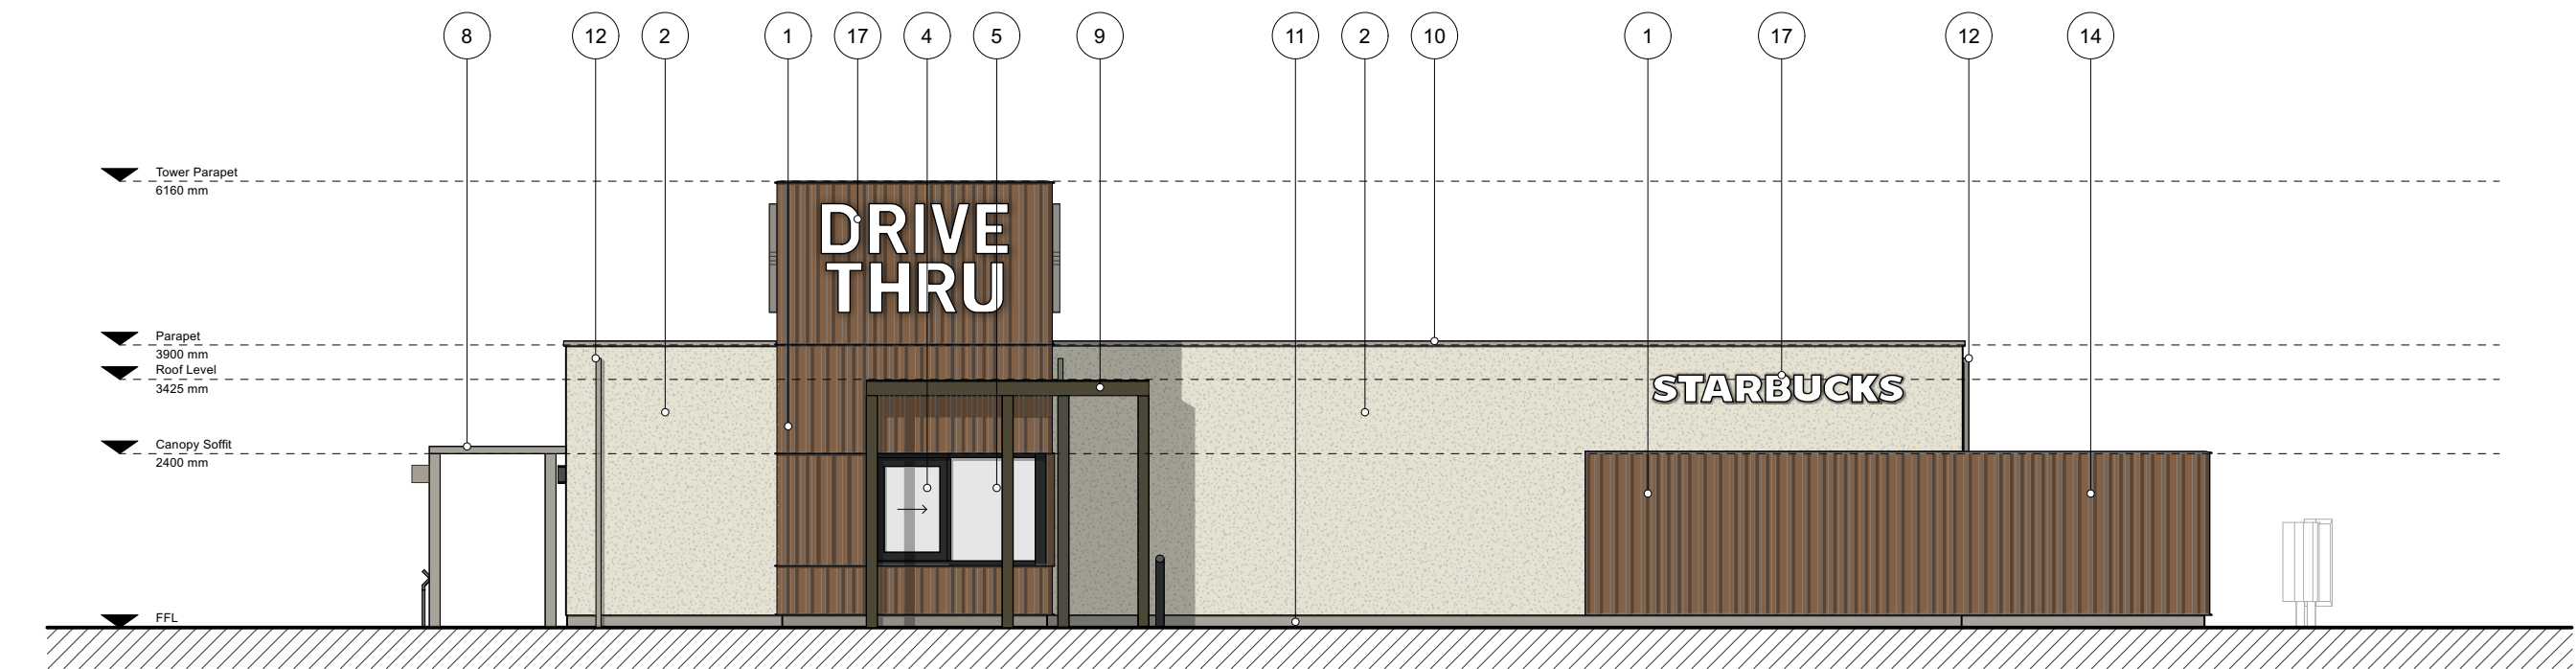

NORTH EAST ELEVATION

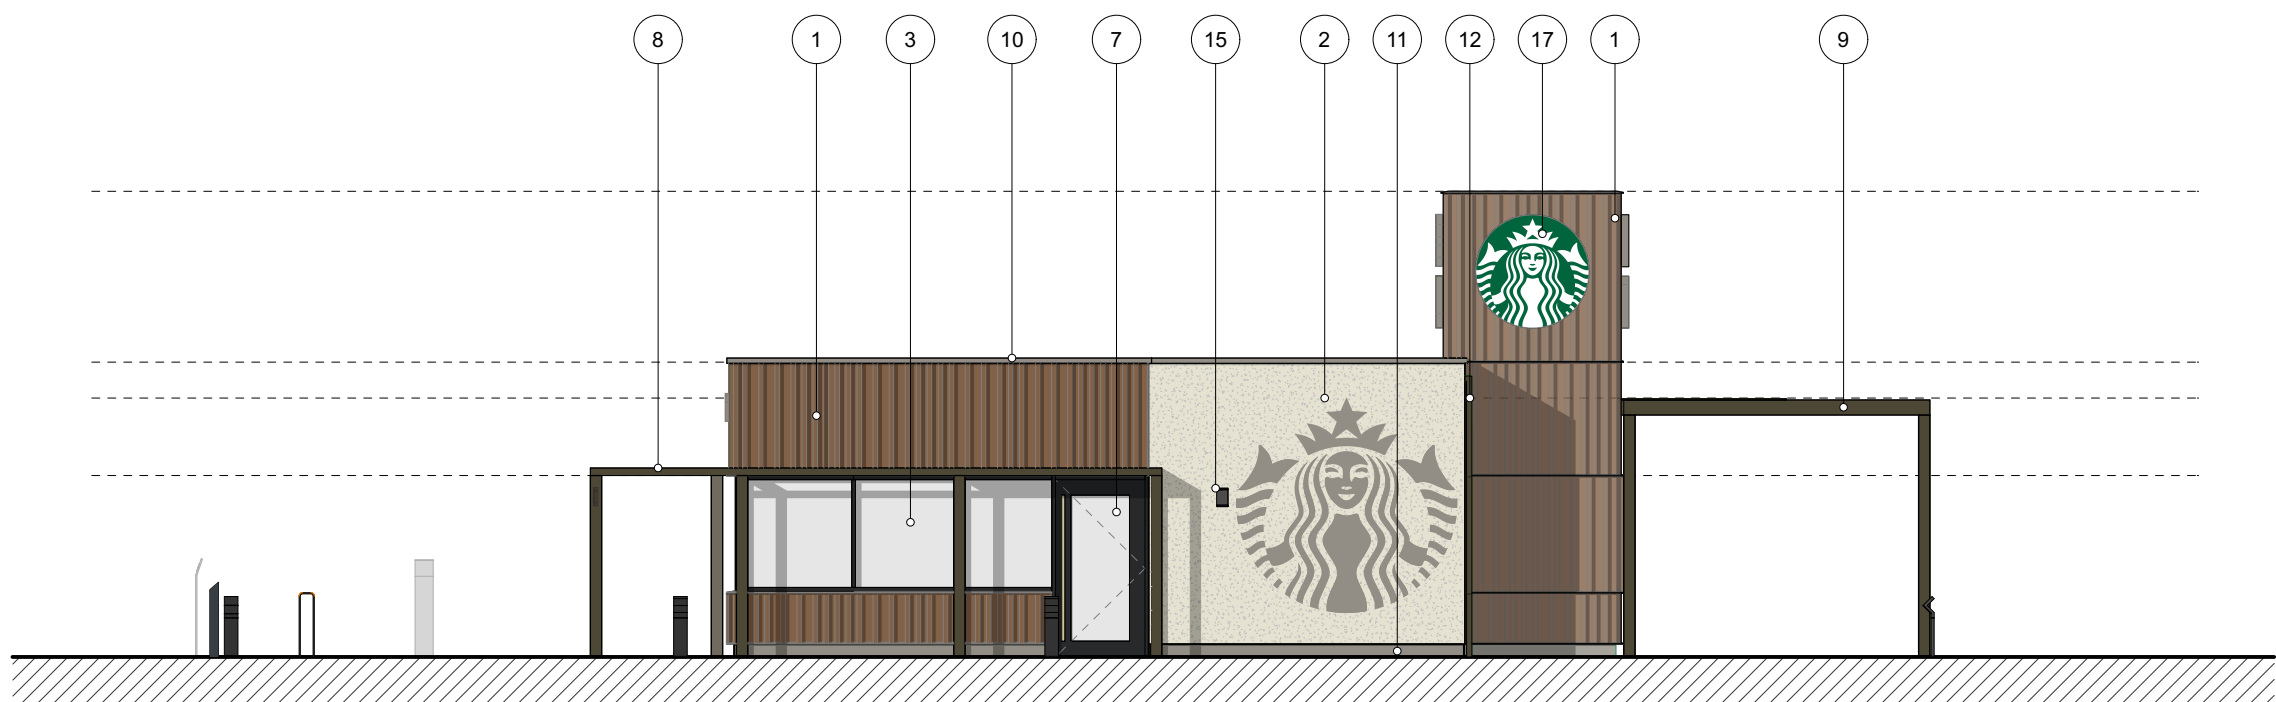

SOUTH EAST ELEVATION

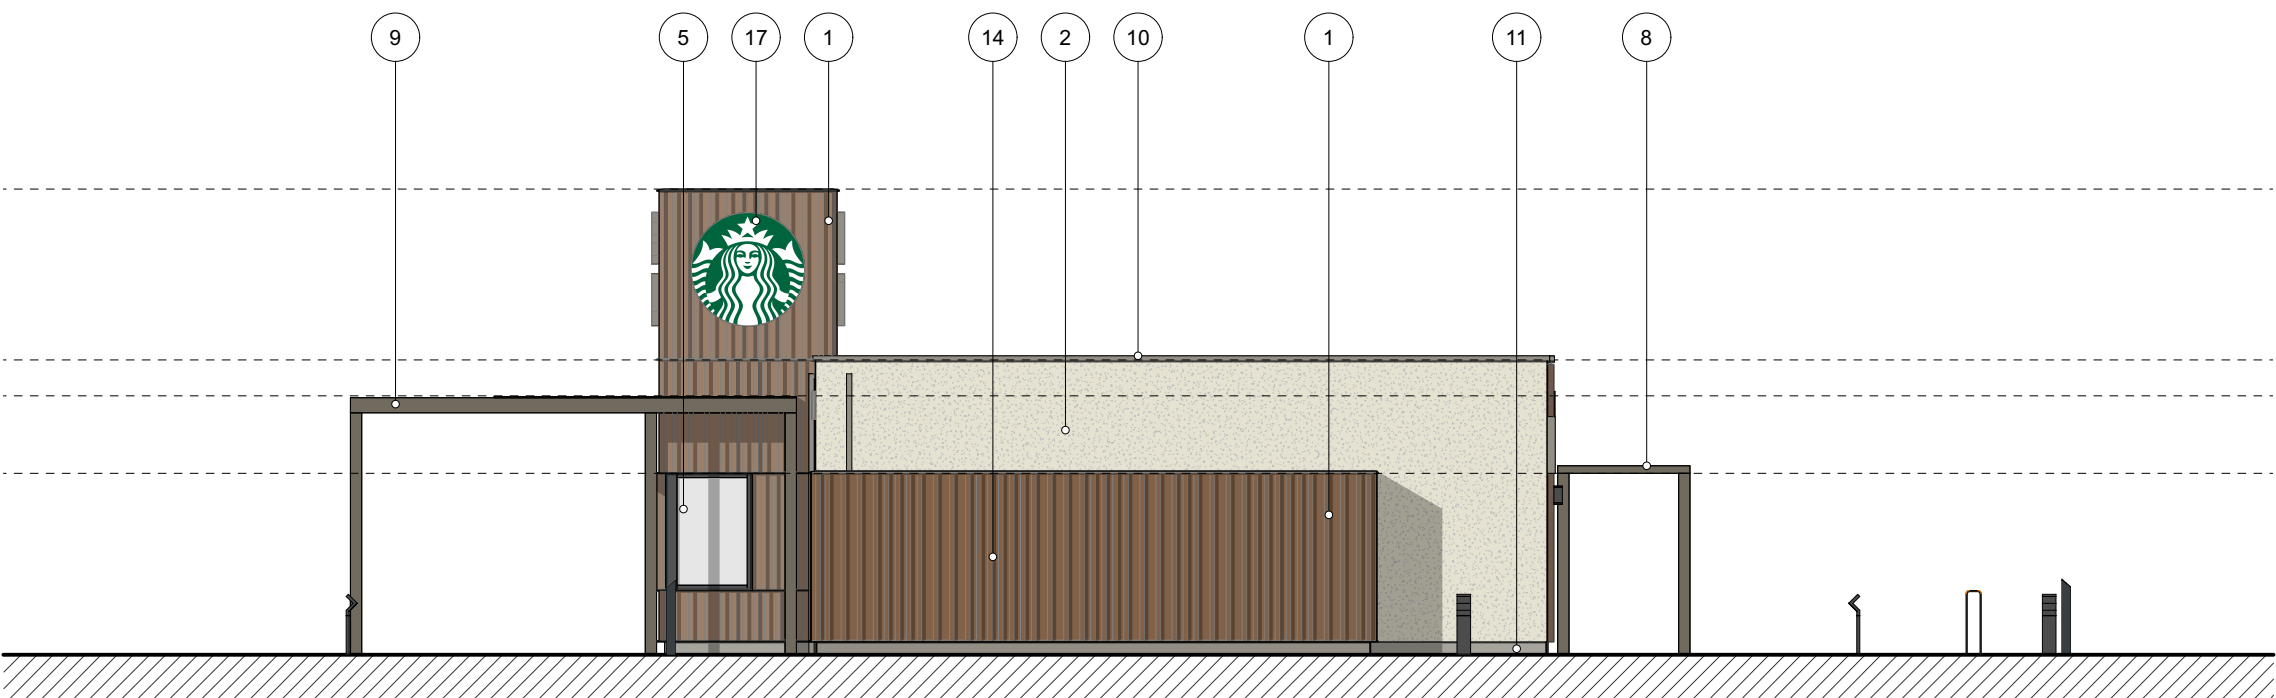

NORTH WEST ELEVATION

EXTERNAL FINISHES

1. TIMBER CLADDING - 69MM X 69MM ACCOYA BATTEN ON STAINED 9MM TRICOYA MDF - HIGH BUILD LACQUERED FINISH - TEKNOS WOODDEX AQUA CLASSIC - T8017
2. RENDER - K REND SILICONE TC 15 - ASH WHITE
3. PCC THERMALLY BROKEN ALUMINIUM RIBBON WINDOW FRAME - COLOUR: RAL 9011
4. PCC THERMALLY BROKEN ALUMINIUM OPERABLE WINDOW (CUSTOMER COLLECTION HATCH) - FRAME COLOUR: RAL 9011
5. PCC THERMALLY BROKEN ALUMINIUM WINDOW (CUSTOMER COLLECTION HATCH) - FRAME COLOUR: RAL 9011
6. PCC ALUMINIUM FRAMED SINGLE SWING DOOR (MAIN ENTRANCE) - FRAME COLOUR: RAL 9011
7. PCC ALUMINIUM FRAMED SINGLE SWING DOOR (SECONDARY ENTRANCE) - FRAME COLOUR: RAL 9011
8. FREE STANDING PERGOLA - DOUGLAS FIR WITH TEKNOS WOODDEX AQUA CLASSIC - T840
9. FREE STANDING PERGOLA WITH SOLID ROOF - DOUGLAS FIR WITH TEKNOS WOODDEX AQUA CLASSIC - T840
10. PCC ALUMINIUM COPING - FINISH COLOUR: RAL 7030
11. PCC ALUMINIUM KICK PLATE - FINISH COLOUR: RAL 7030
12. RAINWATER DRAINAGE PIPE - FINISH COLOUR: RAL 7030
13. UTILITY YARD ENCLOSURE GATE
14. UTILITY YARD ENCLOSURE FENCE
15. WALL MOUNTED EXTERNAL LIGHTING
16. 600MM X 600MM MAINTENANCE ACCESS HATCH
17. ILLUMINATED SIGNAGE SUBJECT TO SEPARATE ADVERTISEMENT APPLICATION
18. SIGNAGE SUBJECT TO SEPARATE ADVERTISEMENT APPLICATION





Project
Burrows Yard, Afan Way, Port Talbot

Client
Aldi Stores Ltd

Date
26/04/24

Scale
1:100

Paper Size
ISO A1

Revision
170466 PORT TALBOT_ELEVATIONS.vsw

© Copyright
Do not scale this drawing

Rev	Date	By	App	Note
P01	26/04/24	MP	JS	First Issue

Drawing Title
PROPOSED ELEVATIONS - STARBUCKS

Project Number	Drawing Number	Revision
170466-2405		P01

Date	Drawn	Checked	Proposed/Status
26/04/24	MP	JS	PLANNING

Glenworth Court, Lime Kiln Close
Stoke Gifford, Bristol BS34 8SR
+44 (0)117 931 2062
www.kendallkingscott.co.uk

Only to be used on the site for which designed. The electronic transmission of design information contained in this drawing is carried out entirely at the user's risk and Kendall Kingscott Ltd. will have no liability for any errors or inaccuracies arising therefrom. The production of amended or updated information from the said design information by the user is entirely the responsibility of the user and Kendall Kingscott Ltd. shall have no responsibility in respect thereof whatsoever.