
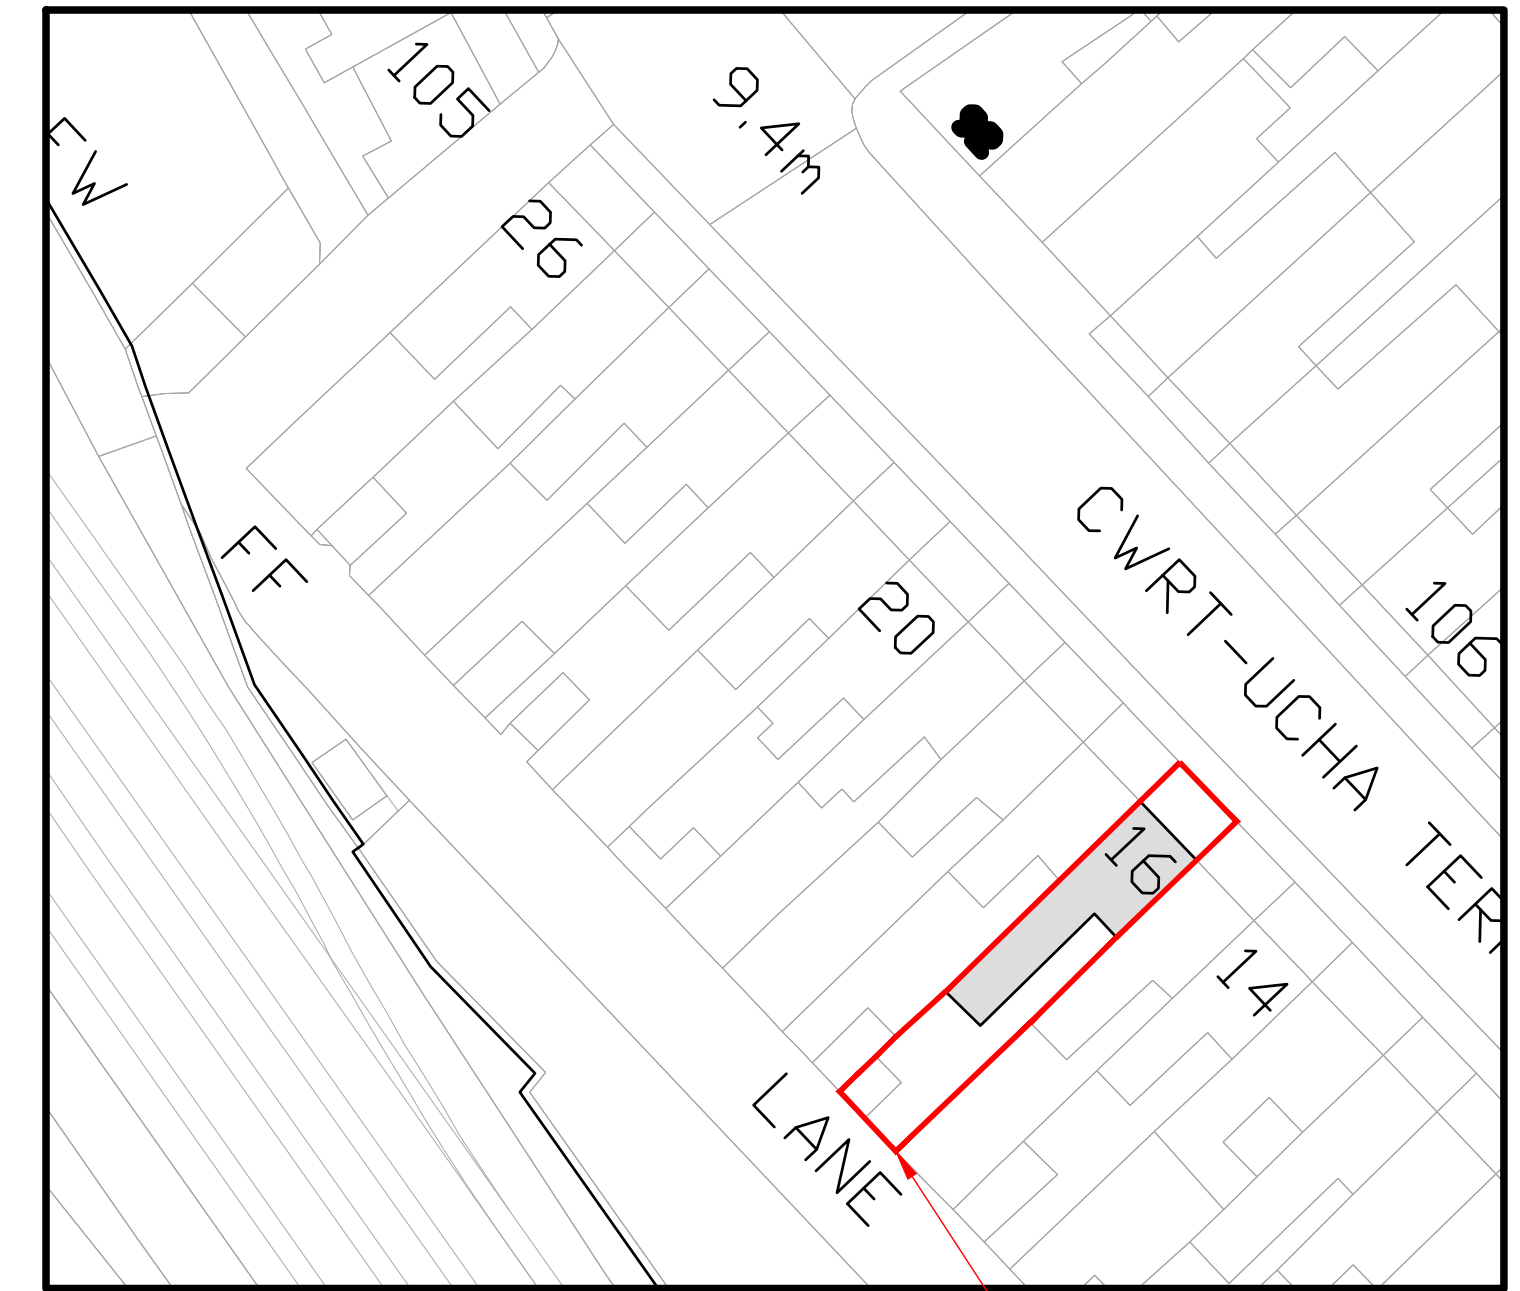
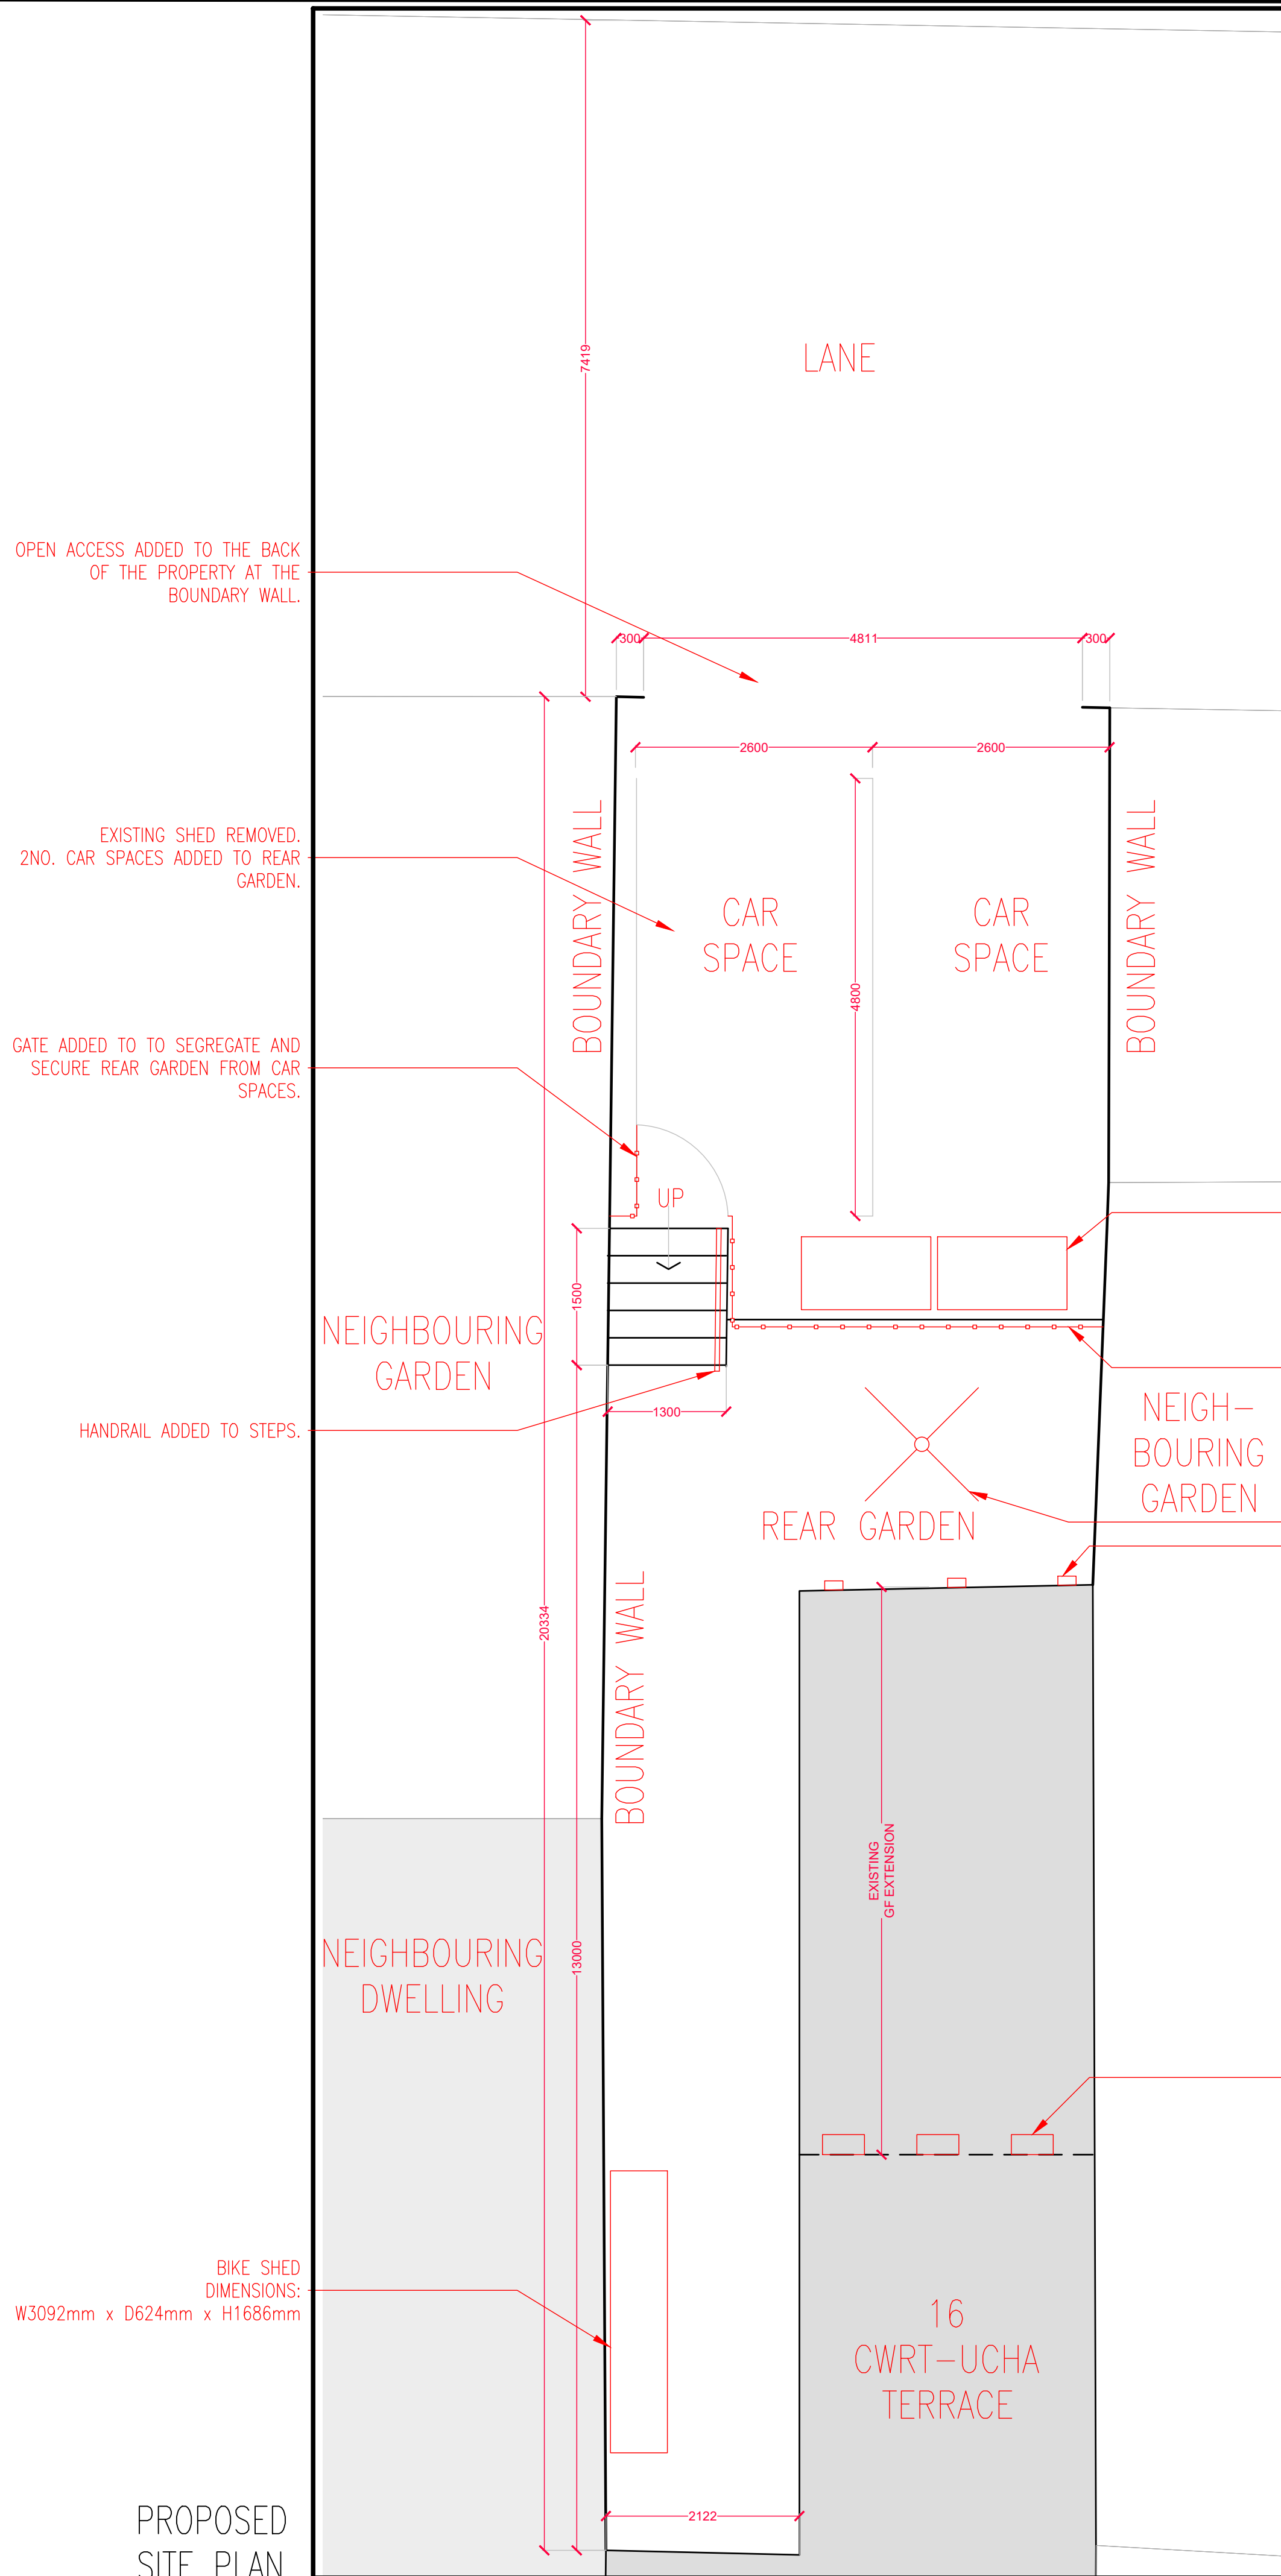


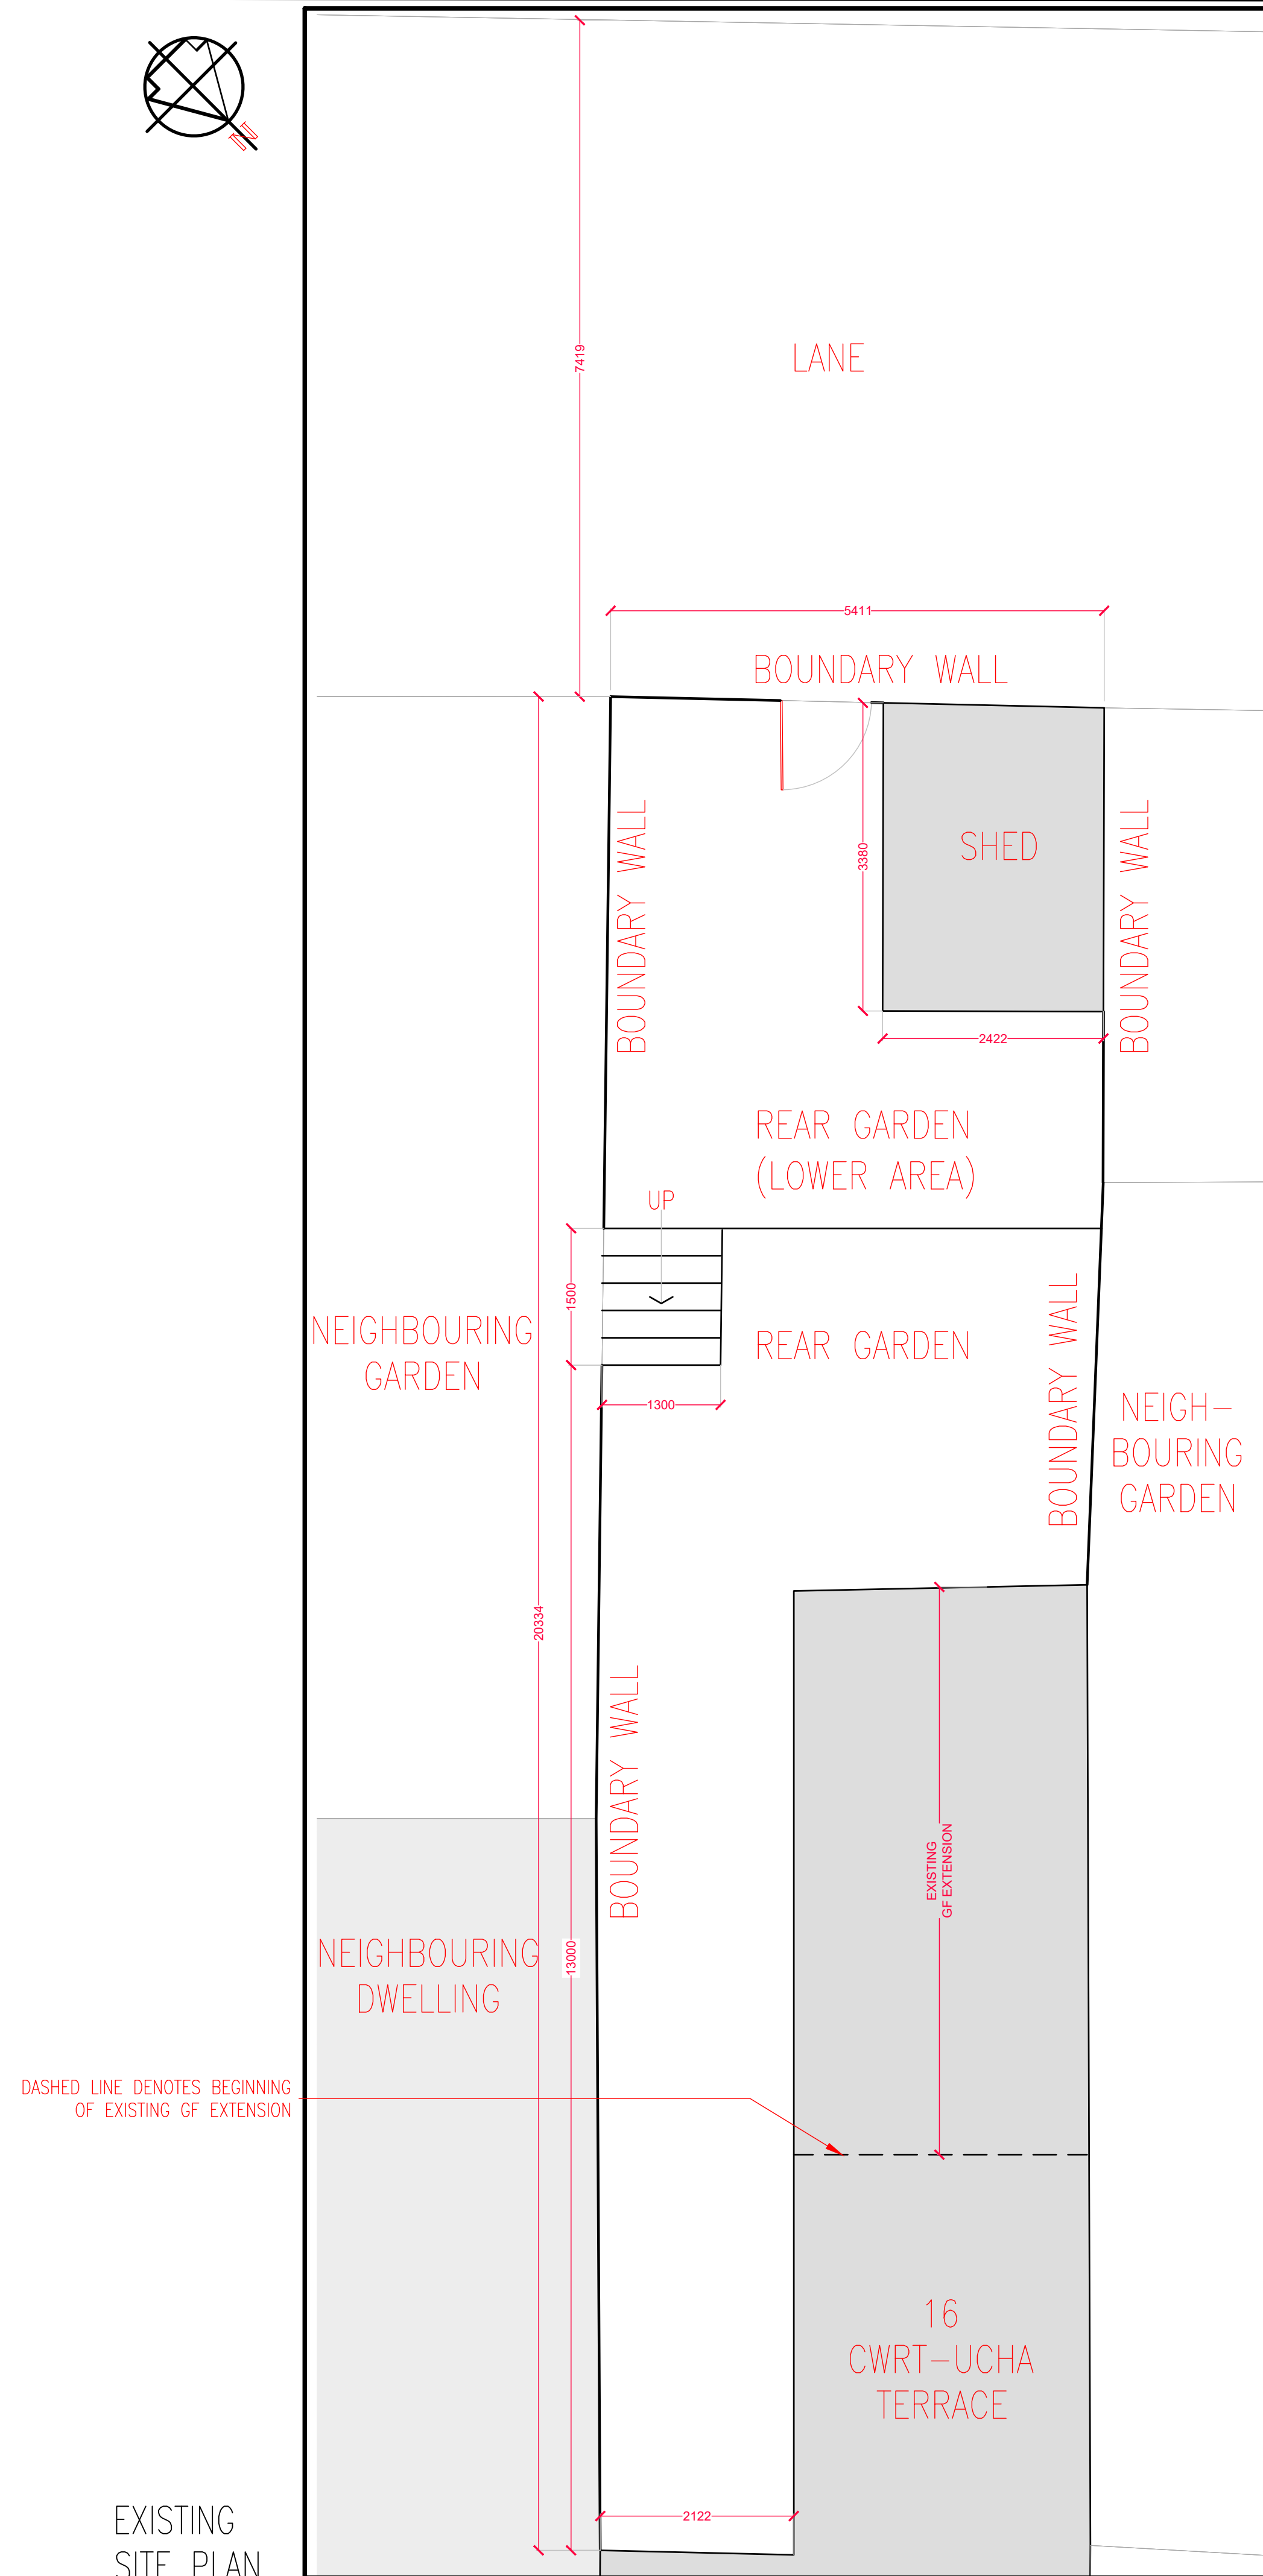

## KEY PLAN

**SCALE 1:500 ● A1**

KEY

 **BOUNDARY LINE**

2NO. BIN STORAGE  
DIMENSIONS:  
W1420mm x D800mm x H1170mm  
REAR GARDEN LOWER AREA  
EXTENDED BY 1M TO ACCOMMODATE  
BIN STORAGE.

— FENCE ADDED TO SEGREGATE AND SECURE REAR GARDEN FROM CAR SPACES.

— ROTARY LINE  
— 3NO. BUG BOXES.

3NO. SPARROW BOXES  
DIMENSIONS:  
W460mm x D220mm x H220mm  
LOCATED AT THE GABLE END ABOVE  
EXISTING GF EXTENSION  
(DASHED LINE DENOTES BEGINNING  
OF EXISTING GF EXTENSION)

16 CWRT - UCHA TERRACE,  
PORT TALBOT  
SA13 1LD

### EXISTING & PROPOSED SITE PLAN - REAR GARDEN