




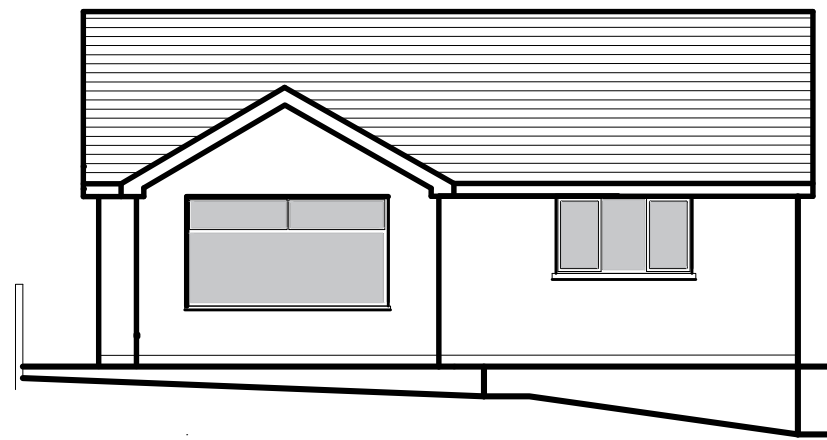


Existing Rear Elevation

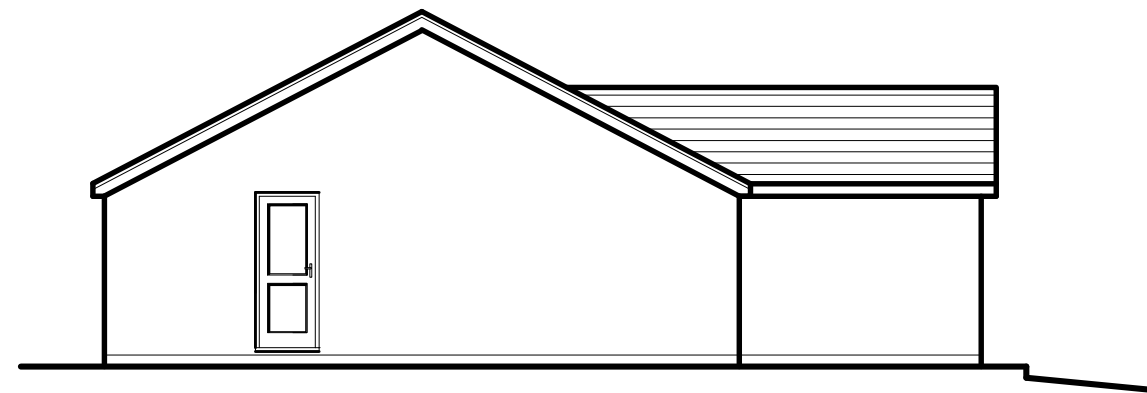

Proposed RH Side Elevation

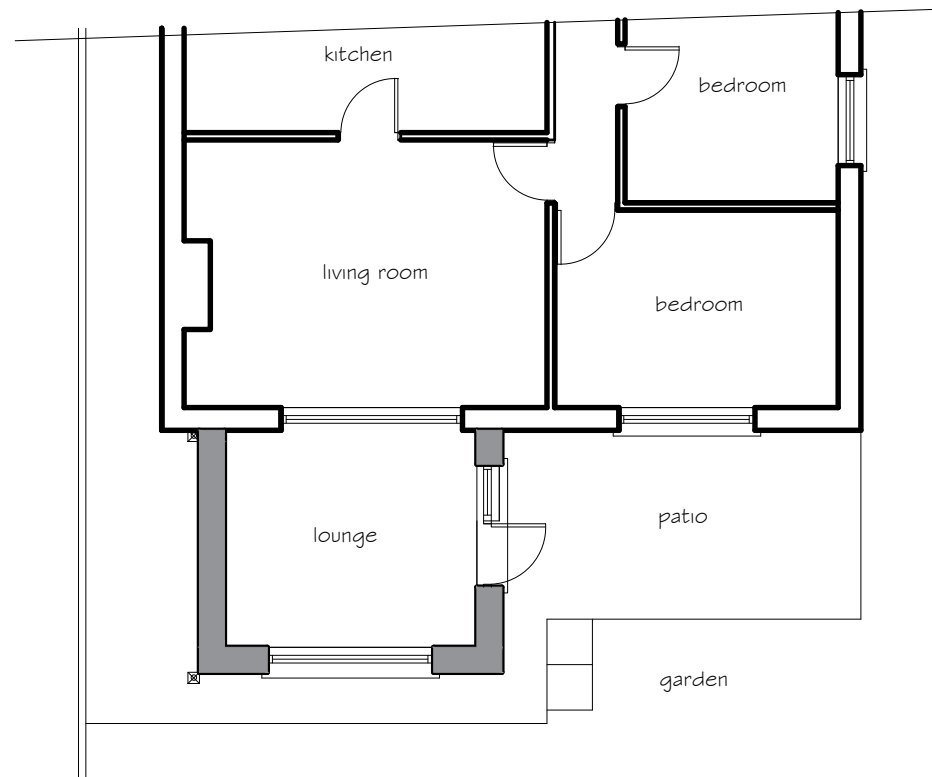

Proposed Floor Plan

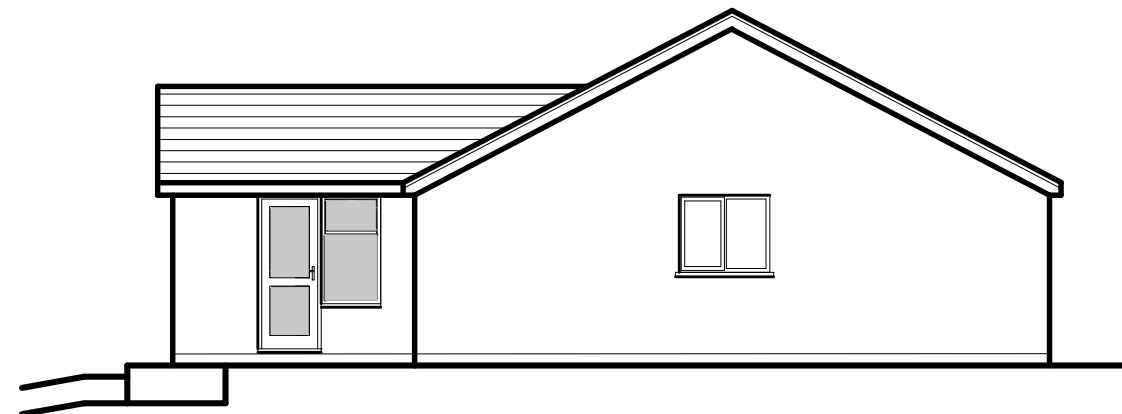

Proposed LH Side Elevation

GENERAL NOTES

THE DESIGN AND CONSTRUCTION OF THE BUILDING WORKS AND ALL SERVICES WILL BE CARRIED OUT TO SATISFY THE REQUIREMENTS SET OUT IN LATEST STATUTORY BUILDING REGULATIONS AND TO THE APPROVAL OF THE APPOINTED BUILDING INSPECTOR

NEW PATHS AND STEPS TO GARDEN
TO BE CONFIRMED

Proposed Materials & Finishes

TO MATCH EXISTING
concrete tile roof covering
brown PVCu fascia and soffits
black PVCu rainwater goods
Walls facing brick finish
Windows & doors
double glazed brown PVCu units.

revision A 03.06.24
extg materials note added

PETER JONES
TALBOT DESIGN SERVICES
mobile: 07817538014
email: jonespeter177@gmail.com

project title
proposed lounge extension
99 Penshannel
Skewen NPT

drawing title
proposed elevations
and floor plan

date April 2024 scale 1:100
drawing No 99P-02 rev A