


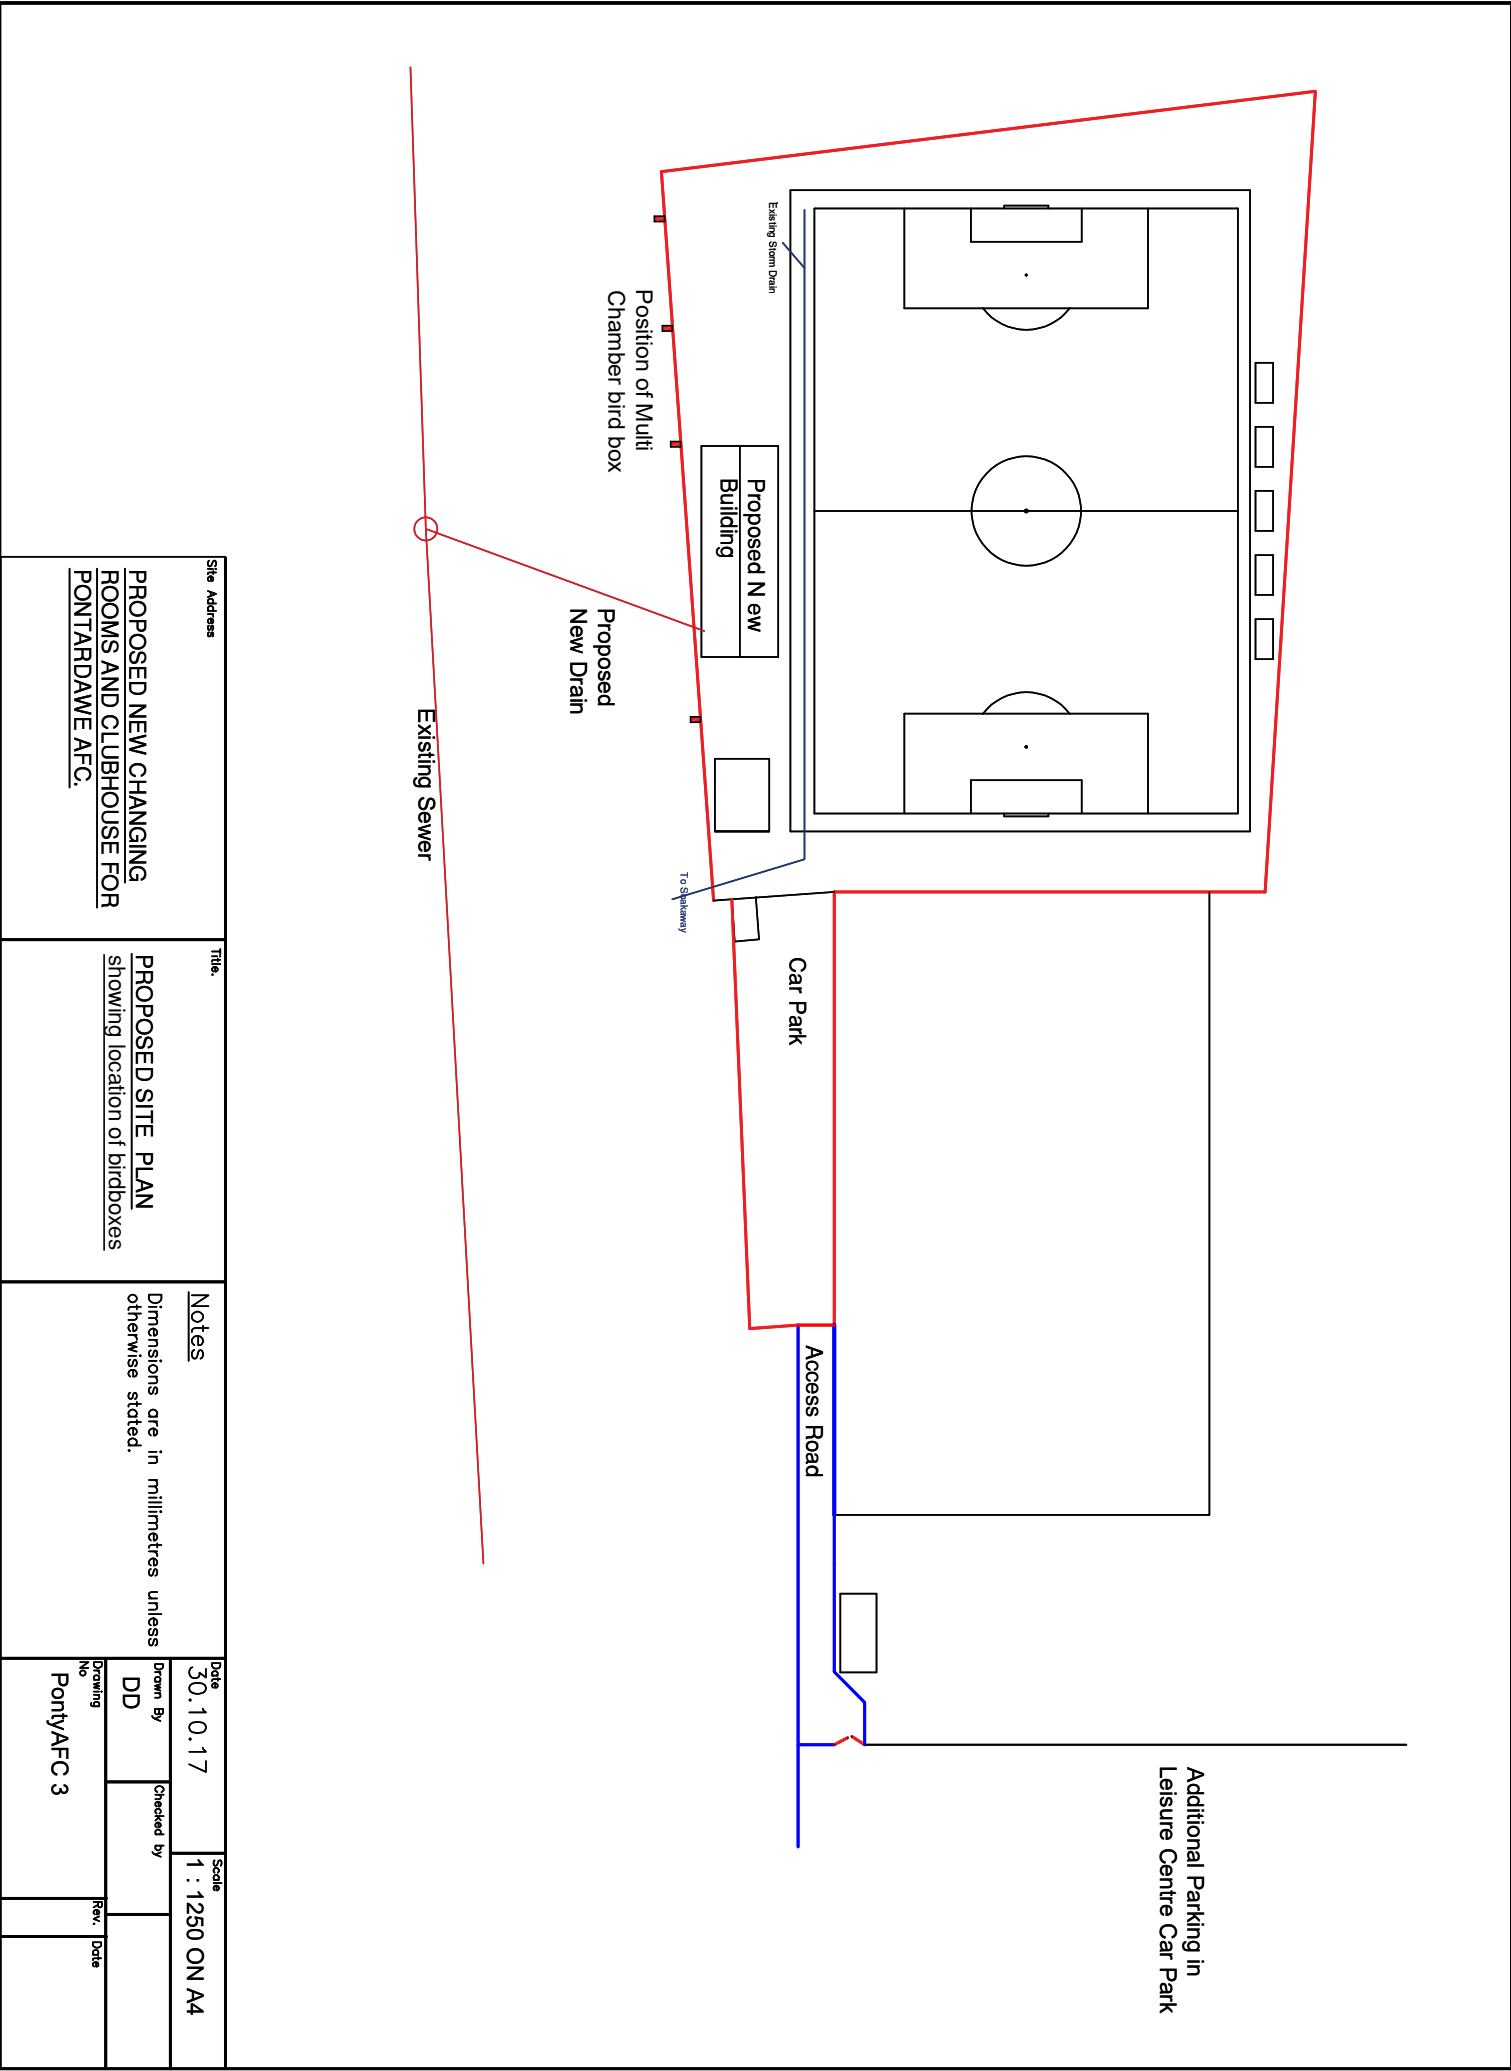

Site Address	Title.	Notes	Date		Scale	
PROPOSED NEW CHANGING ROOMS AND CLUBHOUSE FOR PONTARDAWE AFC.	PROPOSED SITE PLAN showing location of birdboxes	Dimensions are in millimetres unless otherwise stated.	30.10.17		1 : 1250 ON A4	
			Drawn By	Checked by		
			DD			
			Drawing No	Rev.	Date	
			PontyAFC 3			