
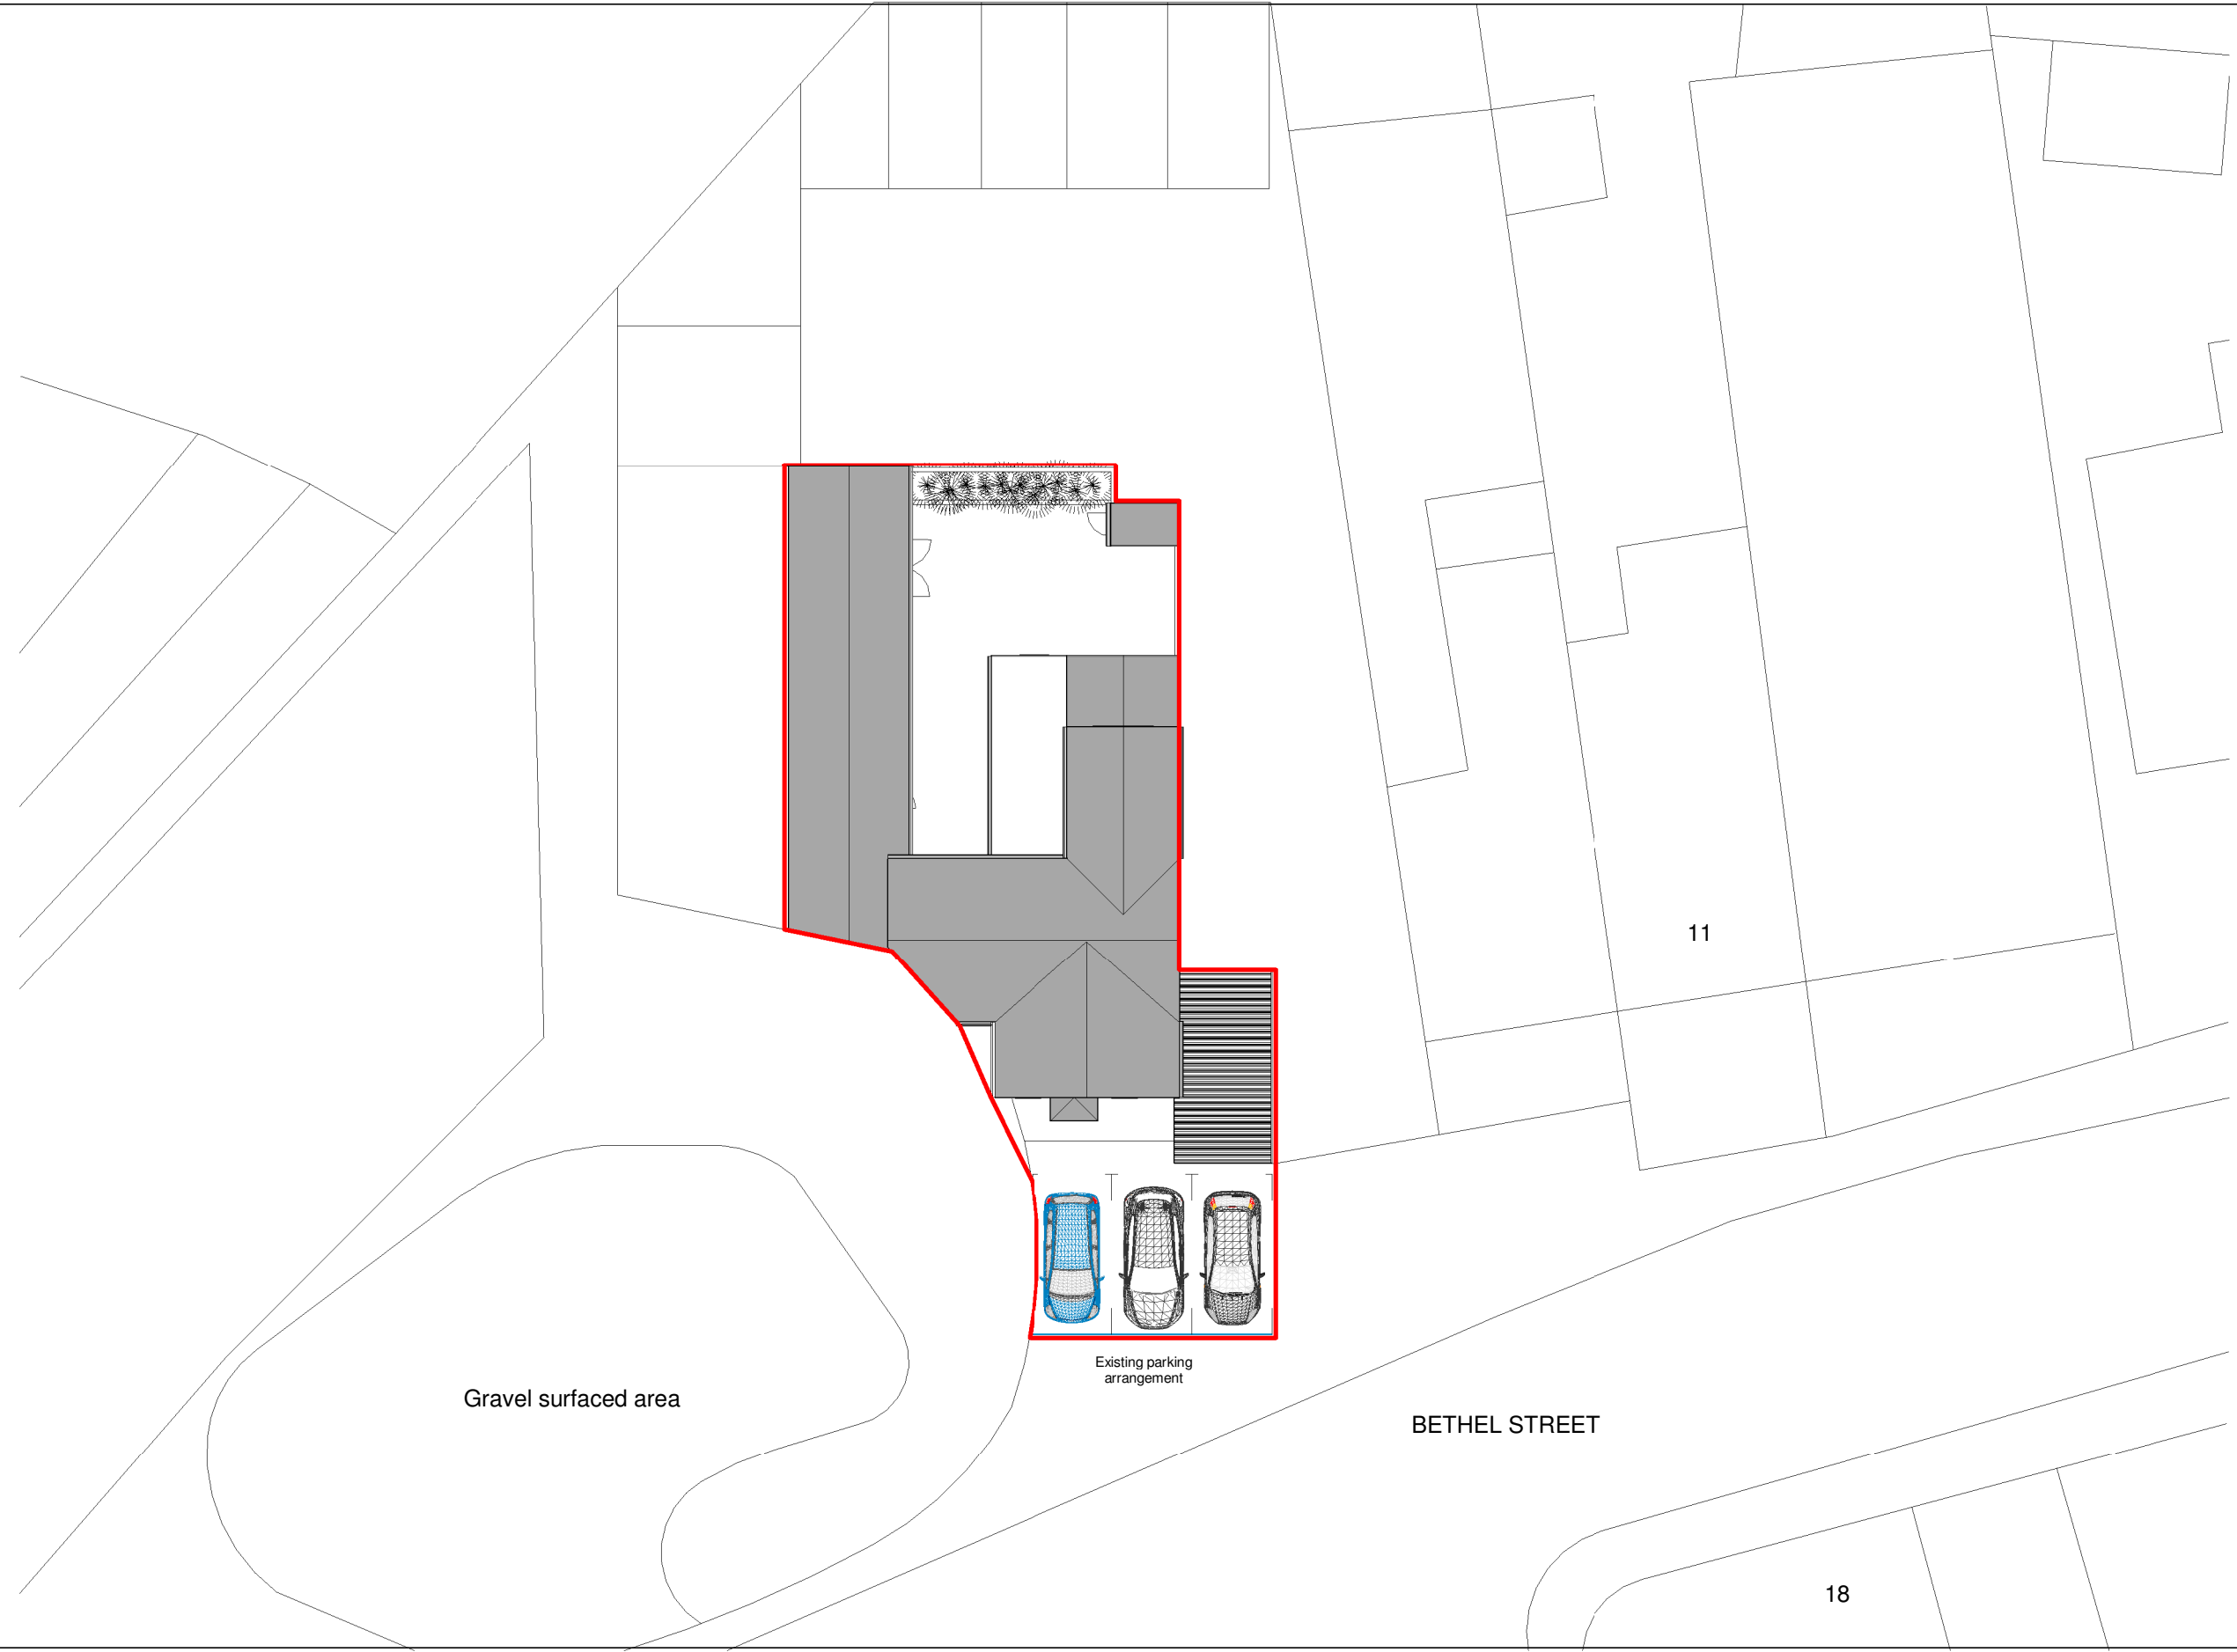


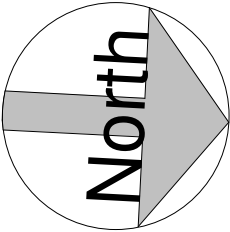

Gravel surfaced area

Existing parking arrangement

BETHEL STREET

Site  
1 : 200

|  |     |             |      |   |        |                         |                  |                             |  |                               |                              |                         |
|--|-----|-------------|------|---|--------|-------------------------|------------------|-----------------------------|--|-------------------------------|------------------------------|-------------------------|
|  | No. | Description | Date | <div><br/>www.ccs-solutions.co.uk</div> |        |                         |                  | PROJECT<br>15 Bethel Street |  | CLIENT<br>Mr Francis Allareba |                              |                         |
|  |     |             |      |   |        |                         |                  |                             |  | Date<br>10/04/2024            | Project number<br>10/01/2024 | Scale (@ A3)<br>1 : 200 |
|  |     |             |      | CODE   | STATUS | SUITABILITY DESCRIPTION | PURPOSE OF ISSUE | SHEET<br>Proposed Site Plan |  | Drawn by<br>CCS               | DRAWING NUMBER<br>A106       | REV<br>C                |
|  |     |             |      |   |        |                         |                  |                             |  | Checked by<br>Client          |                              |                         |
|  |     |             |      |   |        |                         |                  |                             |  |                               |                              |                         |
