


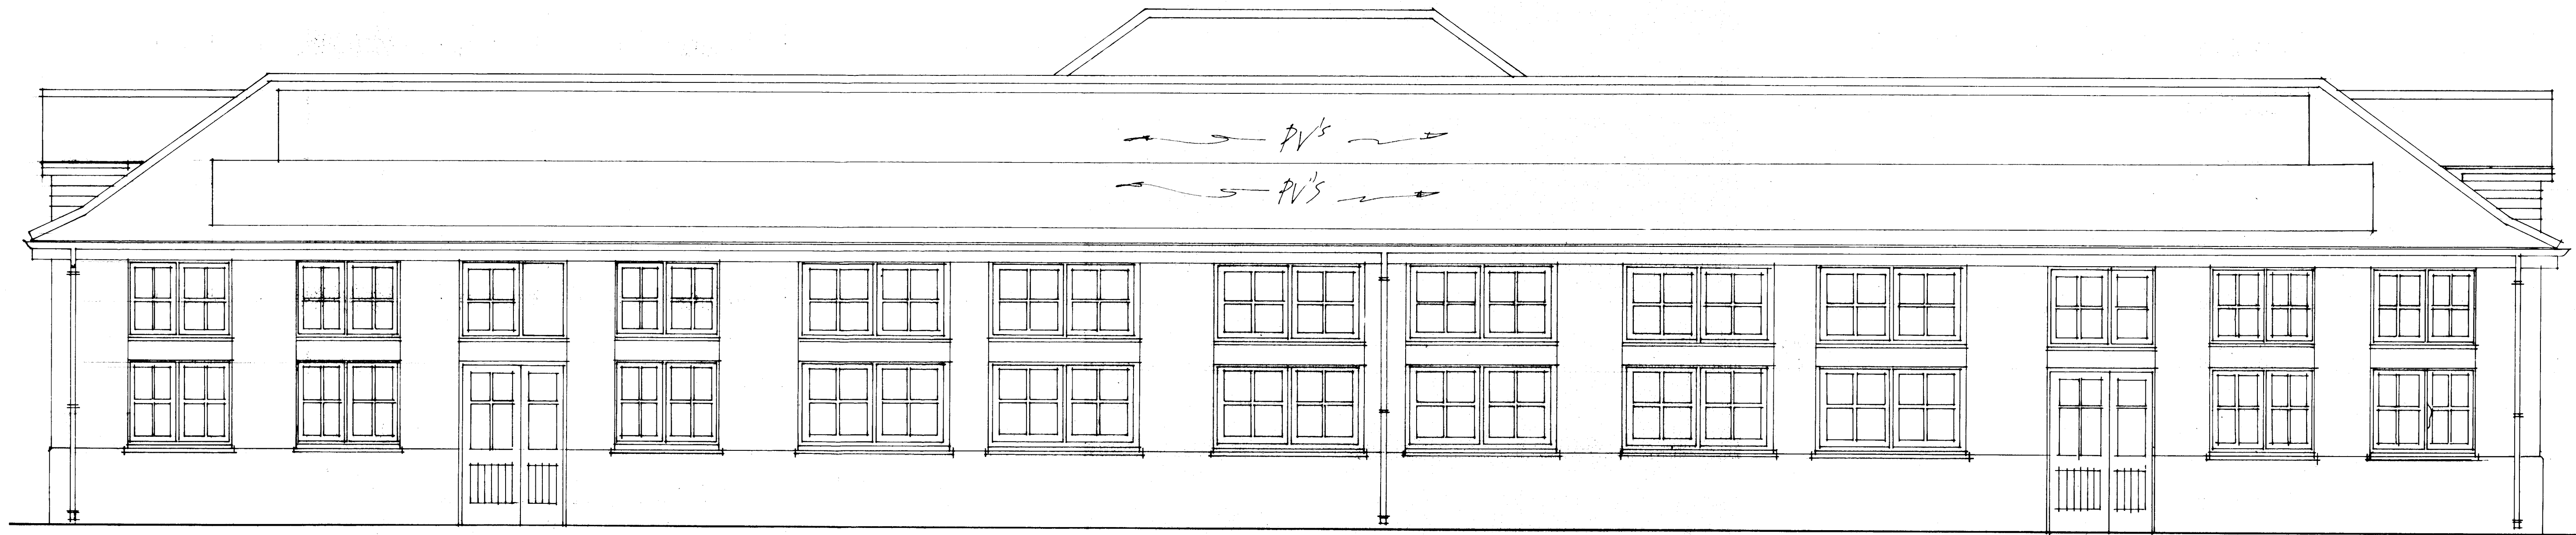

PROPOSED EAST ELEVATION of TSGOL CHMGOR S, HEOL YGOR S, CHMGOR S SAIB RF.
Scale: 1 to 50 ; Date: May 2024;
Drawn by: Jonathan Arndell , Architect.