


NOTE:

The Contractor is to check and verify all building and site dimensions, levels and sewer invert levels at connection points before work starts.


This drawing must be read with and checked against any structural or other specialist drawings provided.

The Contractor is to comply in all respects with the current Building Regulations whether or not specifically stated on these drawings.


This drawing is not intended to show details of foundation or ground conditions. Each area of ground relied upon to support the structure depicted must be investigated by the Contractor and suitable methods of foundation be provided.

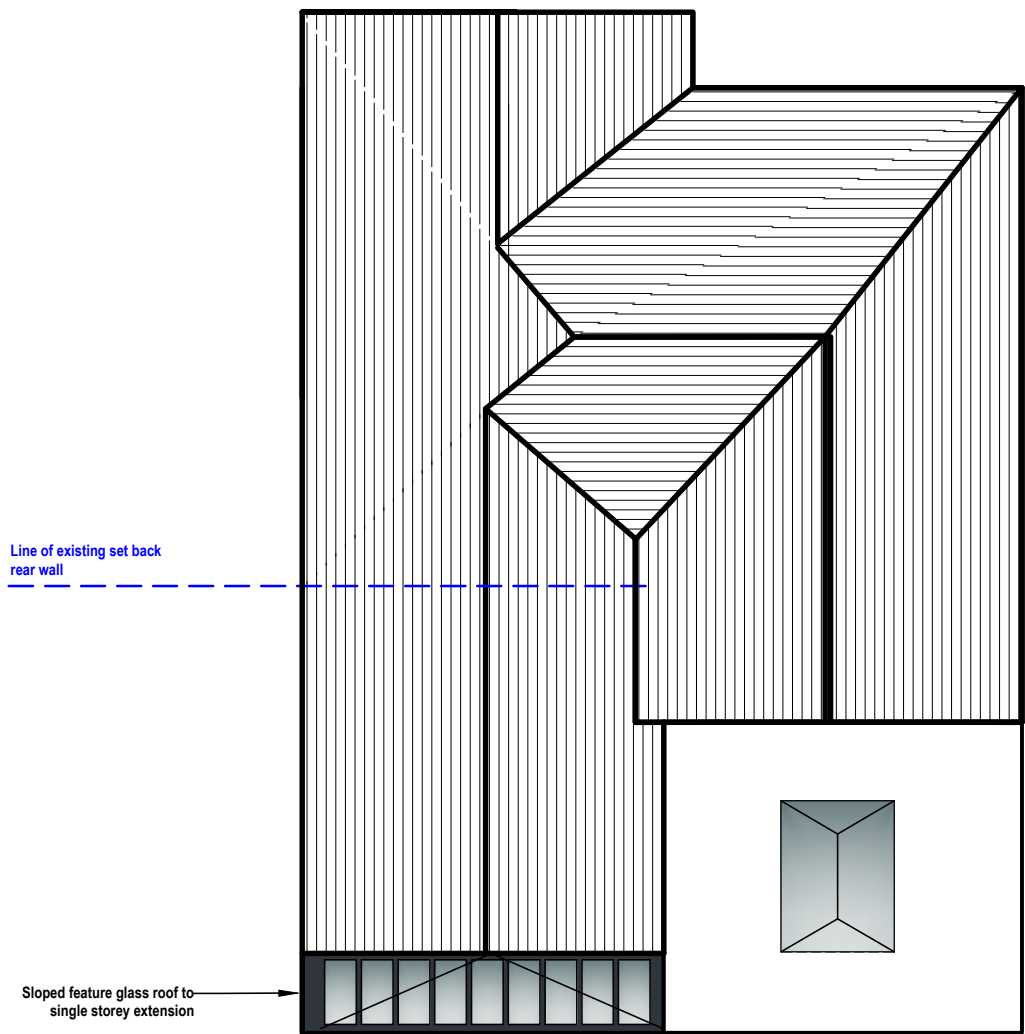


Proposed Roof Plan scale 1:100

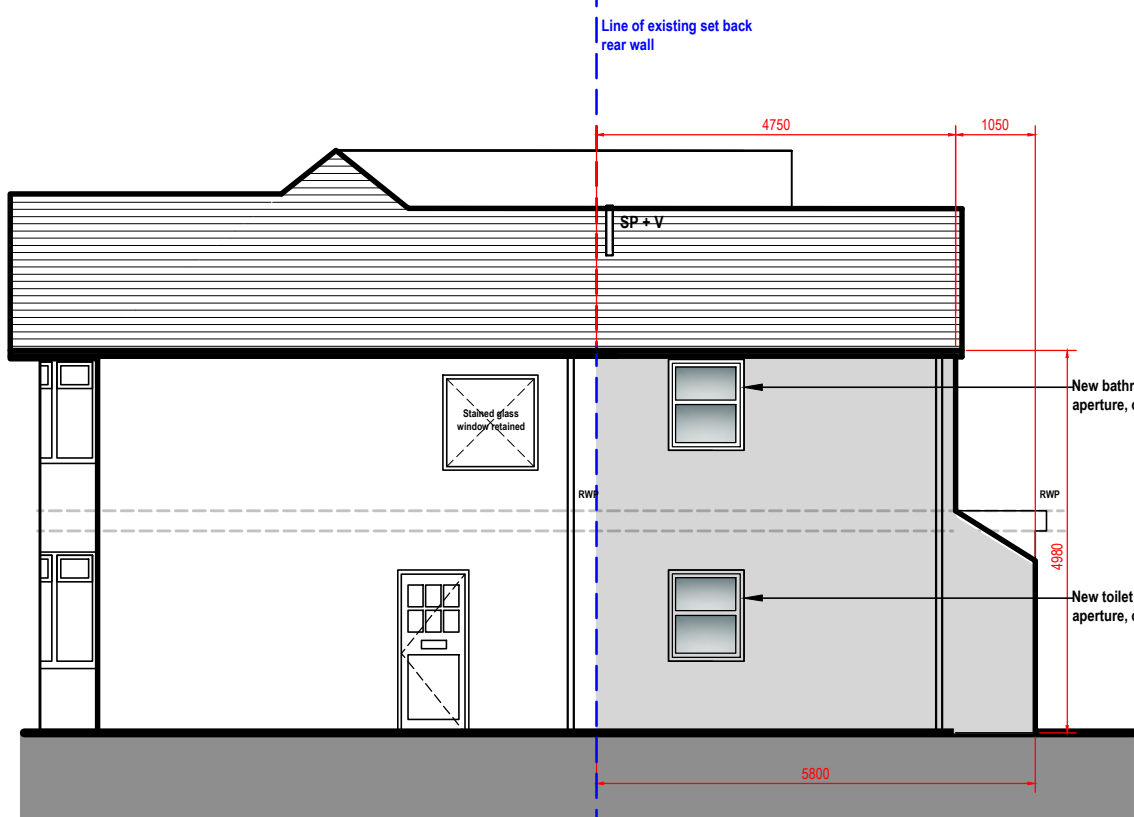


Proposed LH Side Elevation scale 1:100

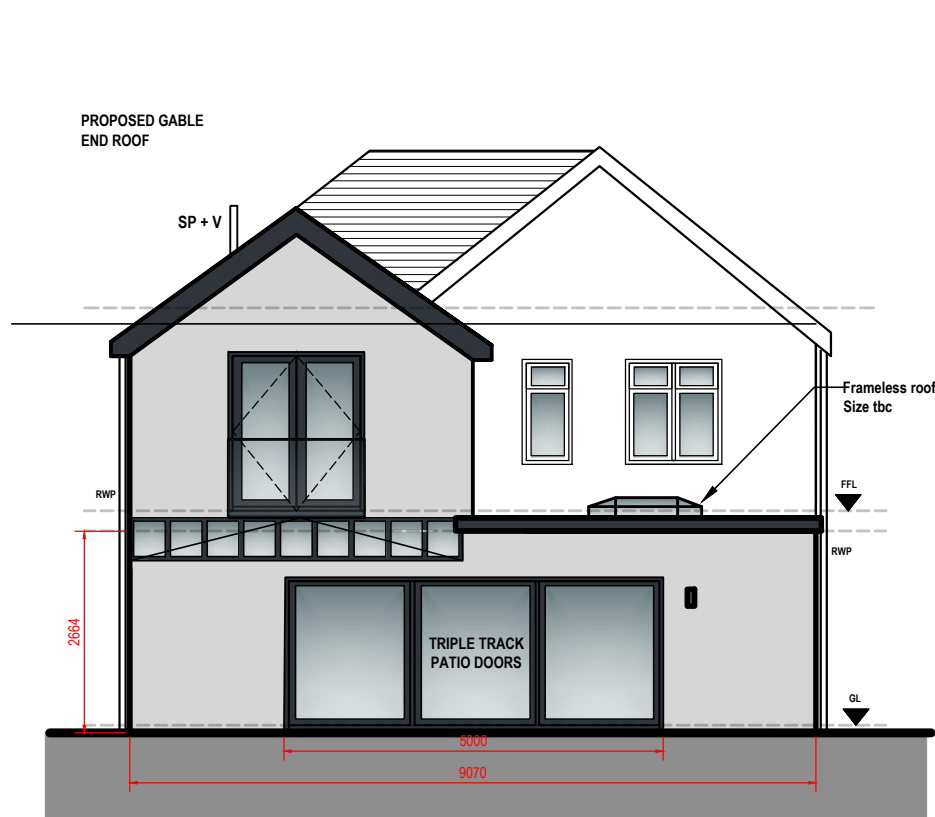


Proposed Rear Elevation scale 1:100

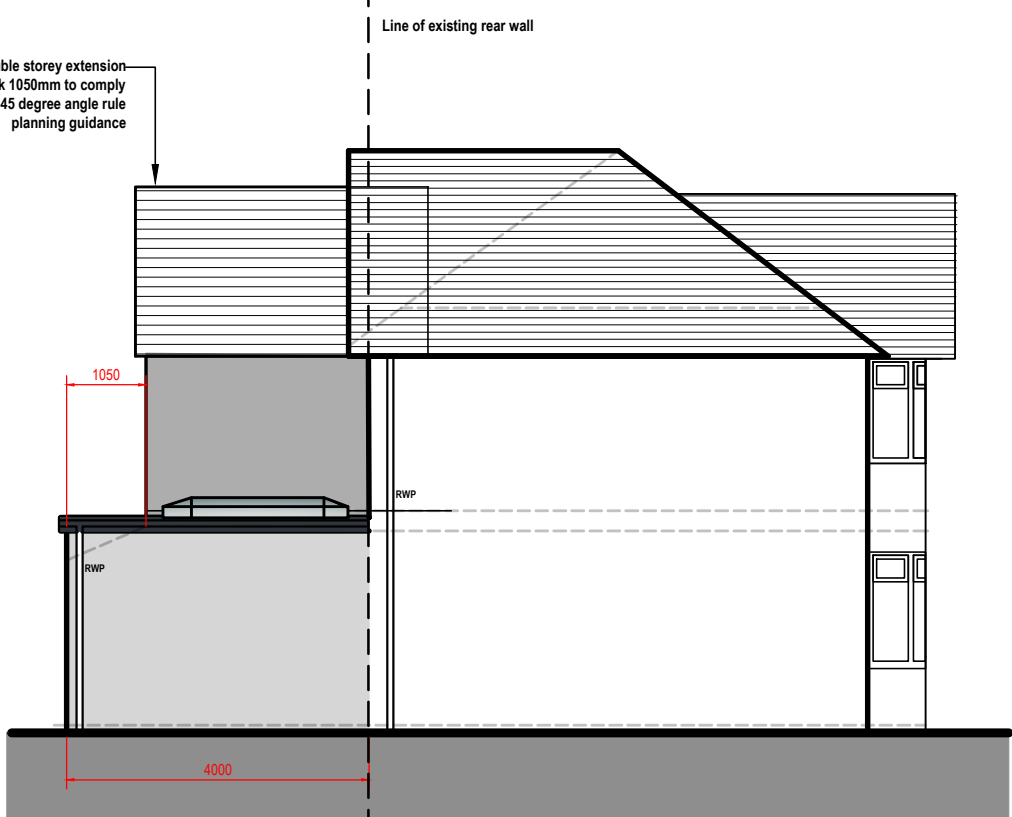


Proposed RH Side Elevation scale 1:100

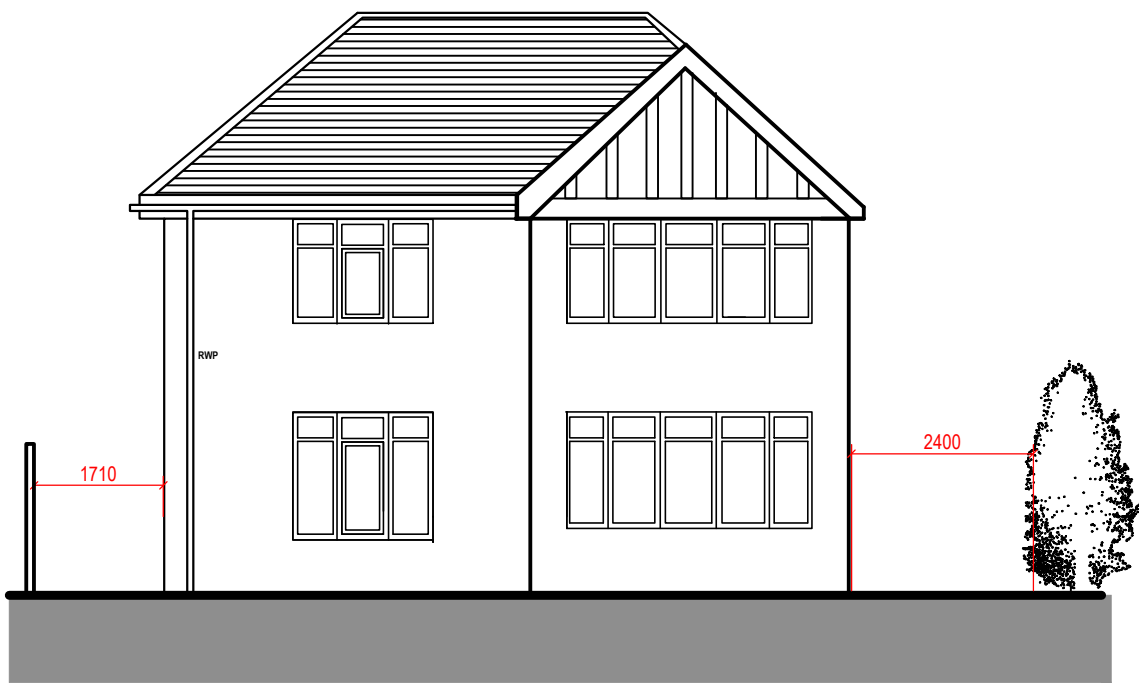


Front Elevation (retained as existing) scale 1:100

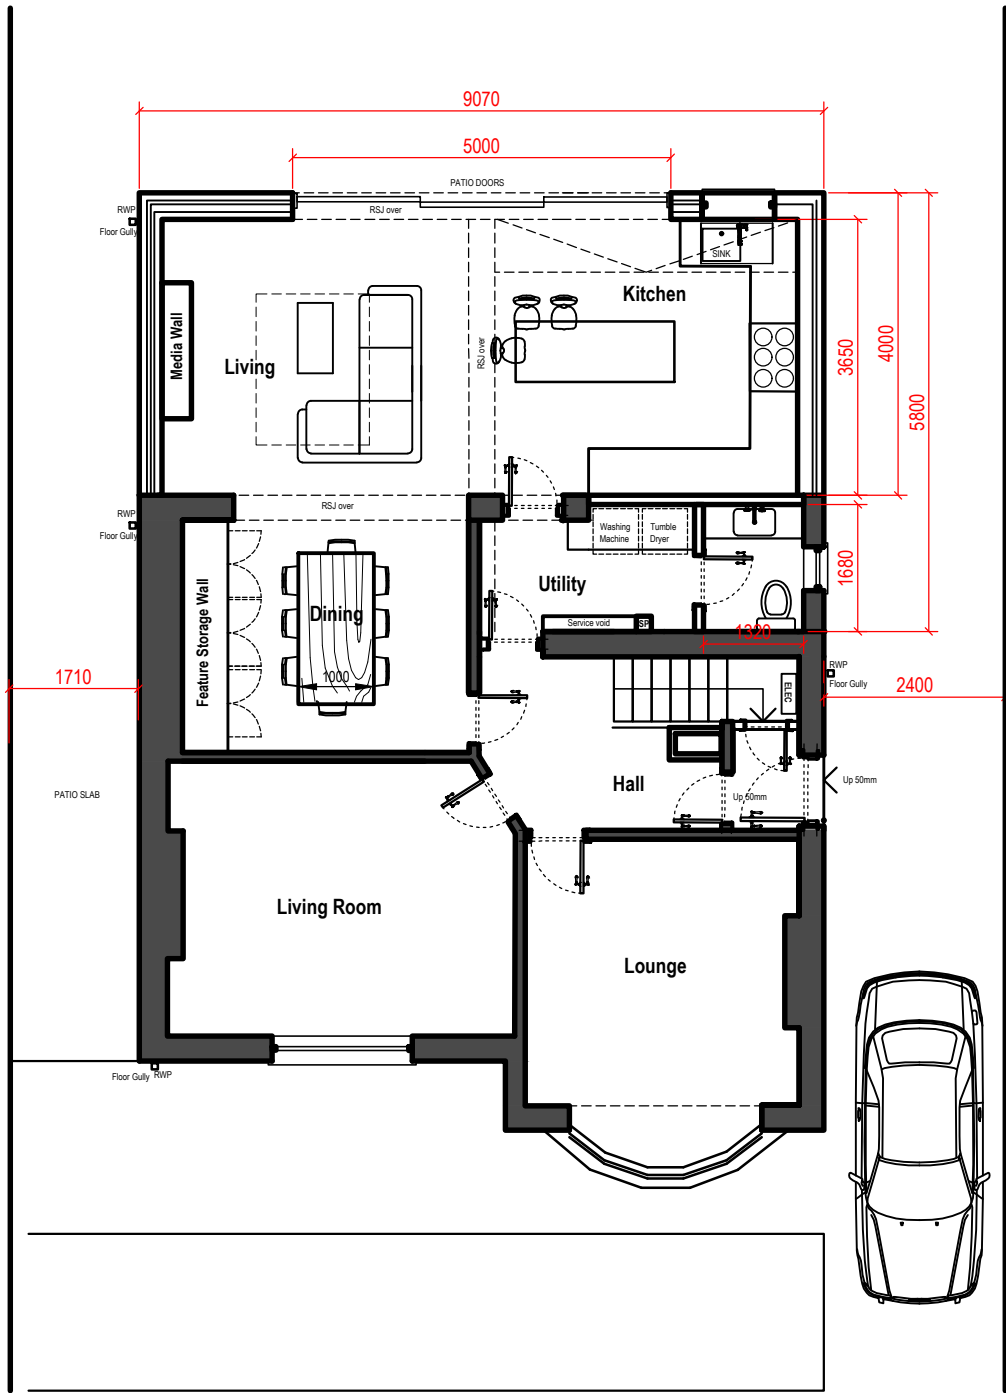

Proposed Ground Floor Plan scale 1:100

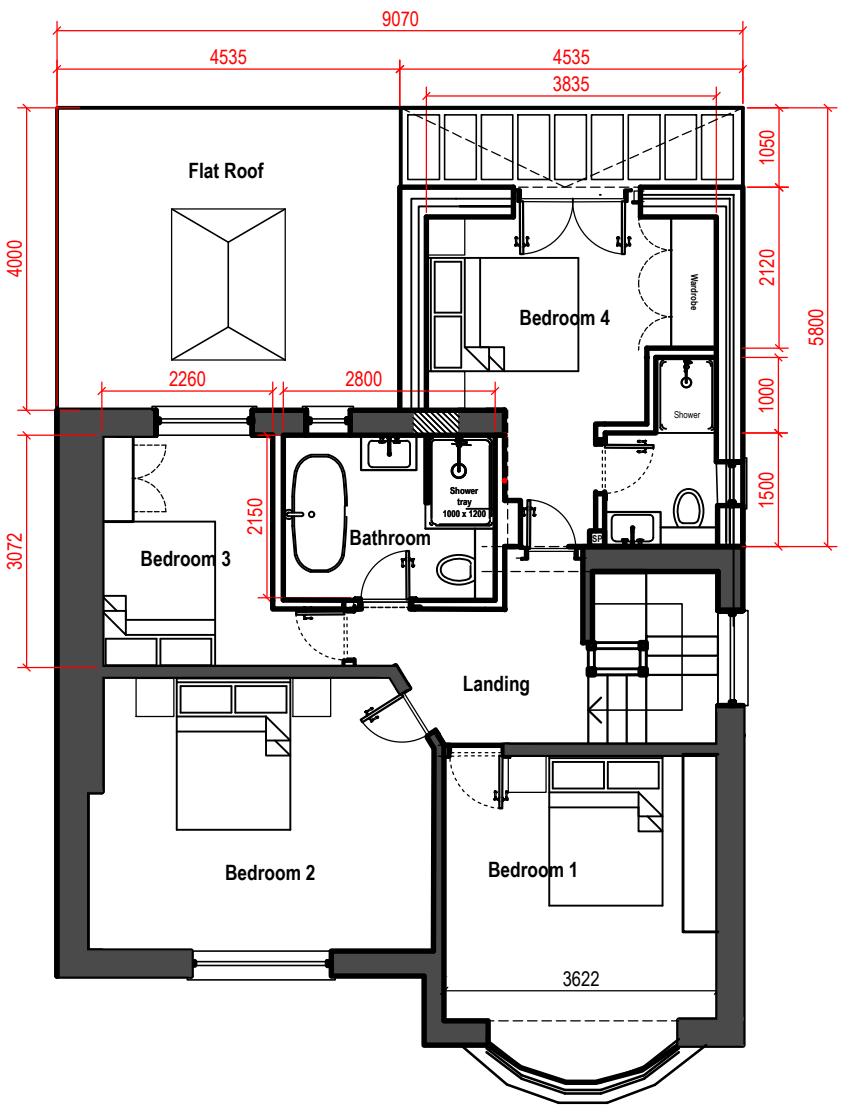

Proposed First Floor Plan scale 1:100

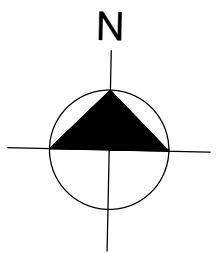

Block Plan scale 1:500



Visual sketch

Rev.			By	Date	
DESIGN VISION 5					
Contact: Angharad Randall Email: Design_Vision_5@hotmail.com Tel No. 07853 169 142					
SITE ADDRESS: 15 TYN'YR-HEOL BRYNCOCH SA10 7EA					
DRAWING TITLE: Proposed Double Storey and Single Storey Rear Extension					
	DRAWN BY: AR	SCALE: A1@1:100	DATE: April 2024		
Arch/Designer AR	SYSTEM PROJECT NUMBER: 128 - 2024		DRWG NO: 02	REVISION: A	