



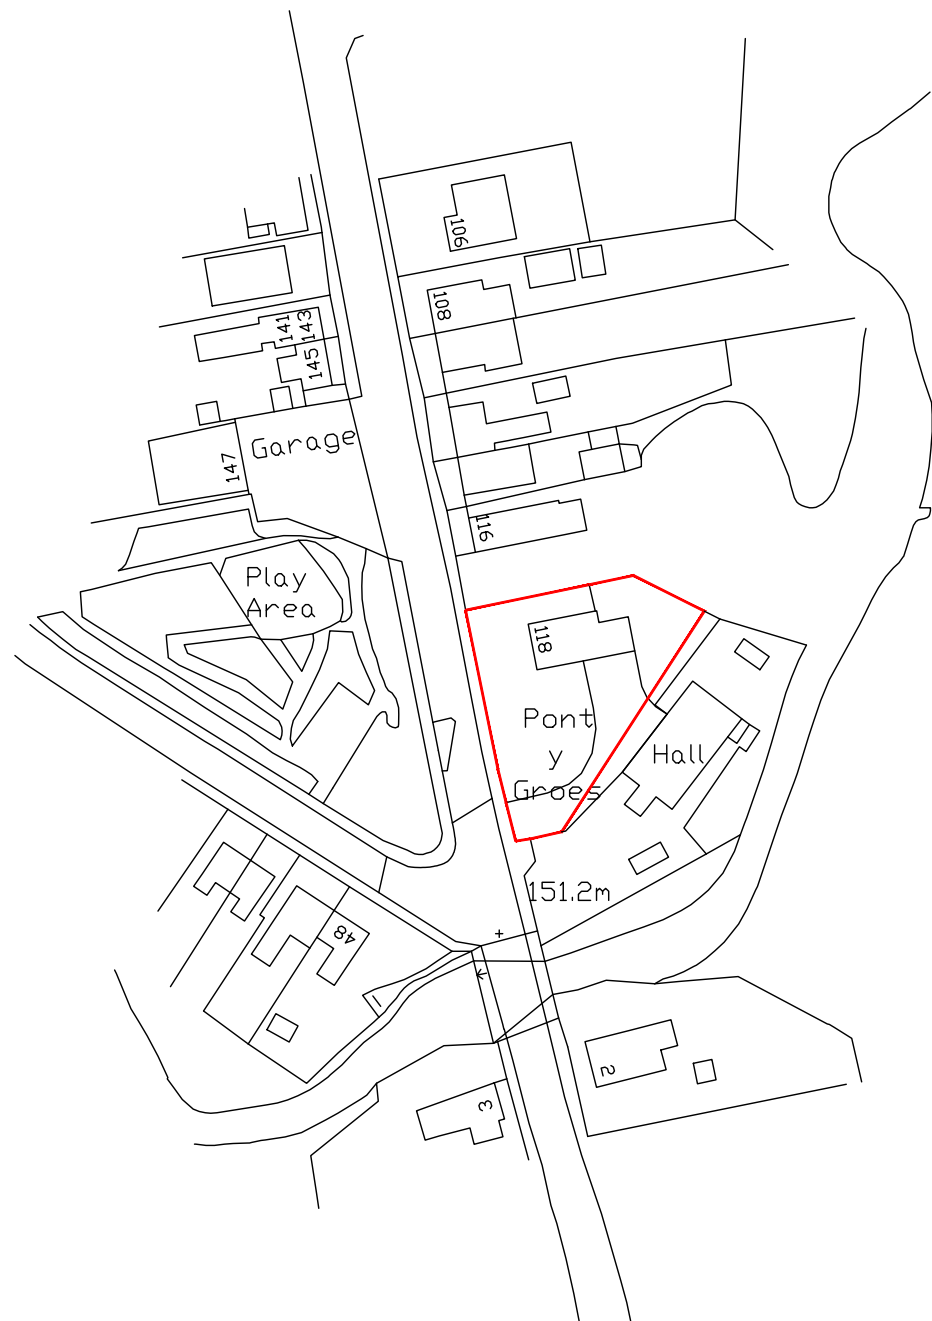

Ordnance Survey (c) Crown Copyright 2024. All rights reserved. Licence number 100022432

location plan – scale 1 : 1 2 5 0

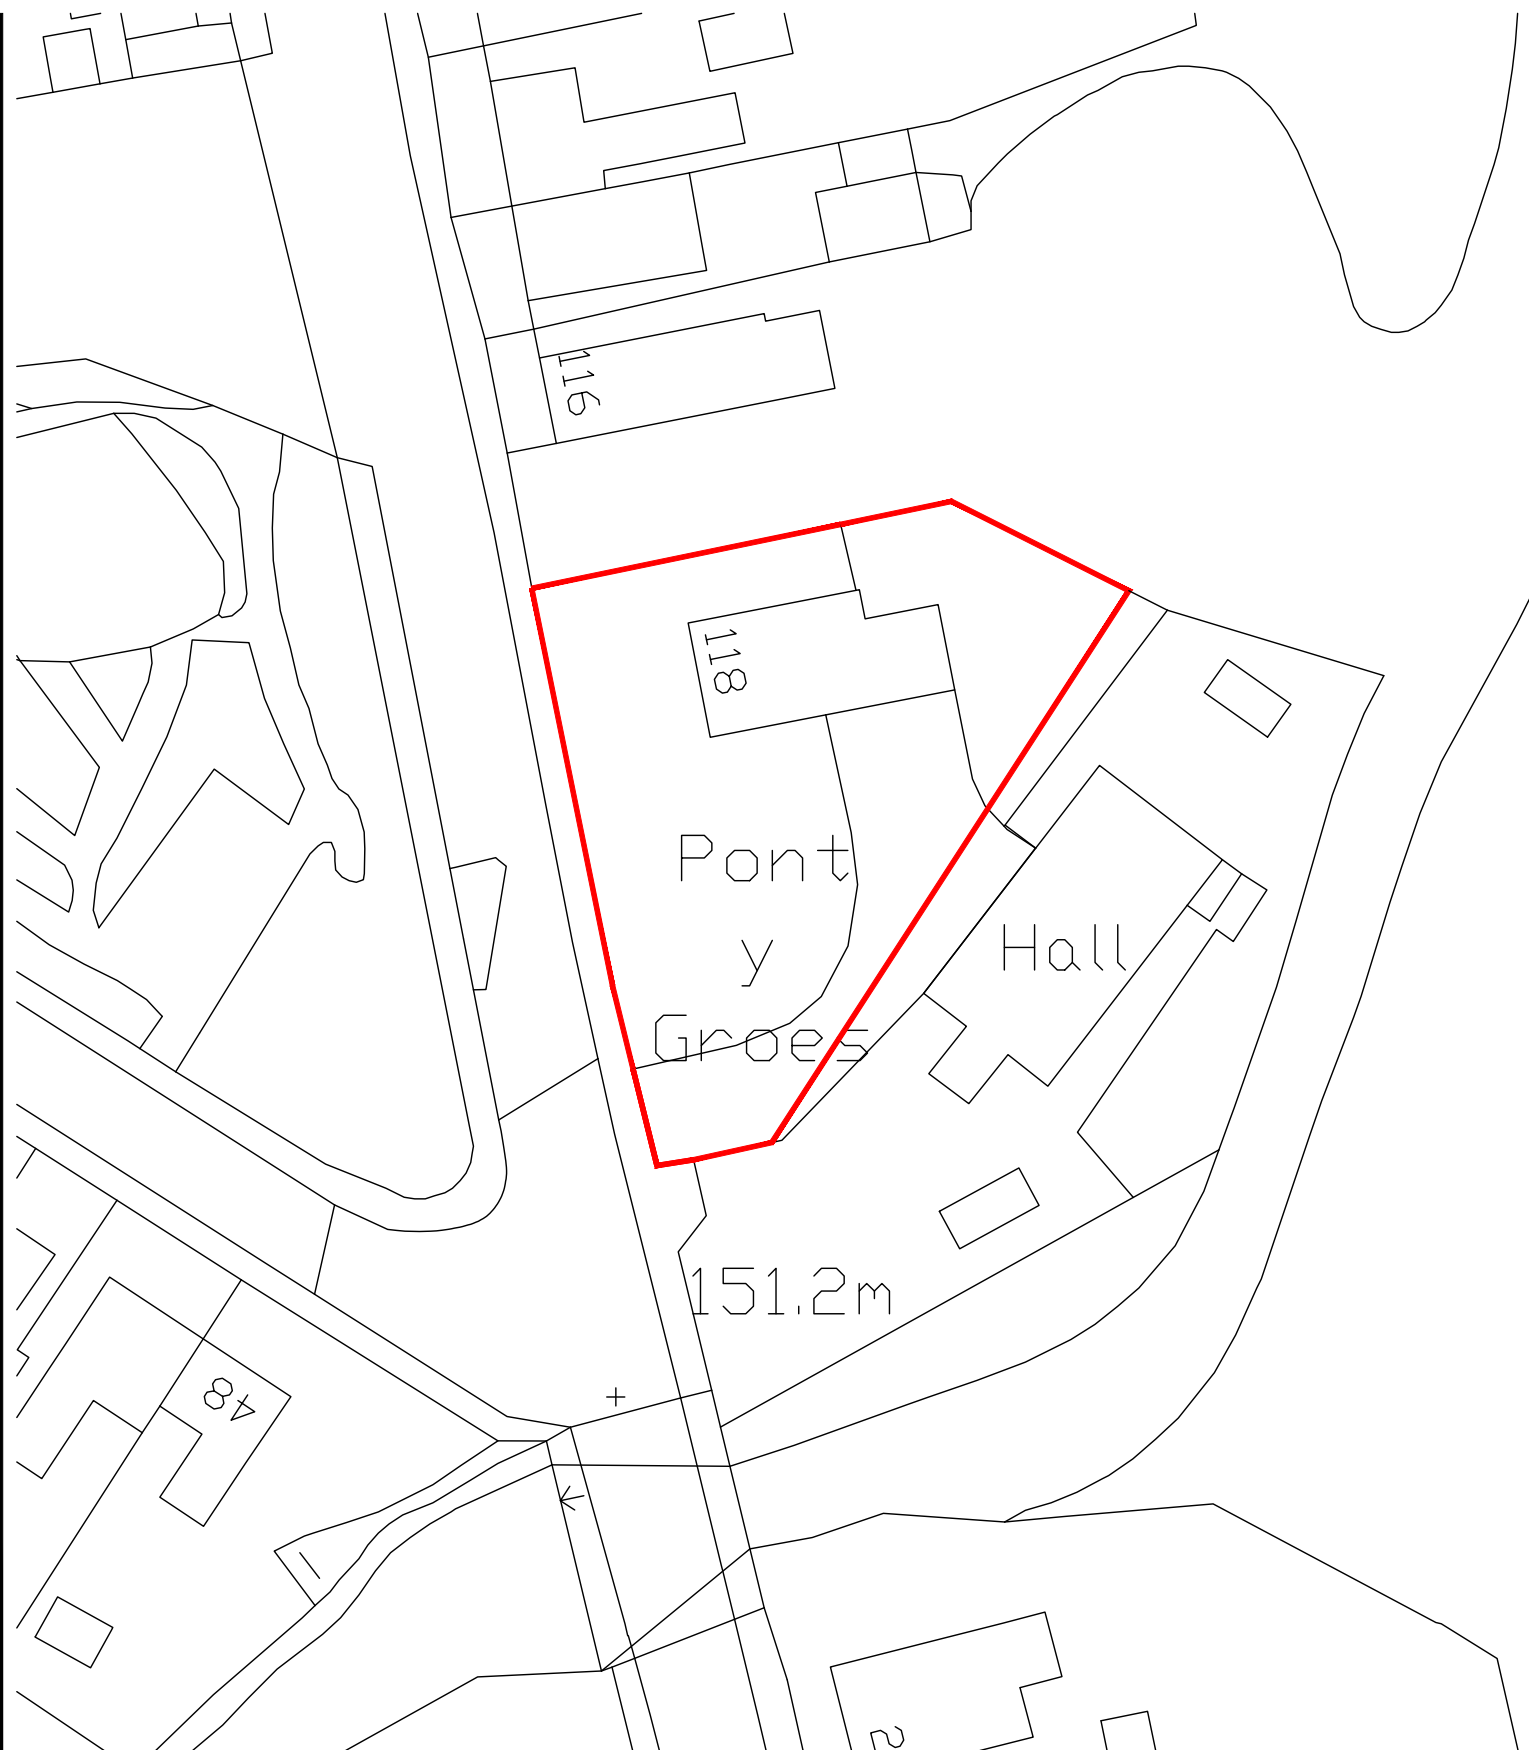

Ordnance Survey (c) Crown Copyright 2024. All rights reserved. Licence number 100022432

site plan – scale 1 : 5 0 0

Brown Partnership

Architectural & Surveying Services
Glasfryn, Llanddeusant, Llangadog,
Carmarthenshire. SA19 9TG
01550 740287/07779 163626
web: www.brownpartnership.com

Rev A - 6.3.24 - Boundary corrected

Site & Location Plans - Scales indicated (A3)

Improvements to access at, 118 Heol Cae Gurwen,
Gwaun Cae Gurwen, Ammanford SA18 1PD
For S & N Hemsley-Cole

Drg No.
BPG90.3a