



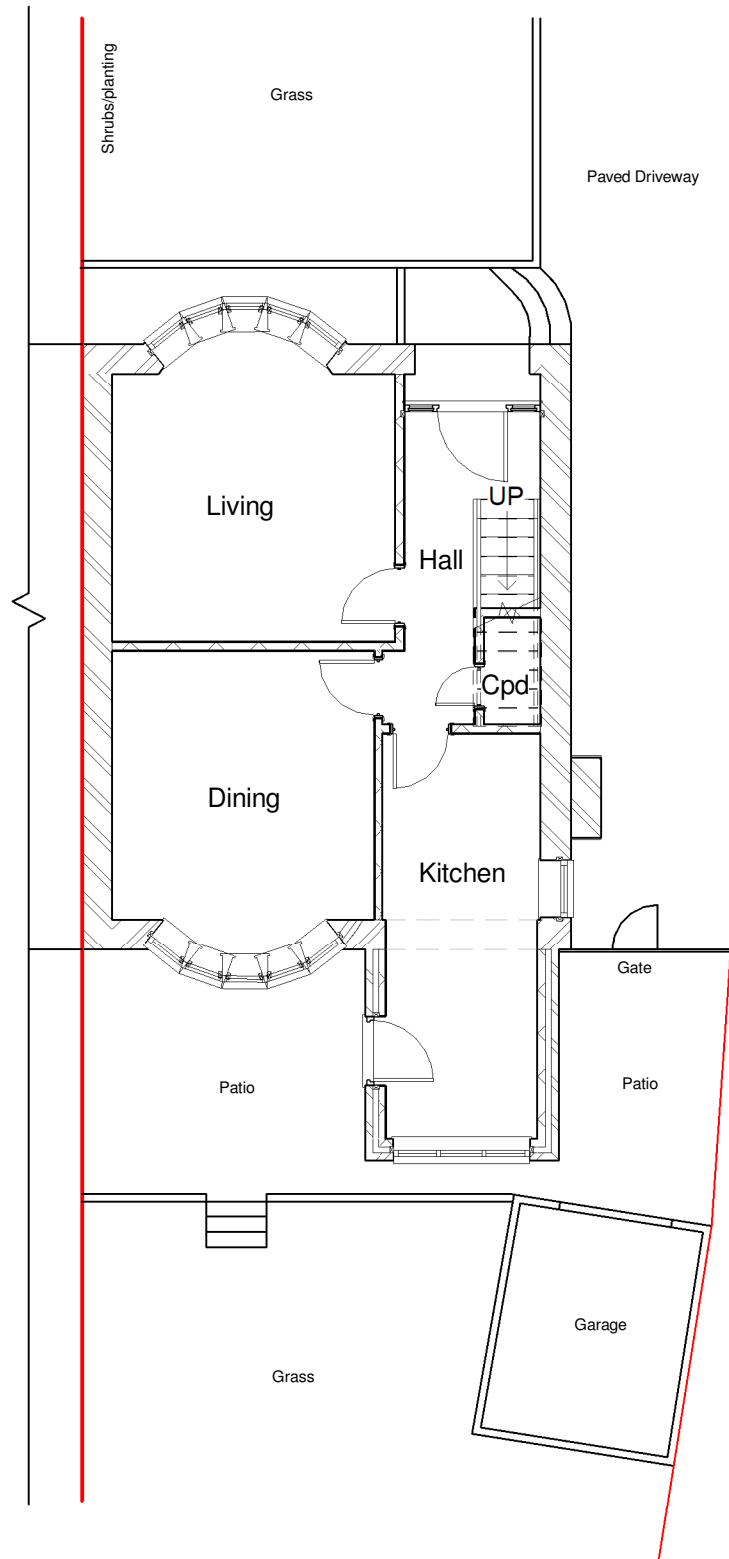


**GF**  
1 : 100




**Front Elevation**  
1 : 100

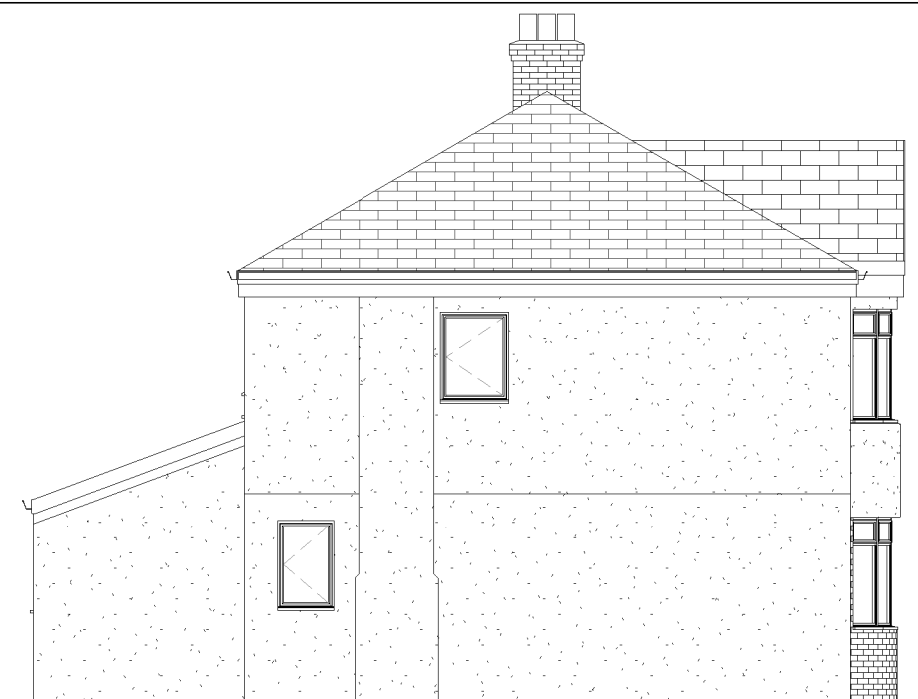

**Left Elevation**  
1 : 100

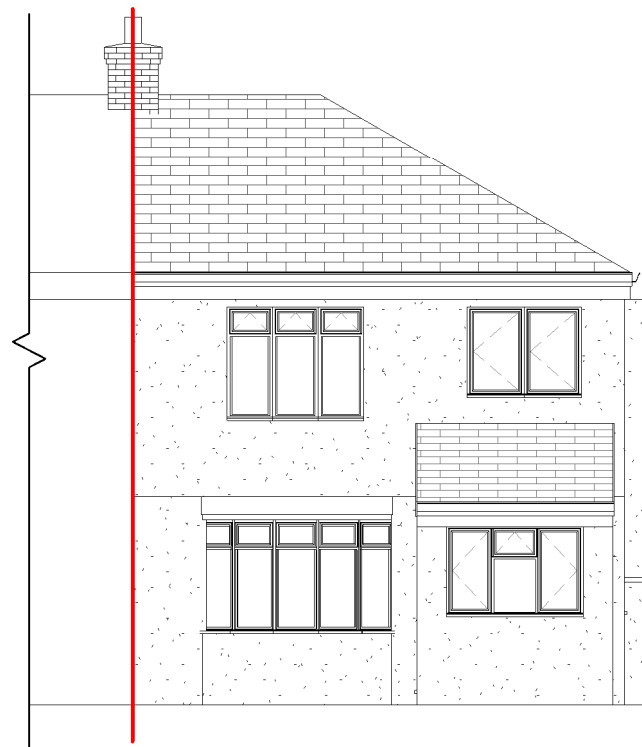

**Rear Elevation**  
1 : 100

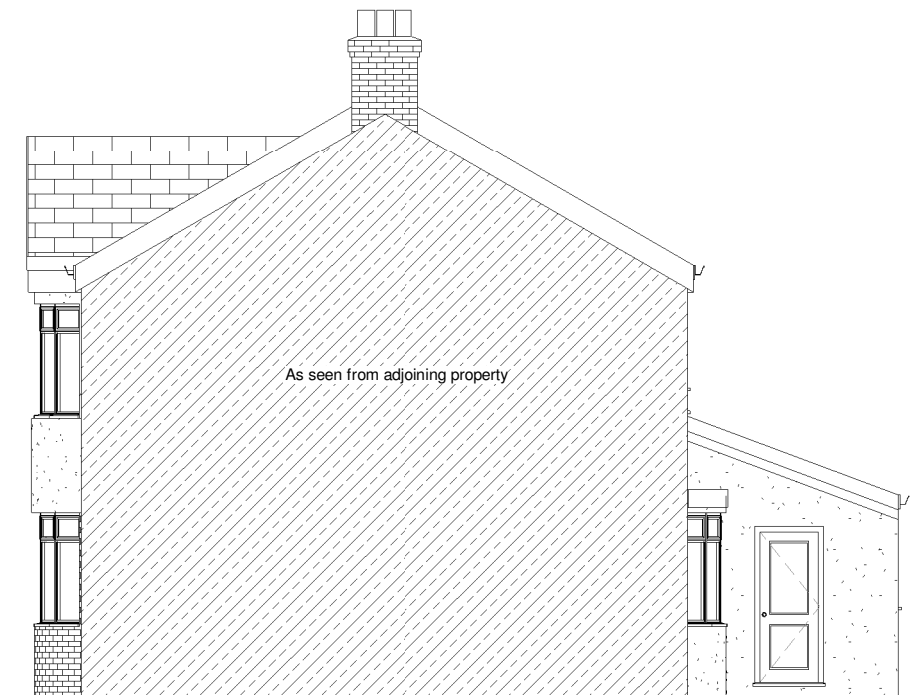

**Right Elevation**  
1 : 100

|  | No. | Description | Date | <div><br/>www.ccs-solutions.co.uk</div> |        | PROJECT<br>75 Longford Rd | CLIENT<br>Mrs Kilie Stephens |                            |                         |
|--|-----|-------------|------|---|--------|---------------------------|------------------------------|----------------------------|-------------------------|
|  |     |             |      |   |        |                           | Date<br>28/05/2024           | Project number<br>28052024 | Scale (@ A3)<br>1 : 100 |
|  |     |             |      | CODE   | STATUS | SHEET<br>Existing Plan    | Drawn by<br>CCS              | DRAWING NUMBER             |                         |
|  |     |             |      |   |        |                           | Checked by<br>Client         | A301                       |                         |
|  |     |             |      |   |        |                           |                              |                            | REV                     |
|  |     |             |      |   |        |                           |                              |                            |                         |
|  |     |             |      |   |        |                           |                              |                            |                         |