
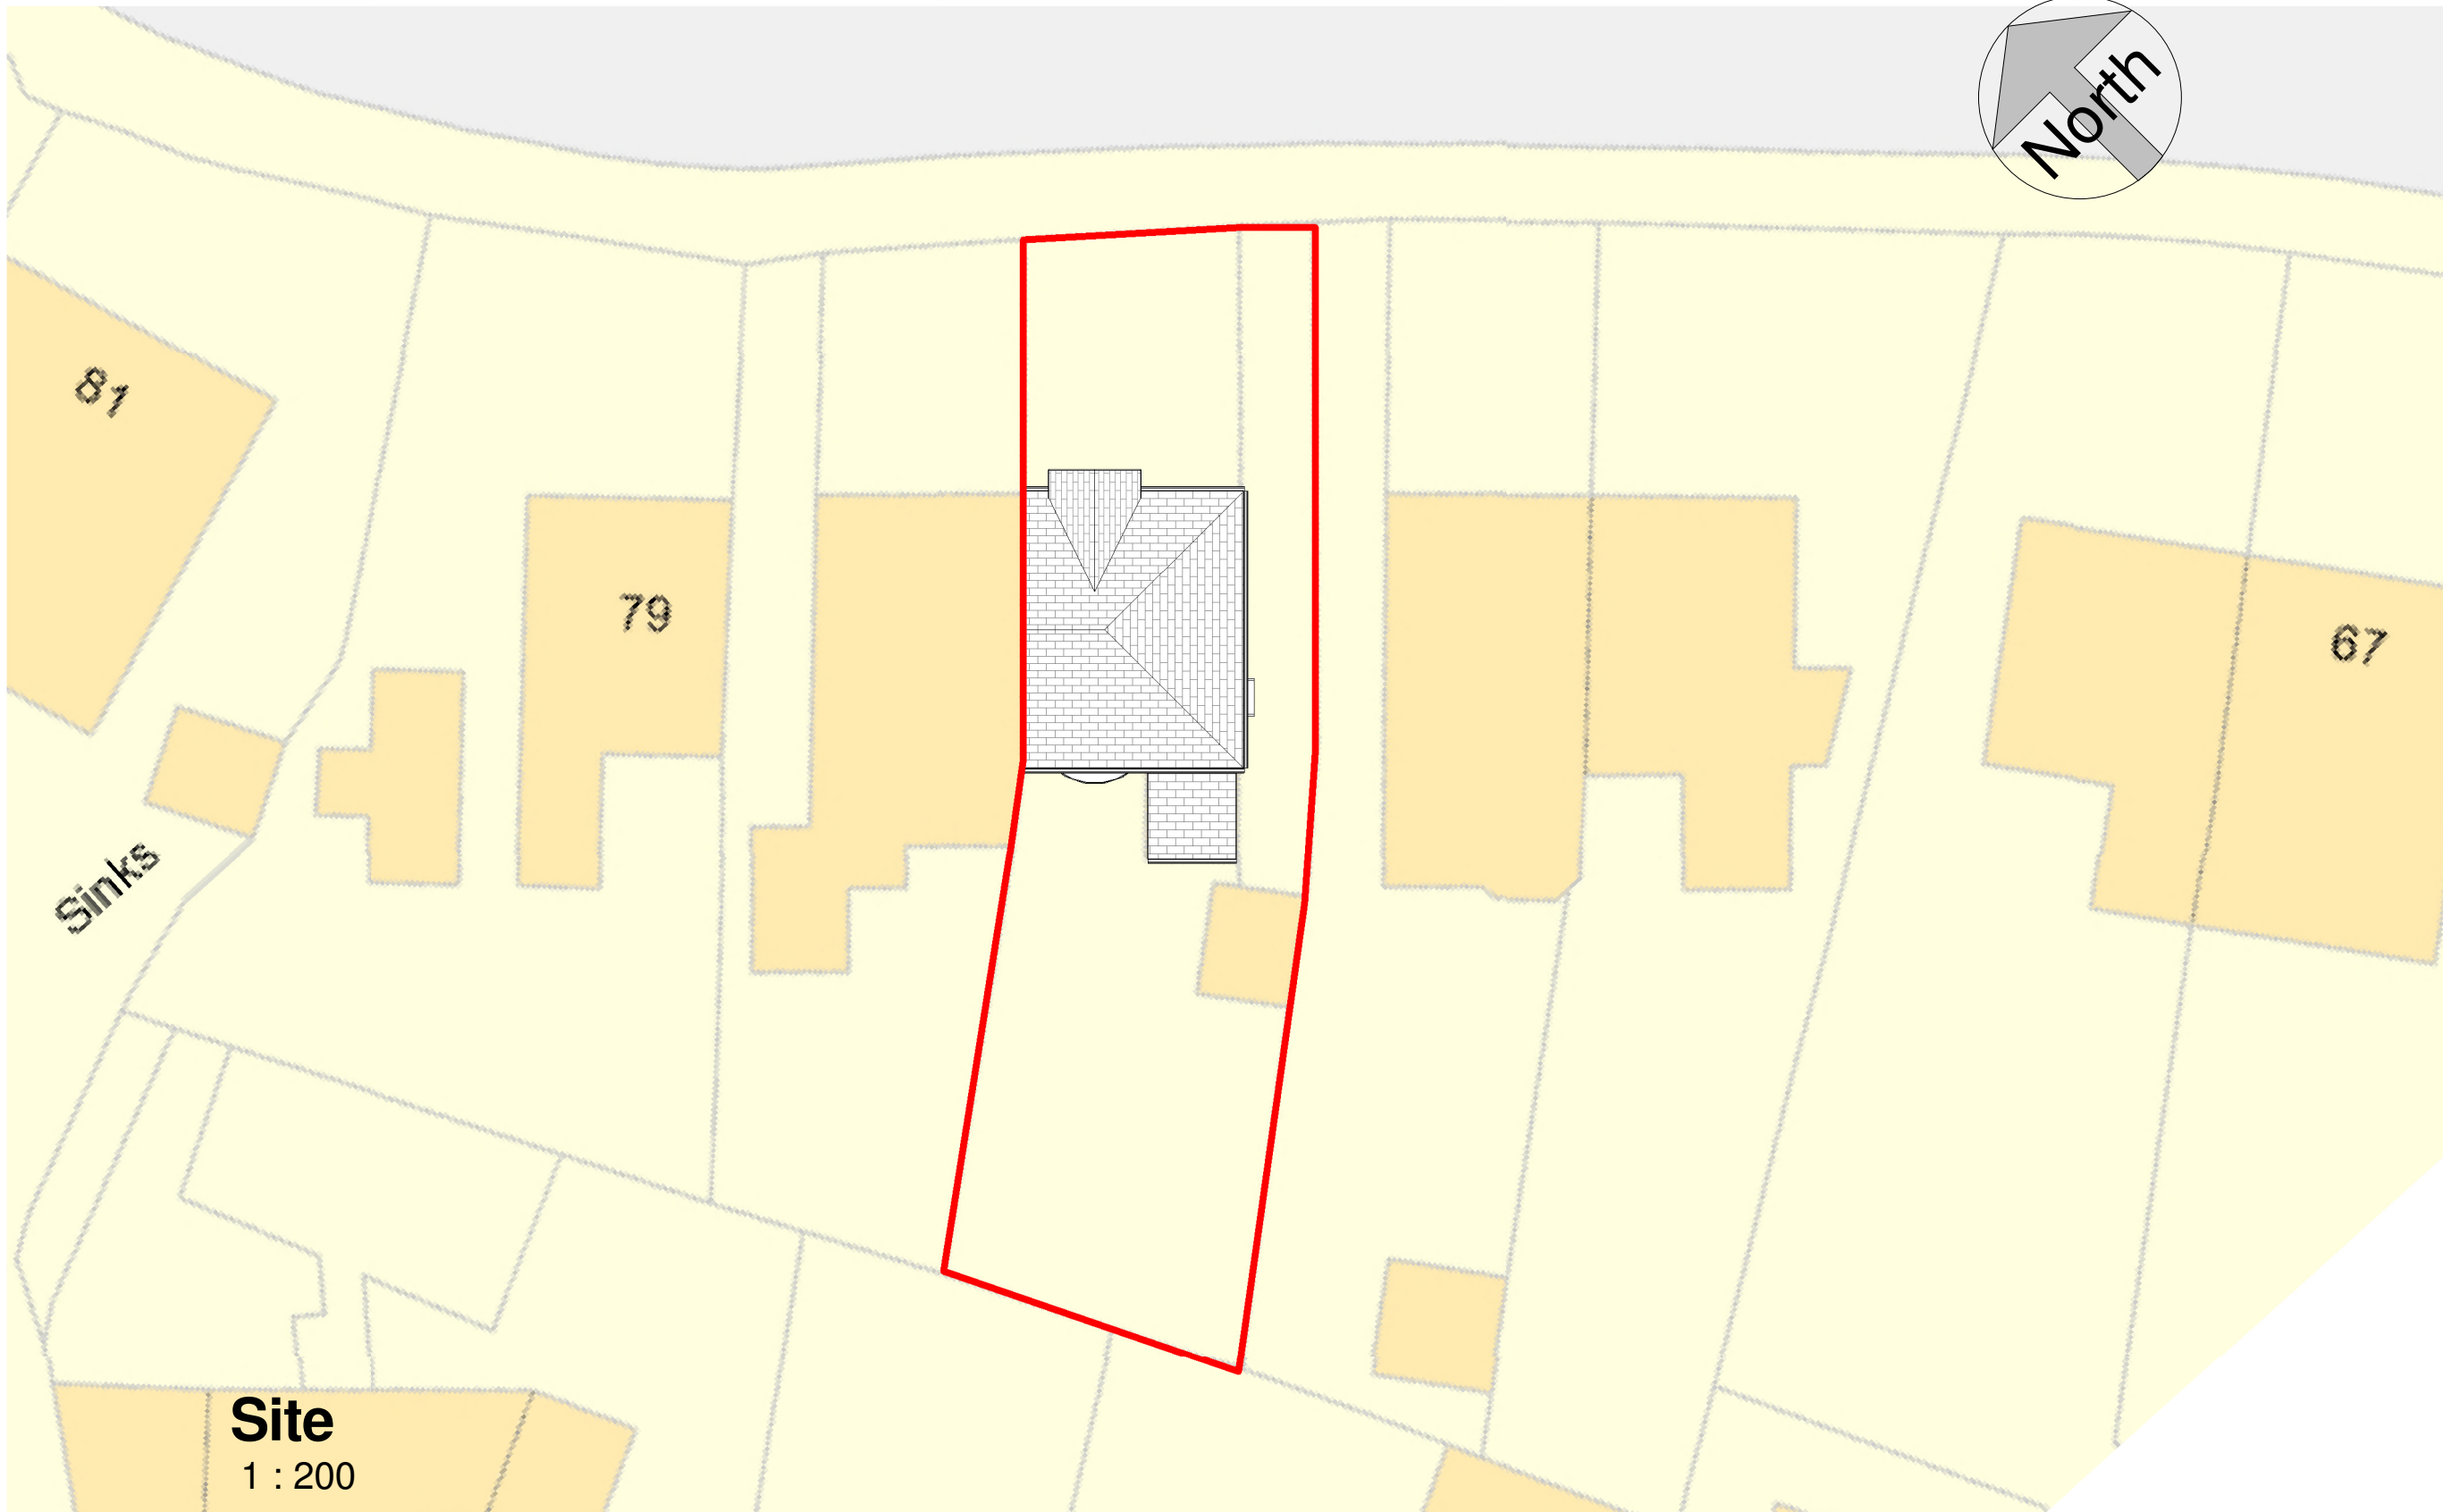


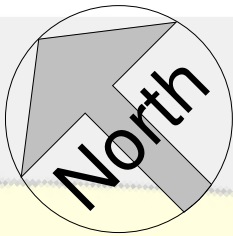

	No.	Description	Date	 www.ccs-solutions.co.uk				PROJECT 75 Longford Rd		CLIENT Mrs Kilie Stephens		
								Date 28/05/2024	Project number 28052024	Scale (@ A3) 1 : 200		
				CODE	STATUS	SUITABILITY DESCRIPTION	PURPOSE OF ISSUE	SHEET Existing Site Plan	Drawn by CCS	DRAWING NUMBER		REV
								Checked by Client	A302			