



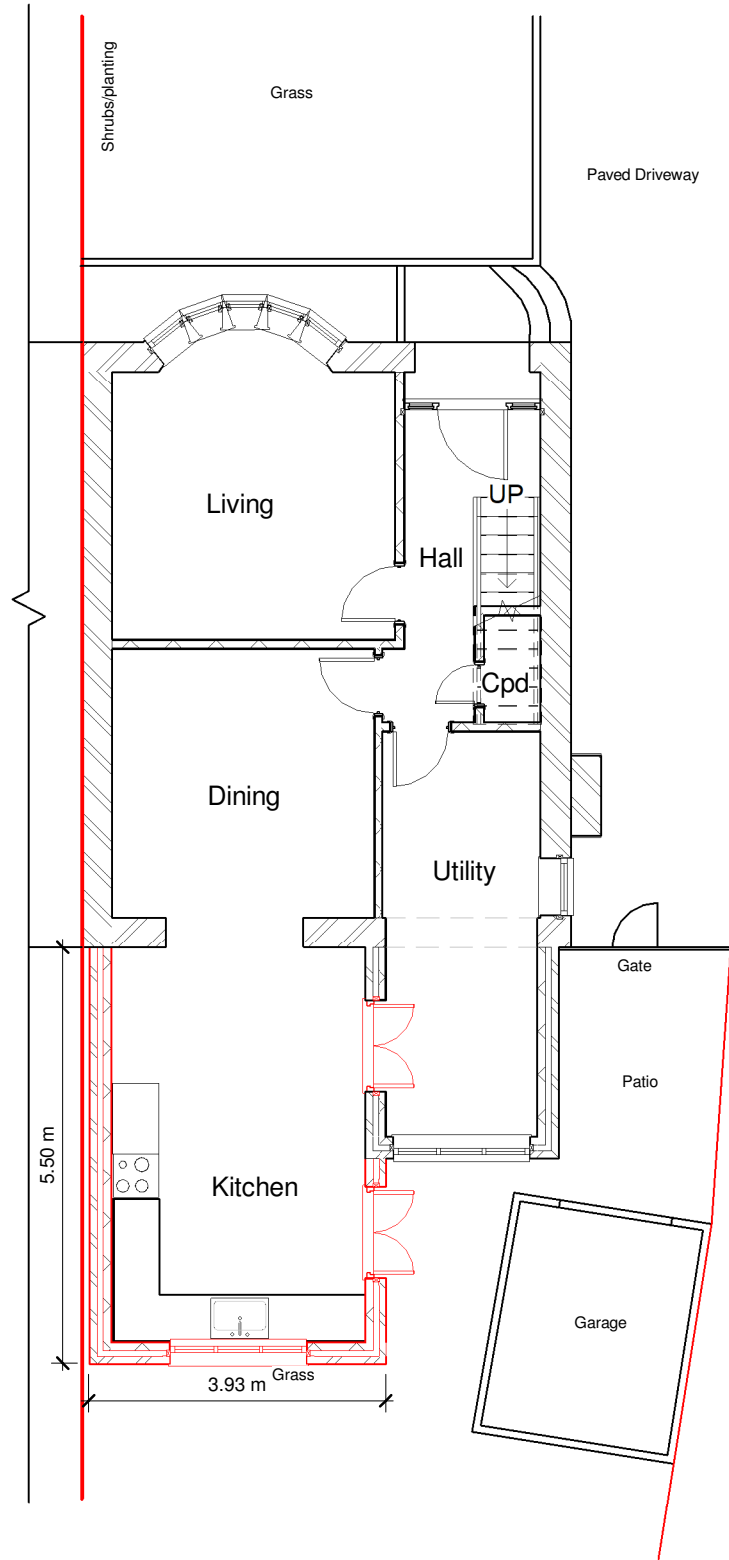


**GF**  
1 : 100




**Front Elevation**  
1 : 100

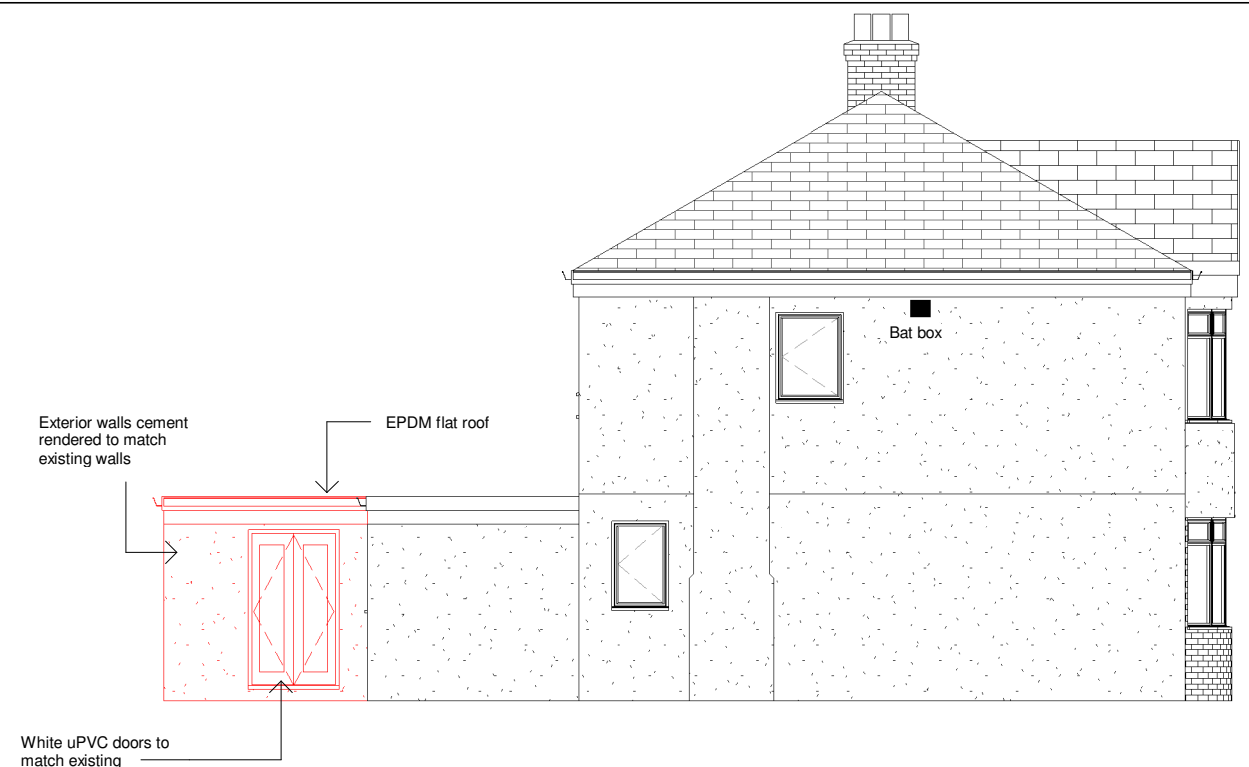

**Left Elevation**  
1 : 100

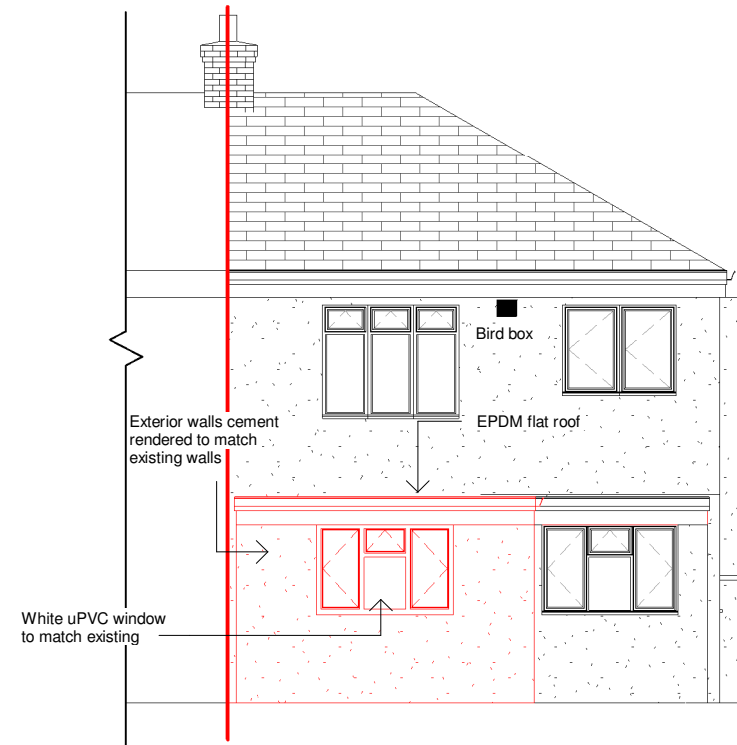

**Rear Elevation**  
1 : 100

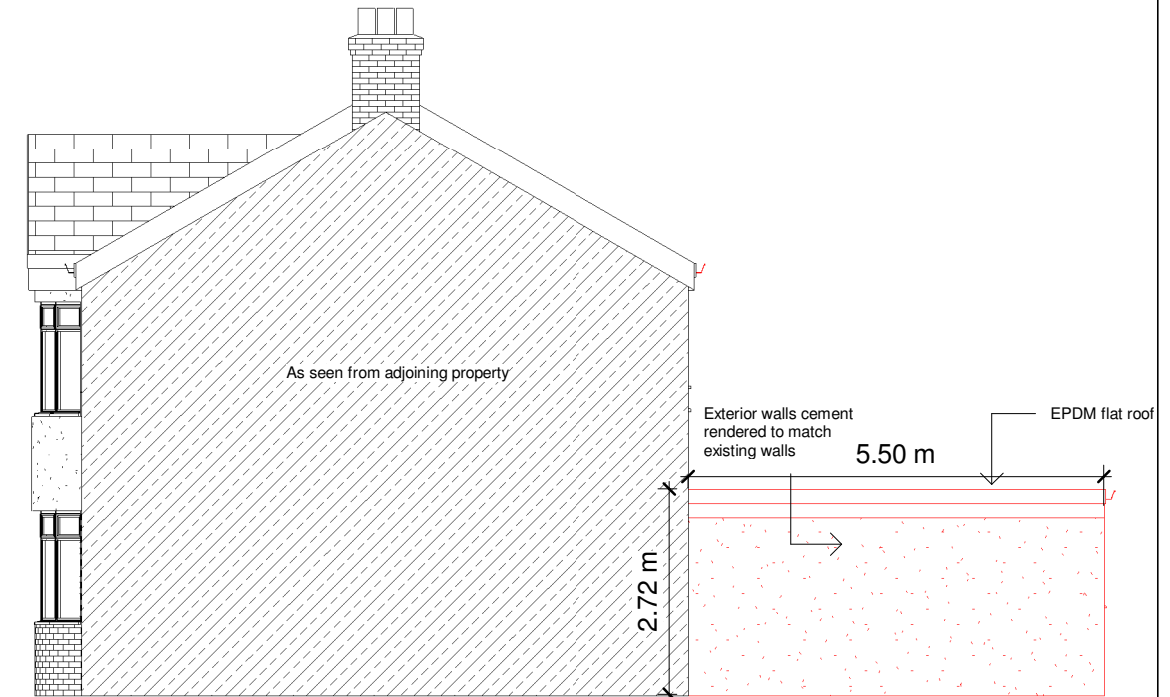

**Right Elevation**  
1 : 100

|  |  |  |  |                           |  |                              |                            |                         |
|--|--|--|--|---------------------------|--|------------------------------|----------------------------|-------------------------|
|  |  |  |  | PROJECT<br>75 Longford Rd |  | CLIENT<br>Mrs Kilie Stephens |                            |                         |
|  |  |  |  | SHEET<br>Proposed Plan    |  | Date<br>28/05/2024           | Project number<br>28052024 | Scale (@ A3)<br>1 : 100 |
|  |  |  |  |                           |  | Drawn by<br>CCS              | DRAWING NUMBER<br>A303     |                         |
|  |  |  |  |                           |  | Checked by<br>Client         |                            |                         |
|  |  |  |  |                           |  |                              |                            | REV                     |

|   |        |                         |                  |
|---|--------|-------------------------|------------------|
| <br>www.ccs-solutions.co.uk |        |                         |                  |
| CODE   | STATUS | SUITABILITY DESCRIPTION | PURPOSE OF ISSUE |
|   |        |                         |                  |
|   |        |                         |                  |
|   |        |                         |                  |
|   |        |                         |                  |