
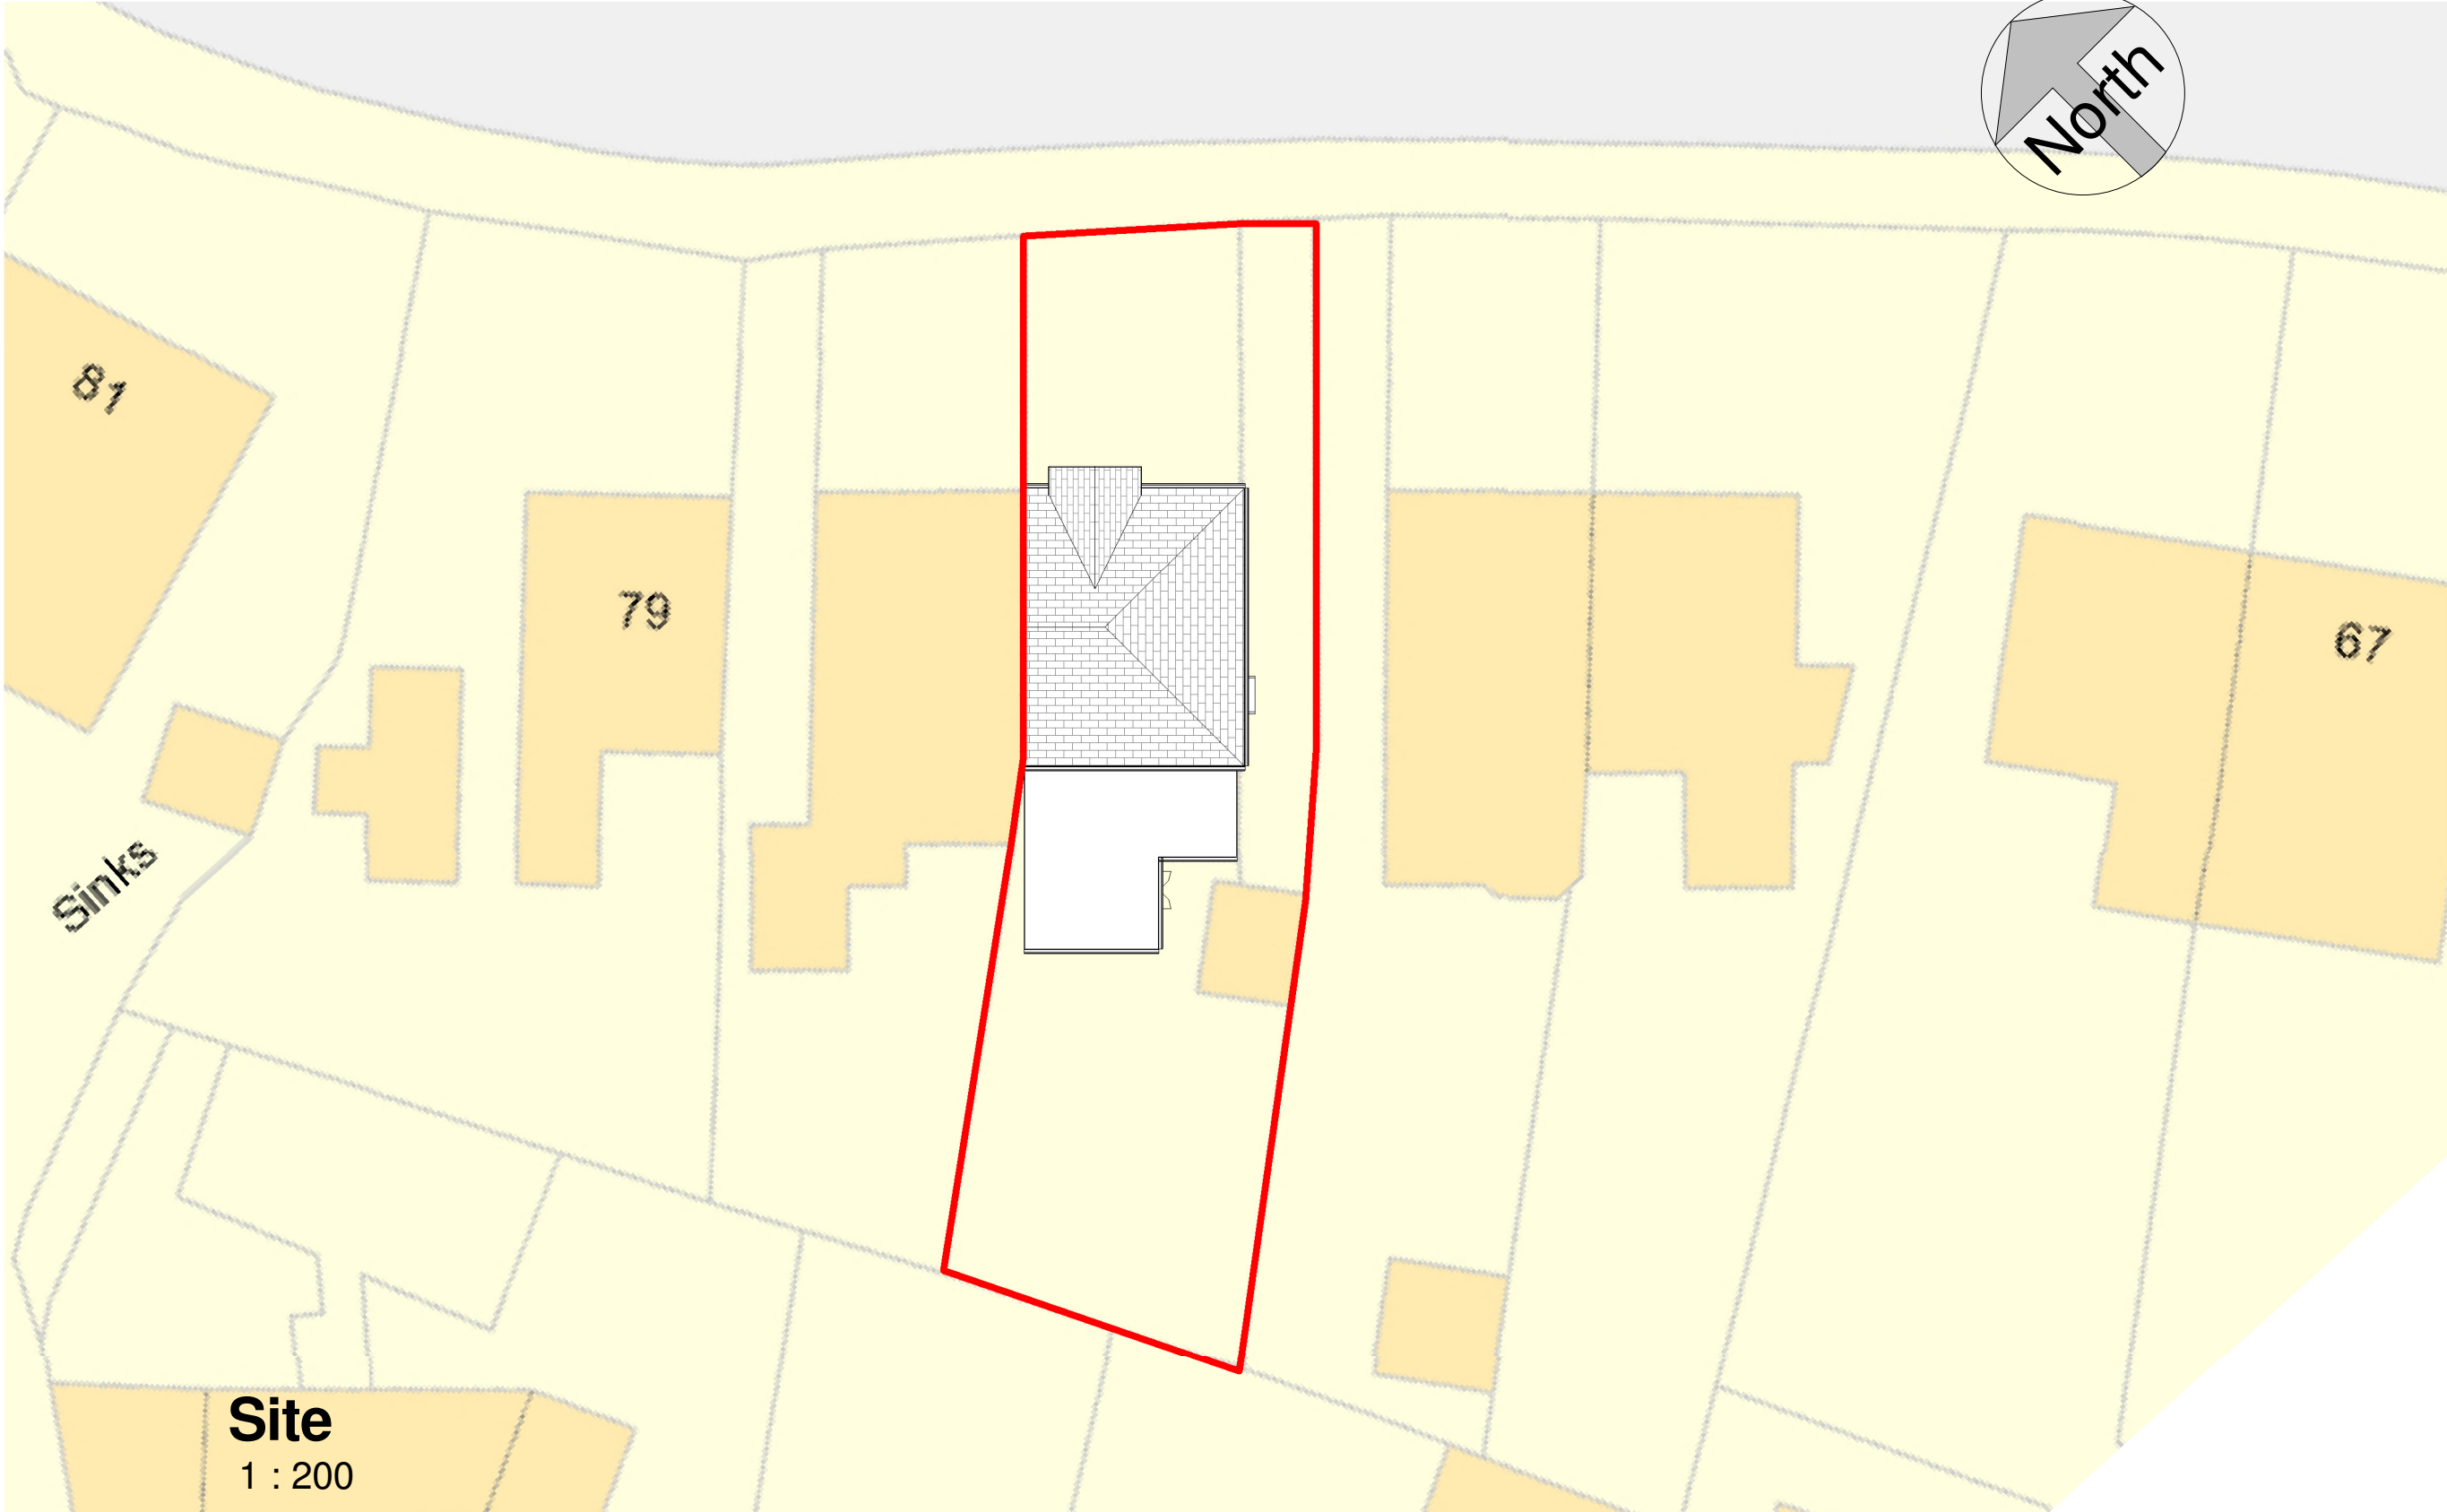


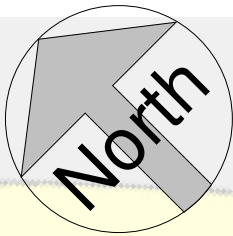

**Site**  
1 : 200

|  |     |             |      |   |        |                         |                  |                             |                            |                              |  |     |
|--|-----|-------------|------|---|--------|-------------------------|------------------|-----------------------------|----------------------------|------------------------------|--|-----|
|  | No. | Description | Date | <div><br/>www.ccs-solutions.co.uk</div> |        |                         |                  | PROJECT<br>75 Longford Rd   |                            | CLIENT<br>Mrs Kilie Stephens |  |     |
|  |     |             |      |   |        |                         |                  | Date<br>28/05/2024          | Project number<br>28052024 | Scale (@ A3)<br>1 : 200      |  |     |
|  |     |             |      | CODE   | STATUS | SUITABILITY DESCRIPTION | PURPOSE OF ISSUE | SHEET<br>Proposed Site Plan | Drawn by<br>CCS            | DRAWING NUMBER               |  | REV |
|  |     |             |      |   |        |                         |                  | Checked by<br>Client        | A304                       |                              |  |     |
|  |     |             |      |   |        |                         |                  |                             |                            |                              |  |     |
