



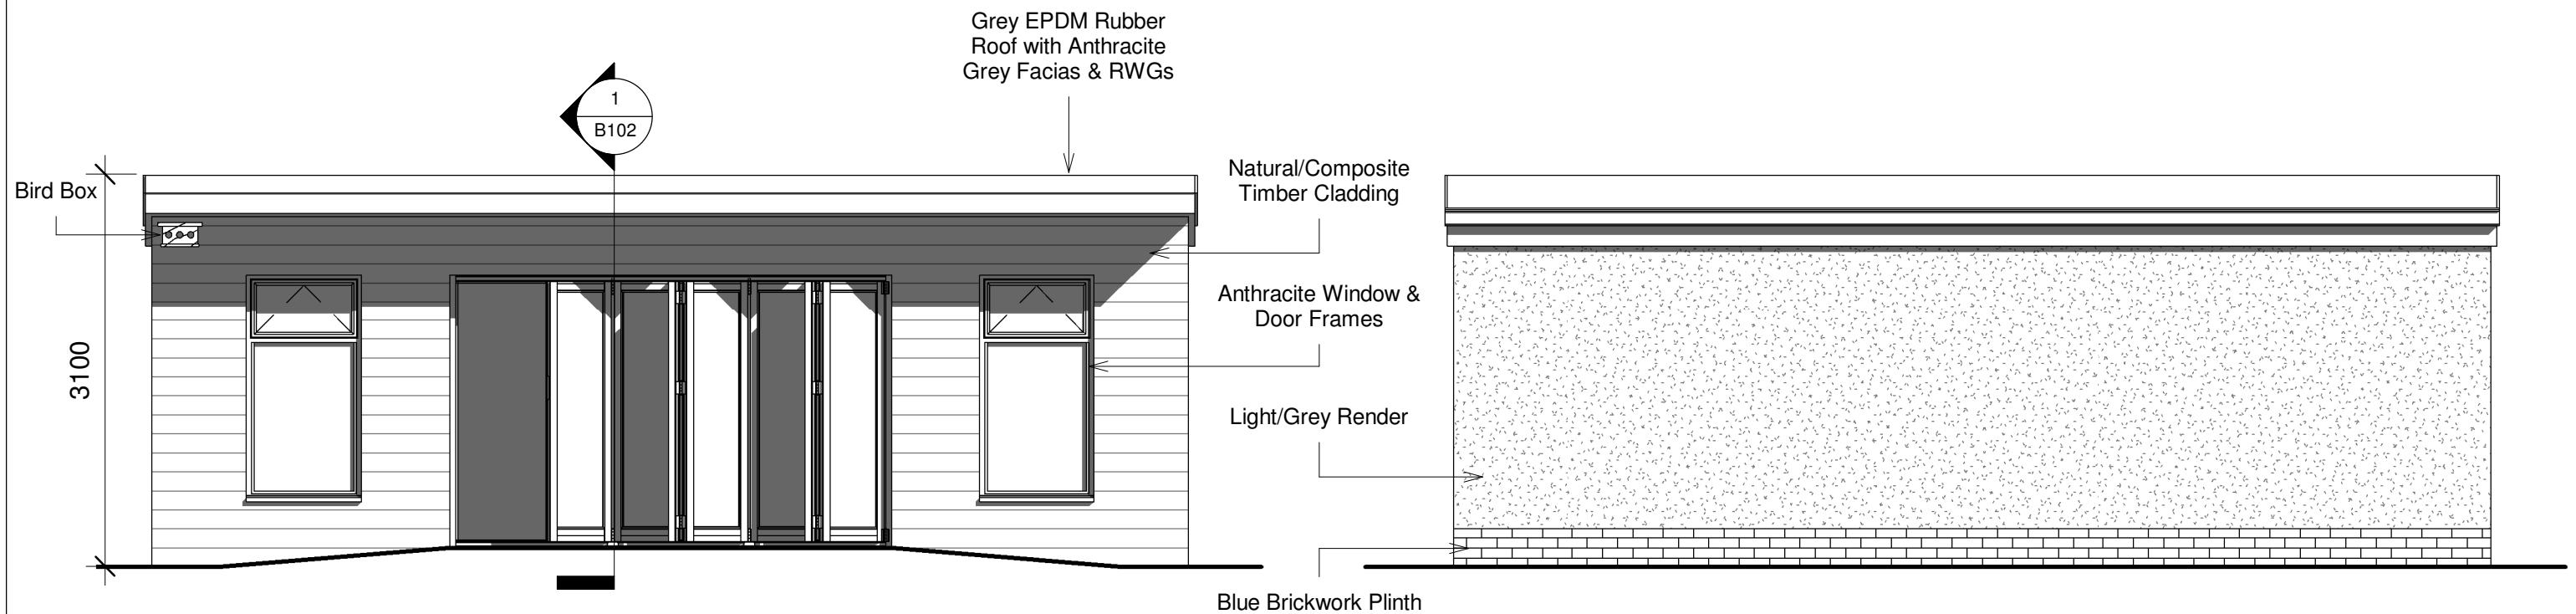


1 Front Elevation
1 : 50

2 Rear Elevation
1 : 50

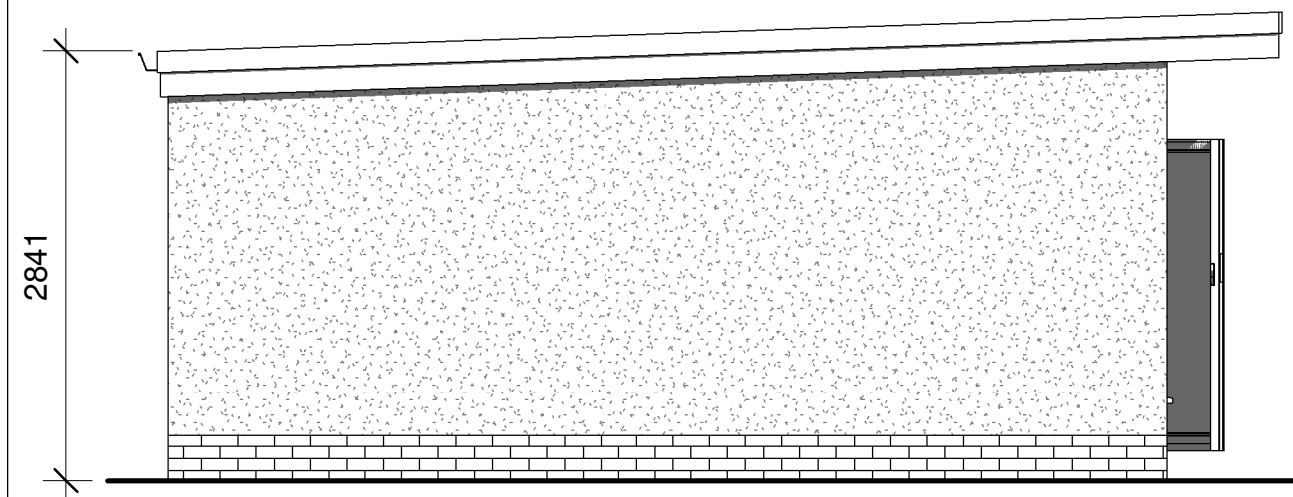

3 Left Elevation
1 : 50

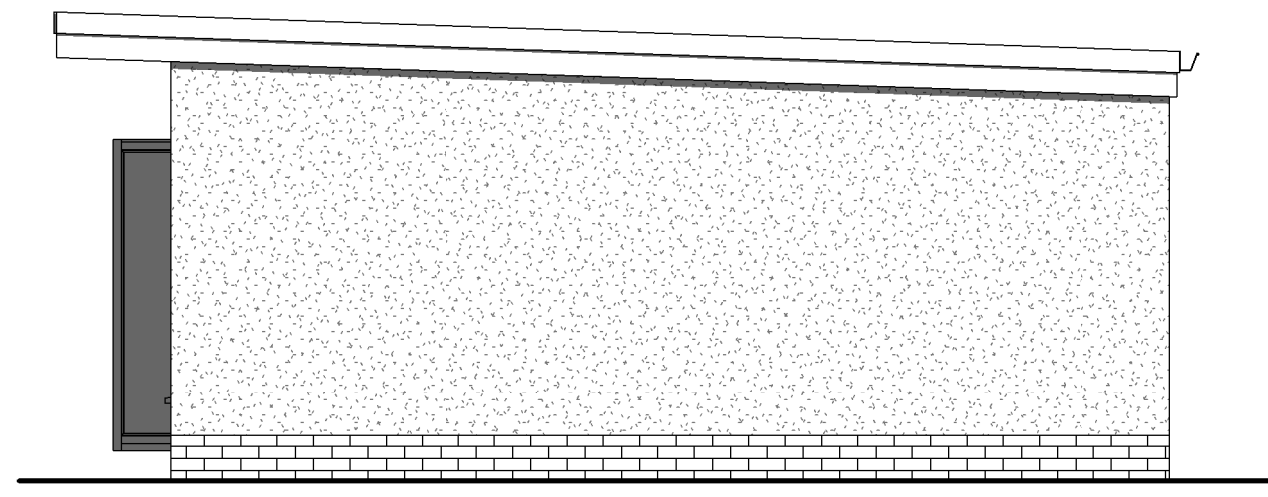

4 Right Elevation
1 : 50



DRAWING STATUS	
Planning	
PROJECT	
Garden Room, 16 Plas Rd, Rhos	
TITLE	
Proposed Elevations	
CLIENT	
Mr J Lloyd	
DRAWN BY	DATE
Gareth Owen	10.06.24
SCALE (@A3)	PROJECT NO.
1 : 50	GOCD JL01
DRAWING NO.	REV
B101	P2
GO CONCEPT DESIGNS, 73 MARINERS QUAY, PORT TALBOT, SA12 6AN	
gareth@goconceptdesigns.co.uk	