
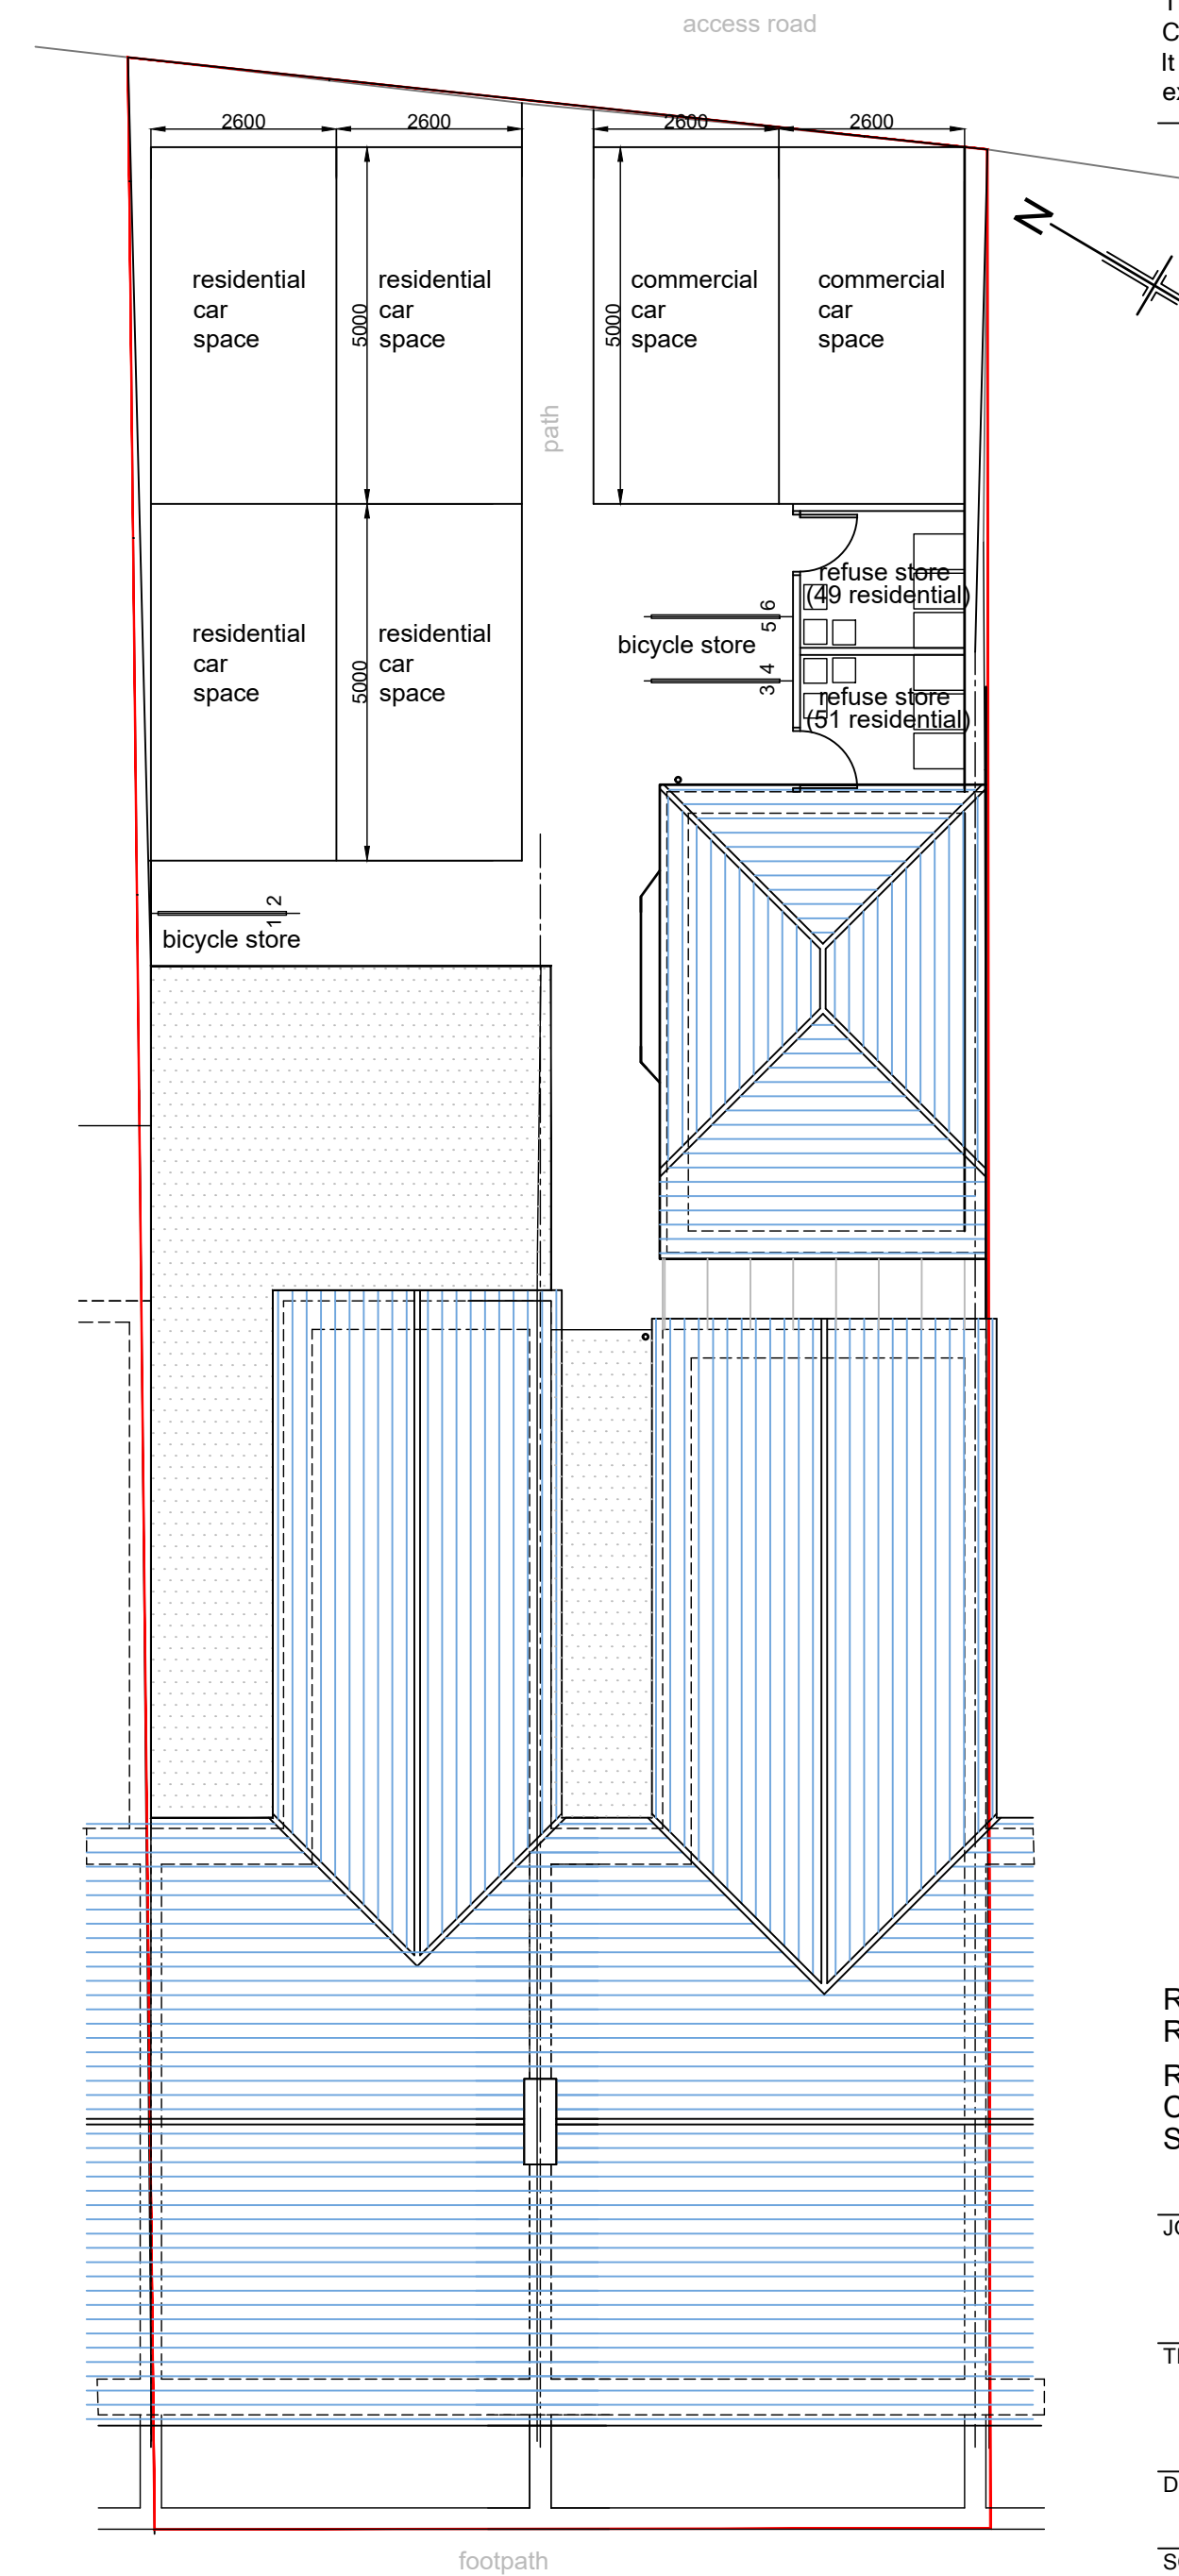
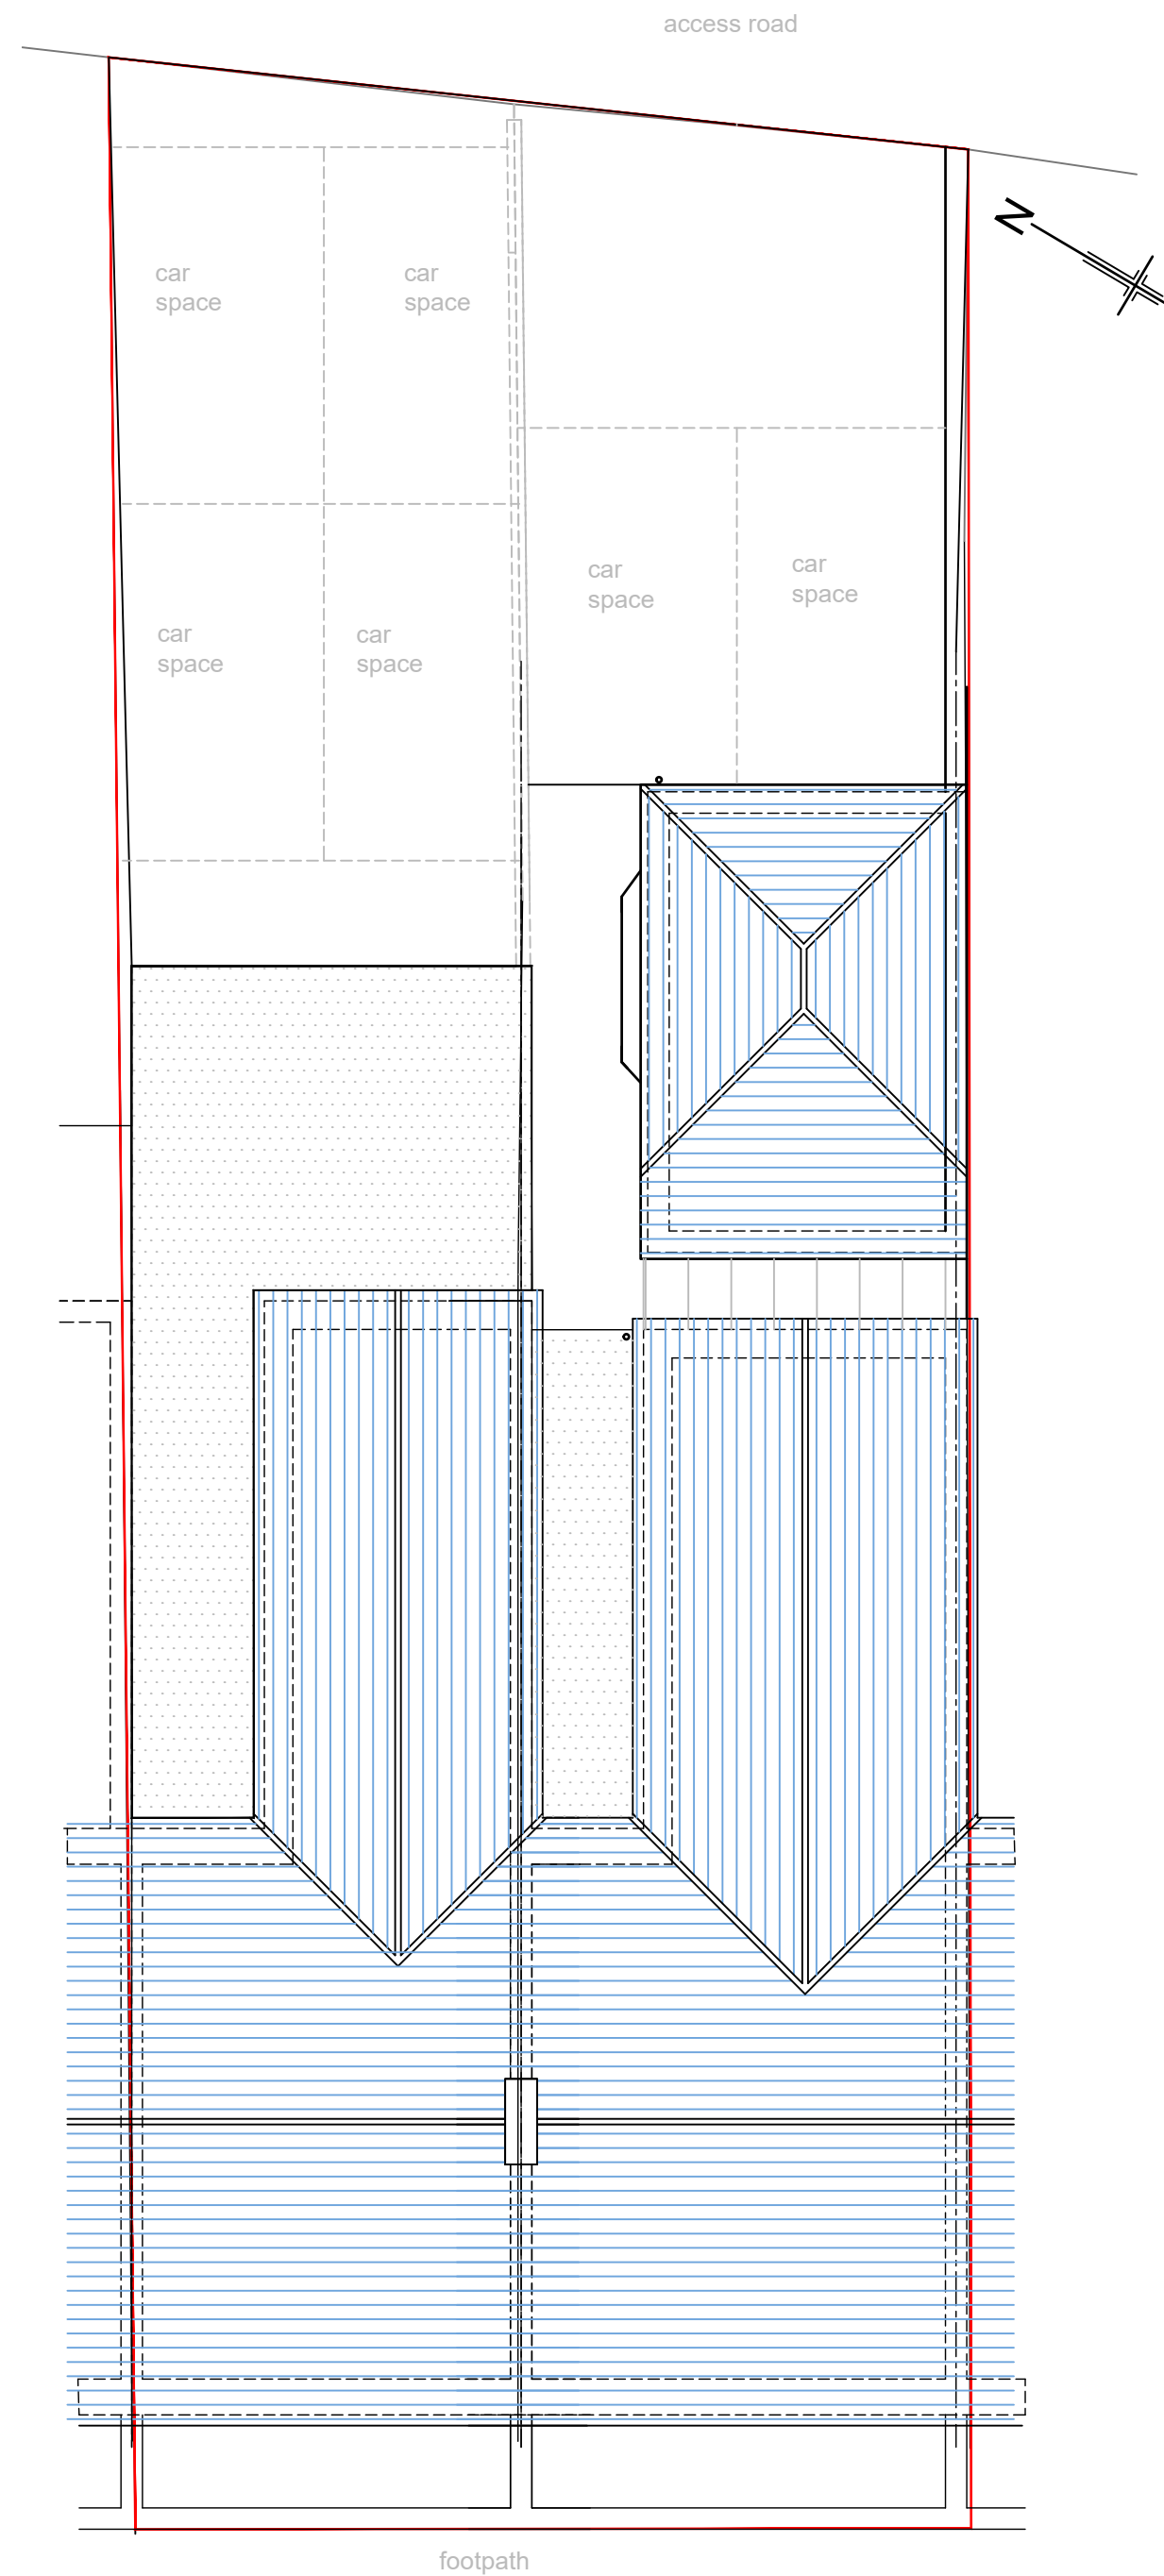


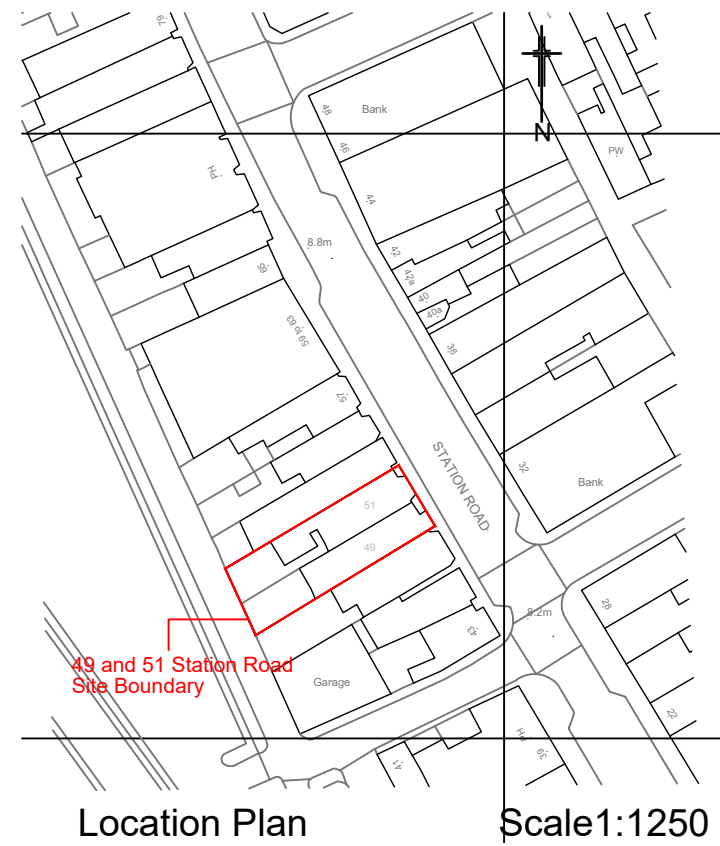

This drawing is the copyright of Latter Davies Chartered Architects.
It is not to be copied or redistributed without the express permission of Latter Davies.

REV B: APRIL.2024: CYCLE AND REFUSE STORE
REV A: FEB.2024: DRAWING NO. CHANGED FROM 02 TO 01. EXISTING SITE PLAN ADDED. PARKING.

JOB			
49 and 51 Station Road			
Port Talbot			
SA13 1NW			
TITLE			
Location Plan, Existing and Proposed Site Plan			
DRAWING NO.			
01B			
SCALE	DRAWN	CHECKED	DATE
1:1250@A2	CR	CR	Dec.2023
1:100@A2			