


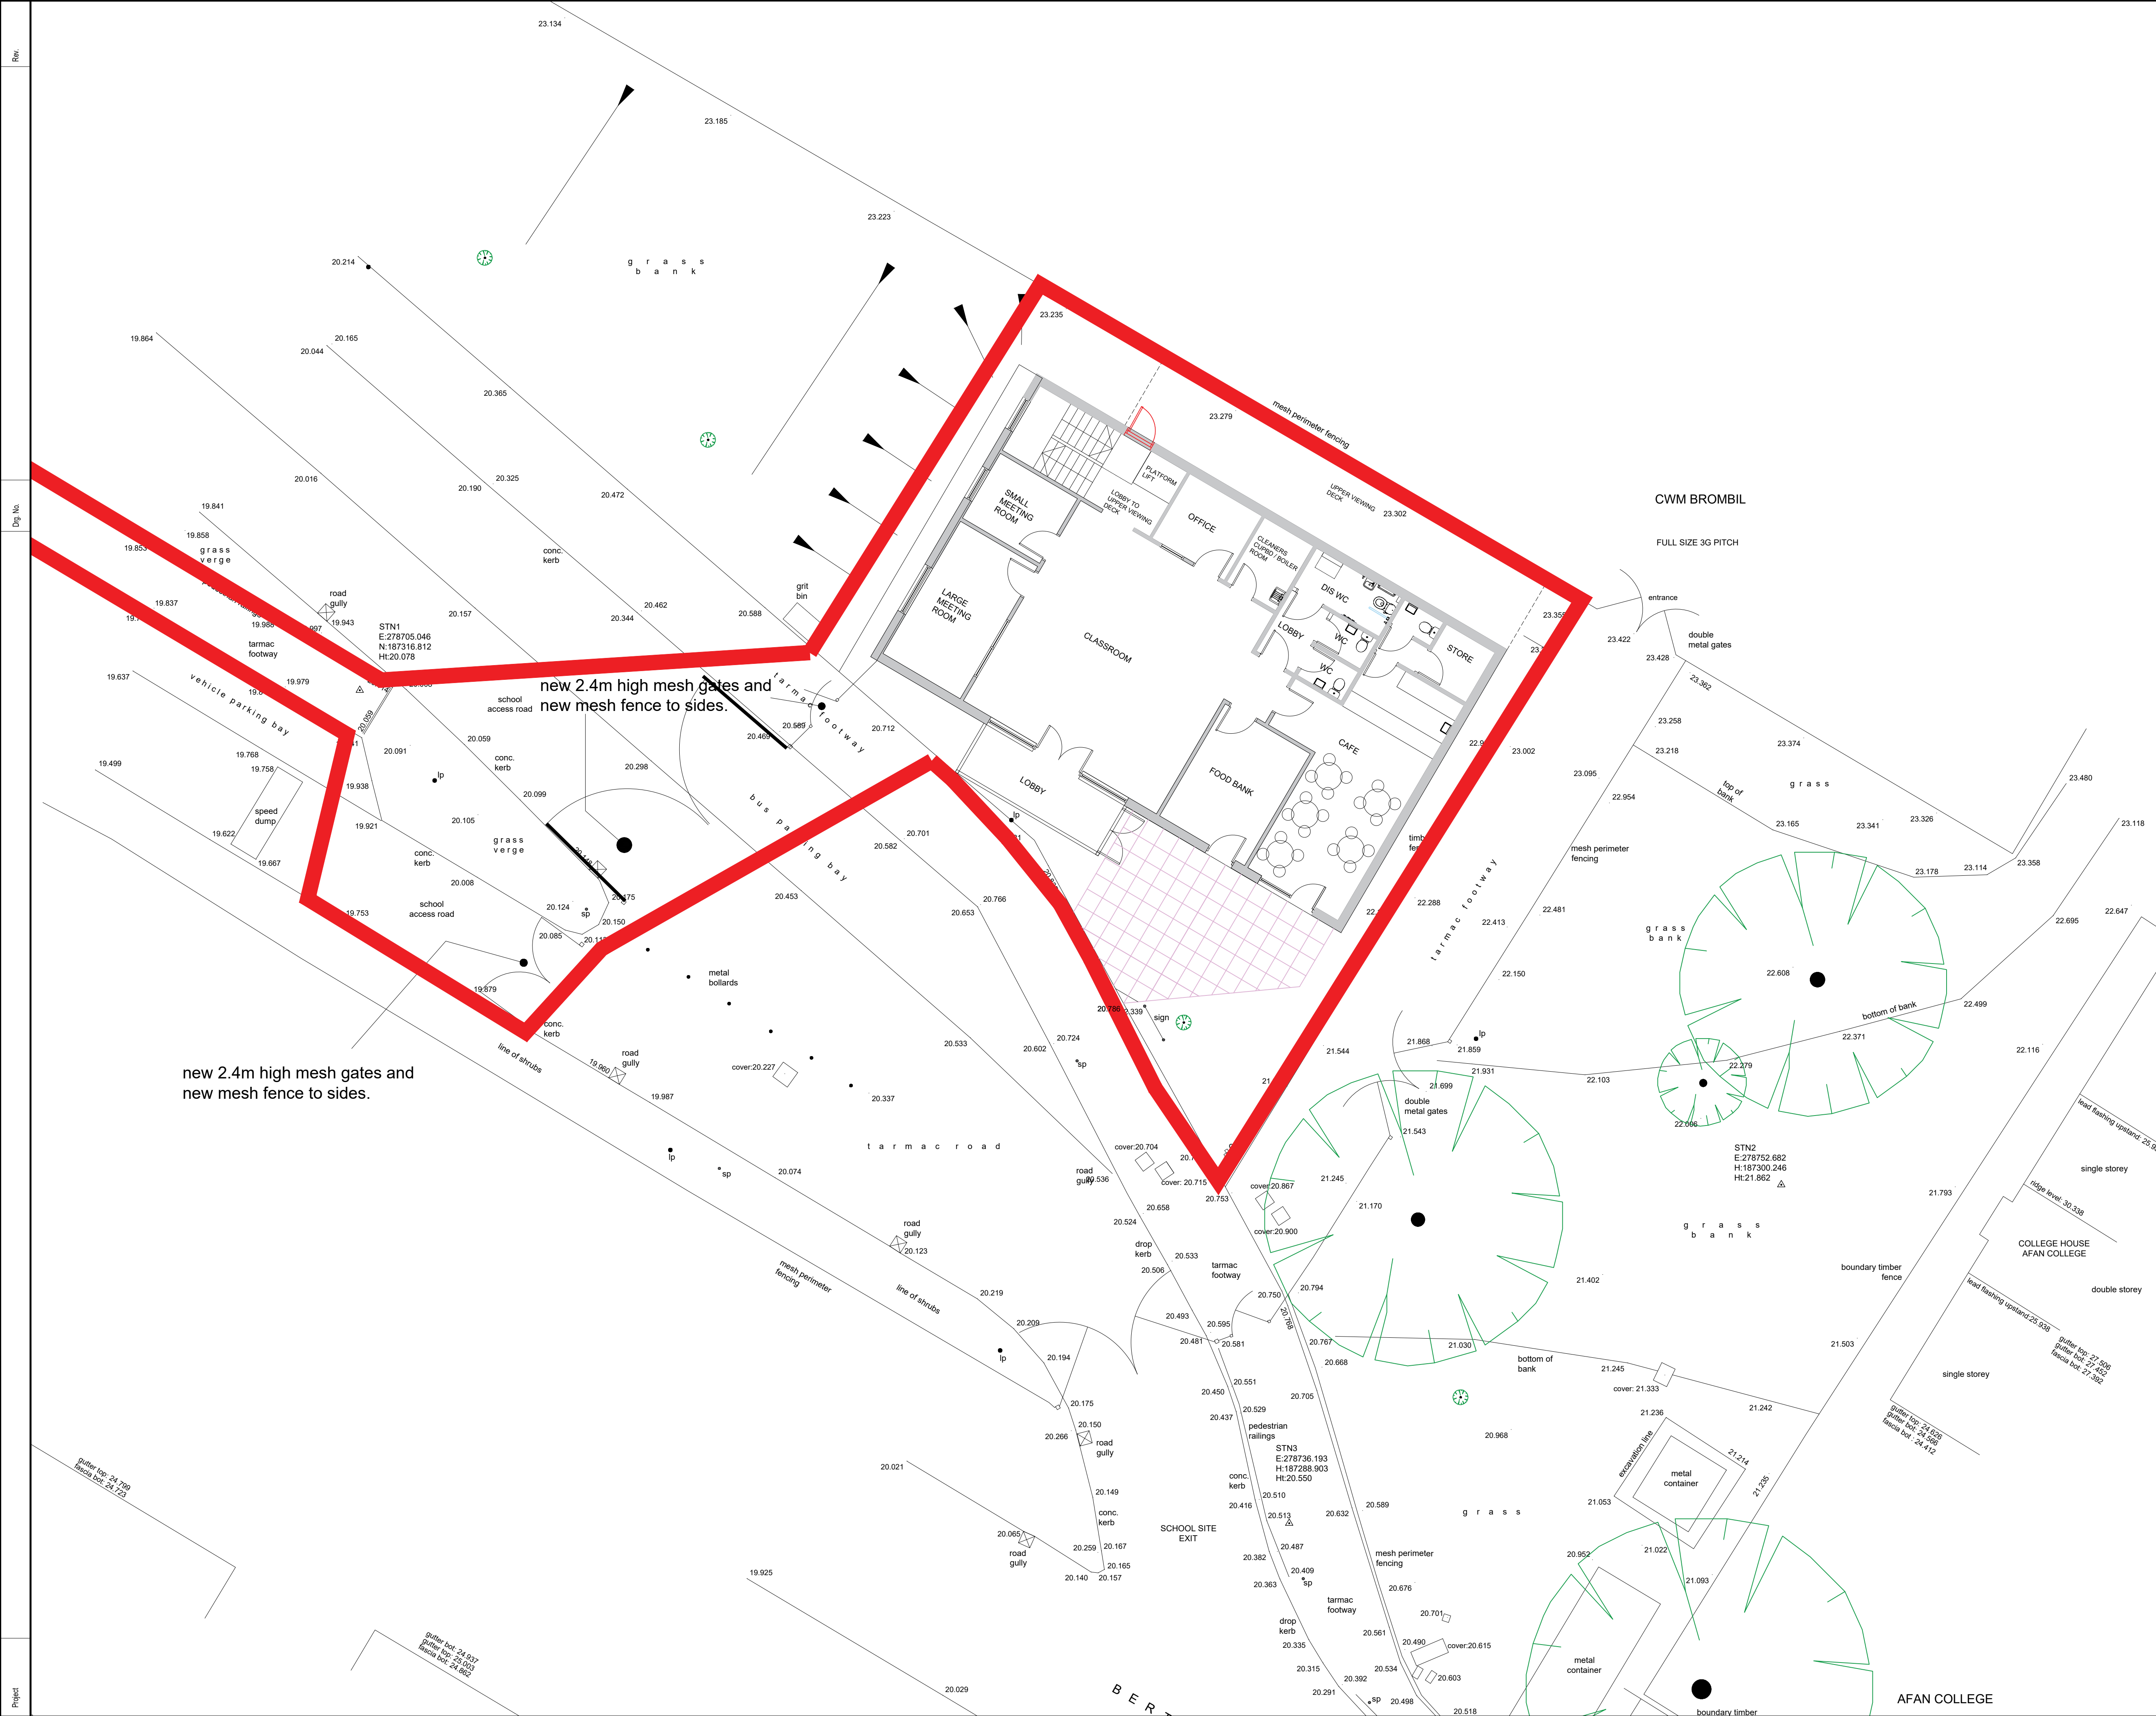

NOTES

1. All dimensions in millimetres unless otherwise stated.

B	Gates updated.	WGH				Jun 24
A	Gates works updated.	WGH				Apr 24
Rev	Details	Dr	Ch	Apr	Date	



PROPERTY & REGENERATION
Nicola Pearce BSc(Hons) DipTP MRTPI
DIRECTOR OF ENVIRONMENT AND REGENERATION
THE QUAYS, BRUNEL WAY
BAGLAN ENERGY PARK SA11 2GG
www.npt.gov.uk

CWM BROMBIL COMMUNITY HUB
BERTHA ROAD, MARGAM

PROPOSED SITE PLAN

File No.	Property Ref. No.				
Drawn	WGH	Checked		Approved	
Date	JAN 2024	Date		Date	
Scales	1:75@A1				
Drawing No.	A1287 -101				Rev. B