



W:\E-A\173\173_Proposed_Biomass_Plant.dwg 30.05.2024 at 8:48 AM


THIS DRAWING REMAINS THE PROPERTY OF VITAL ENERGI AND MUST NOT BE REPRODUCED, COPIED, OR HANDED OVER TO A THIRD PARTY WITHOUT PRIOR WRITTEN CONSENT.

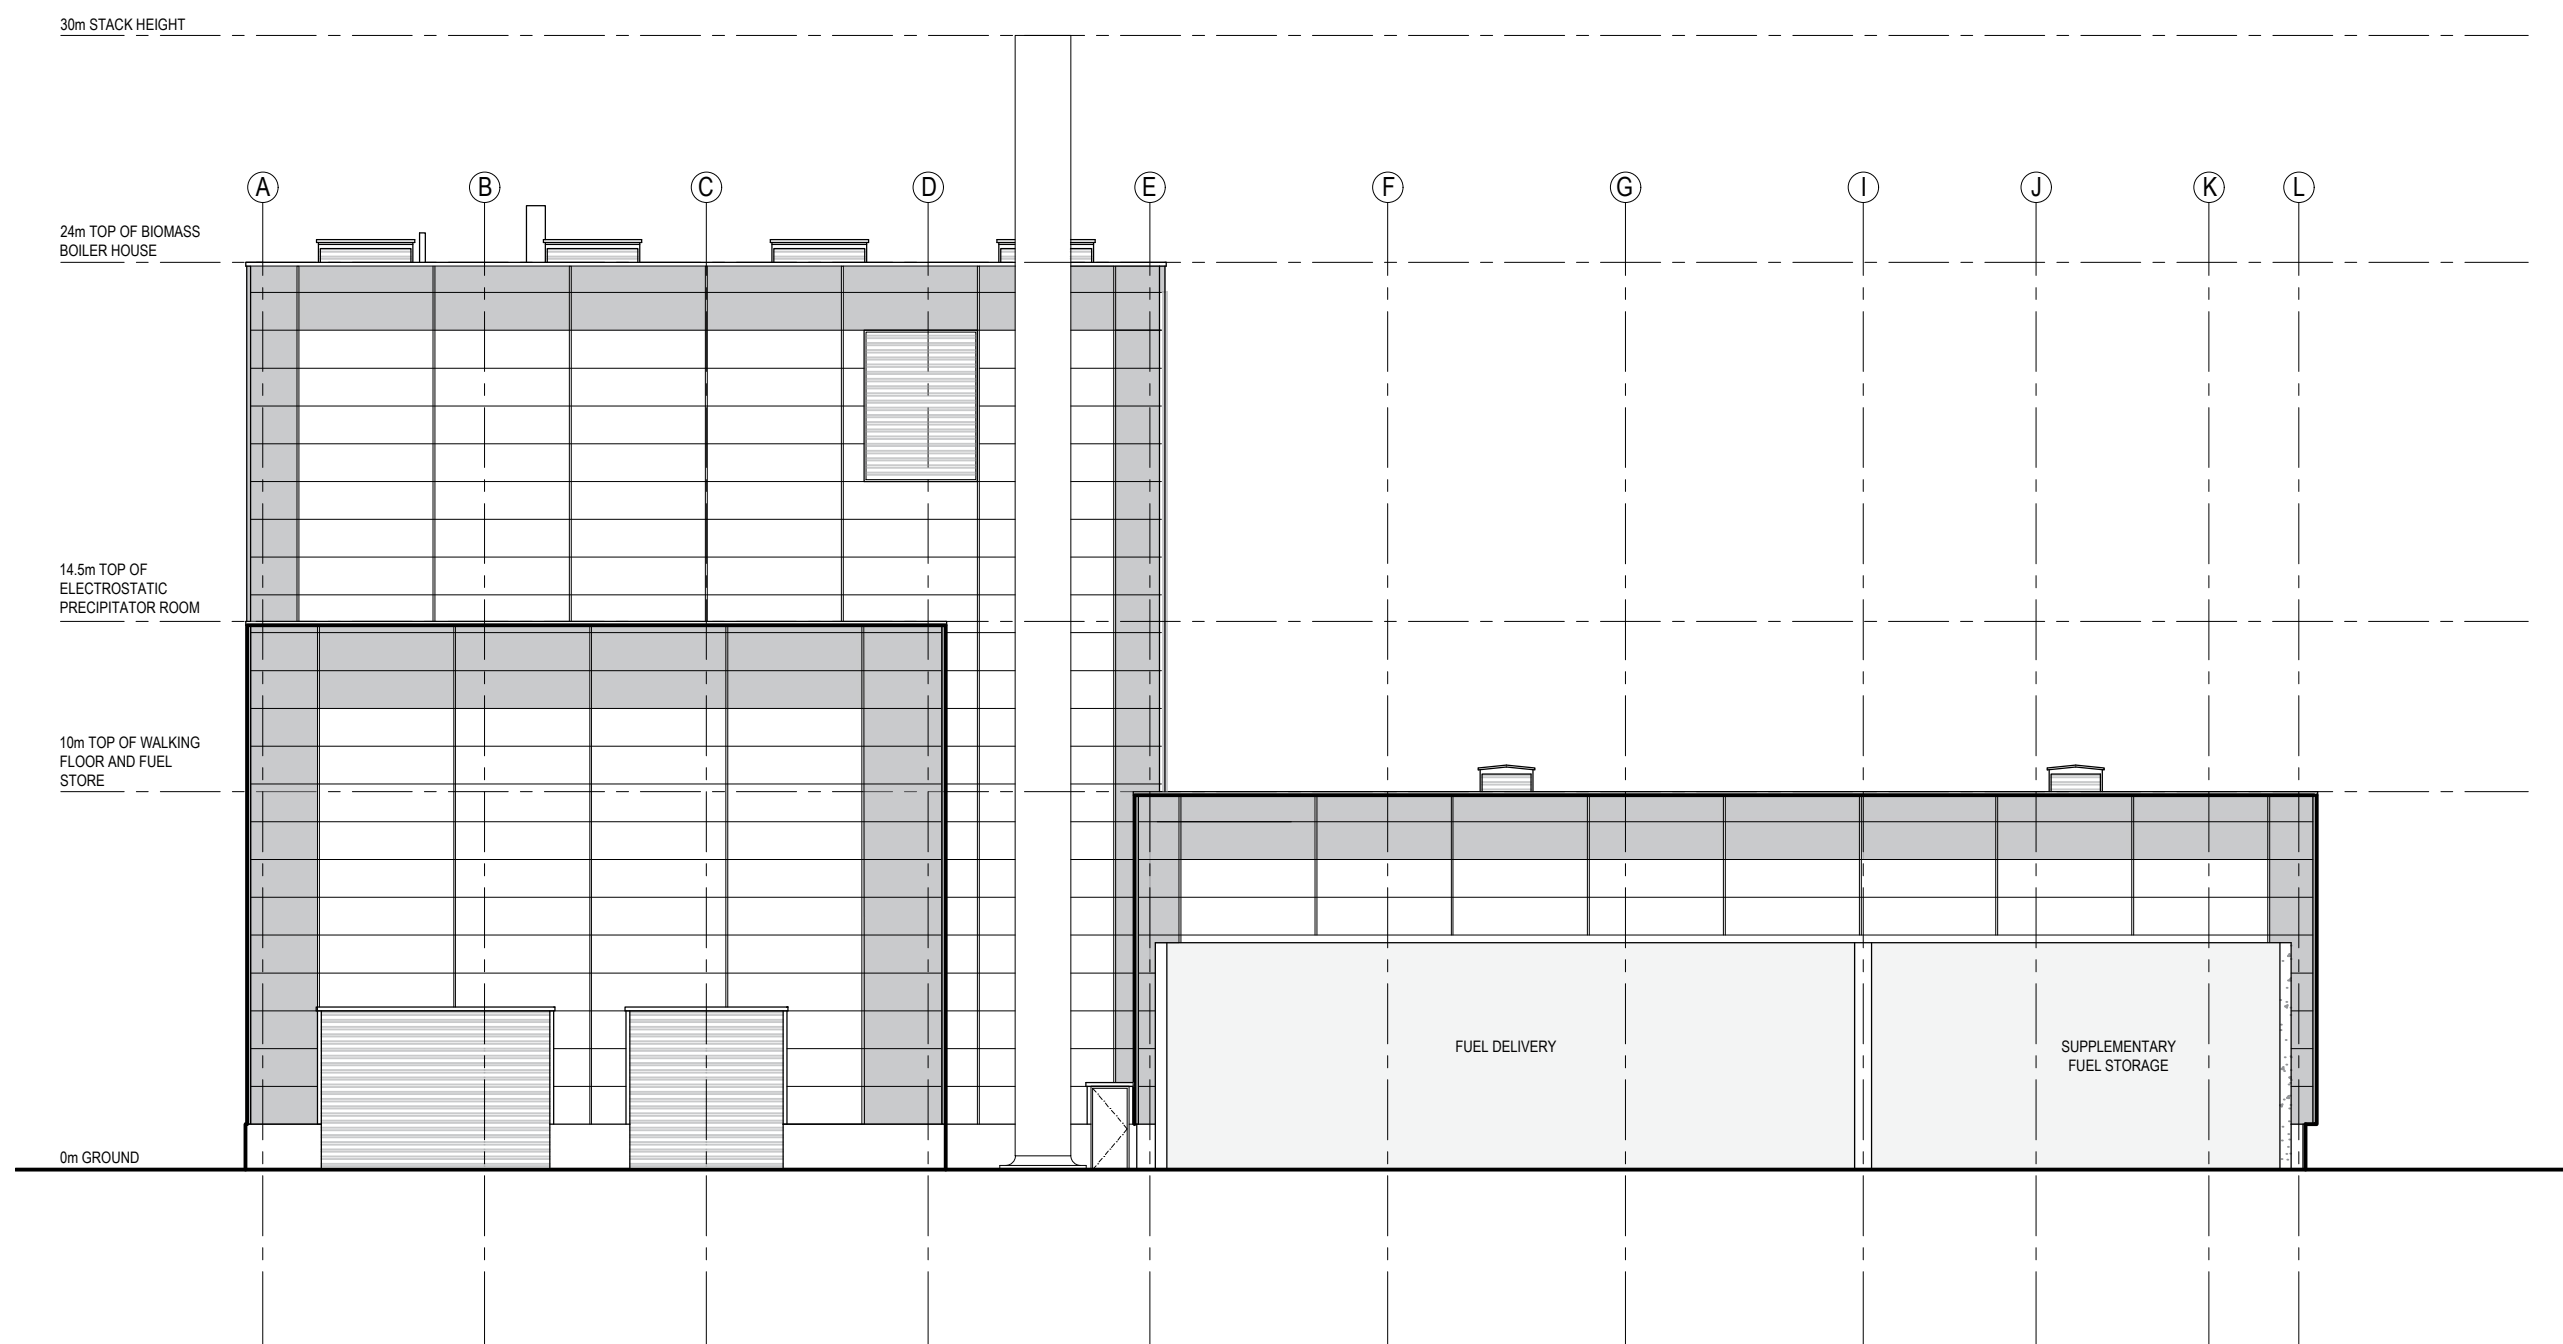


NORTH ELEVATION

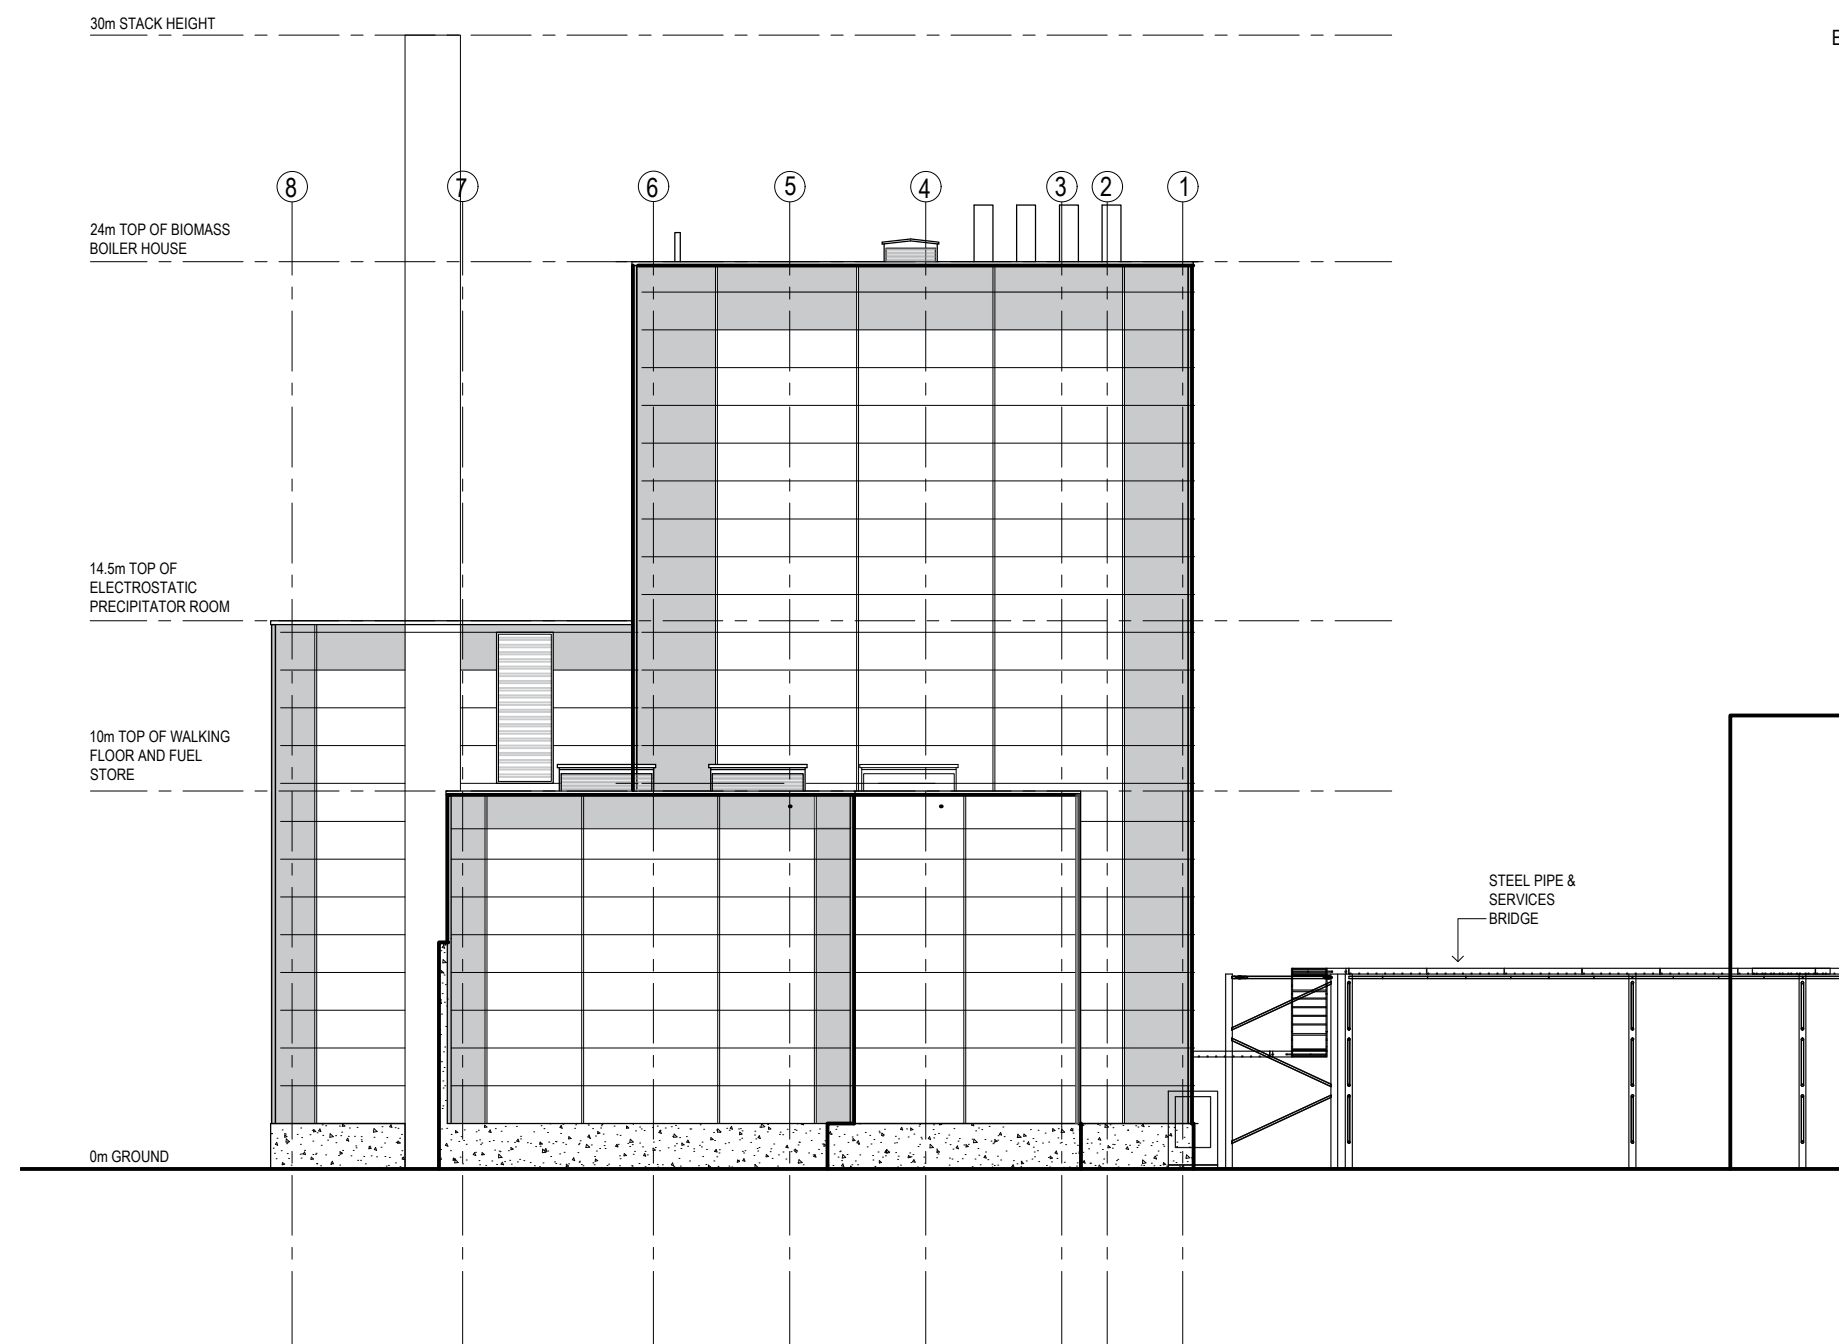


WEST ELEVATION

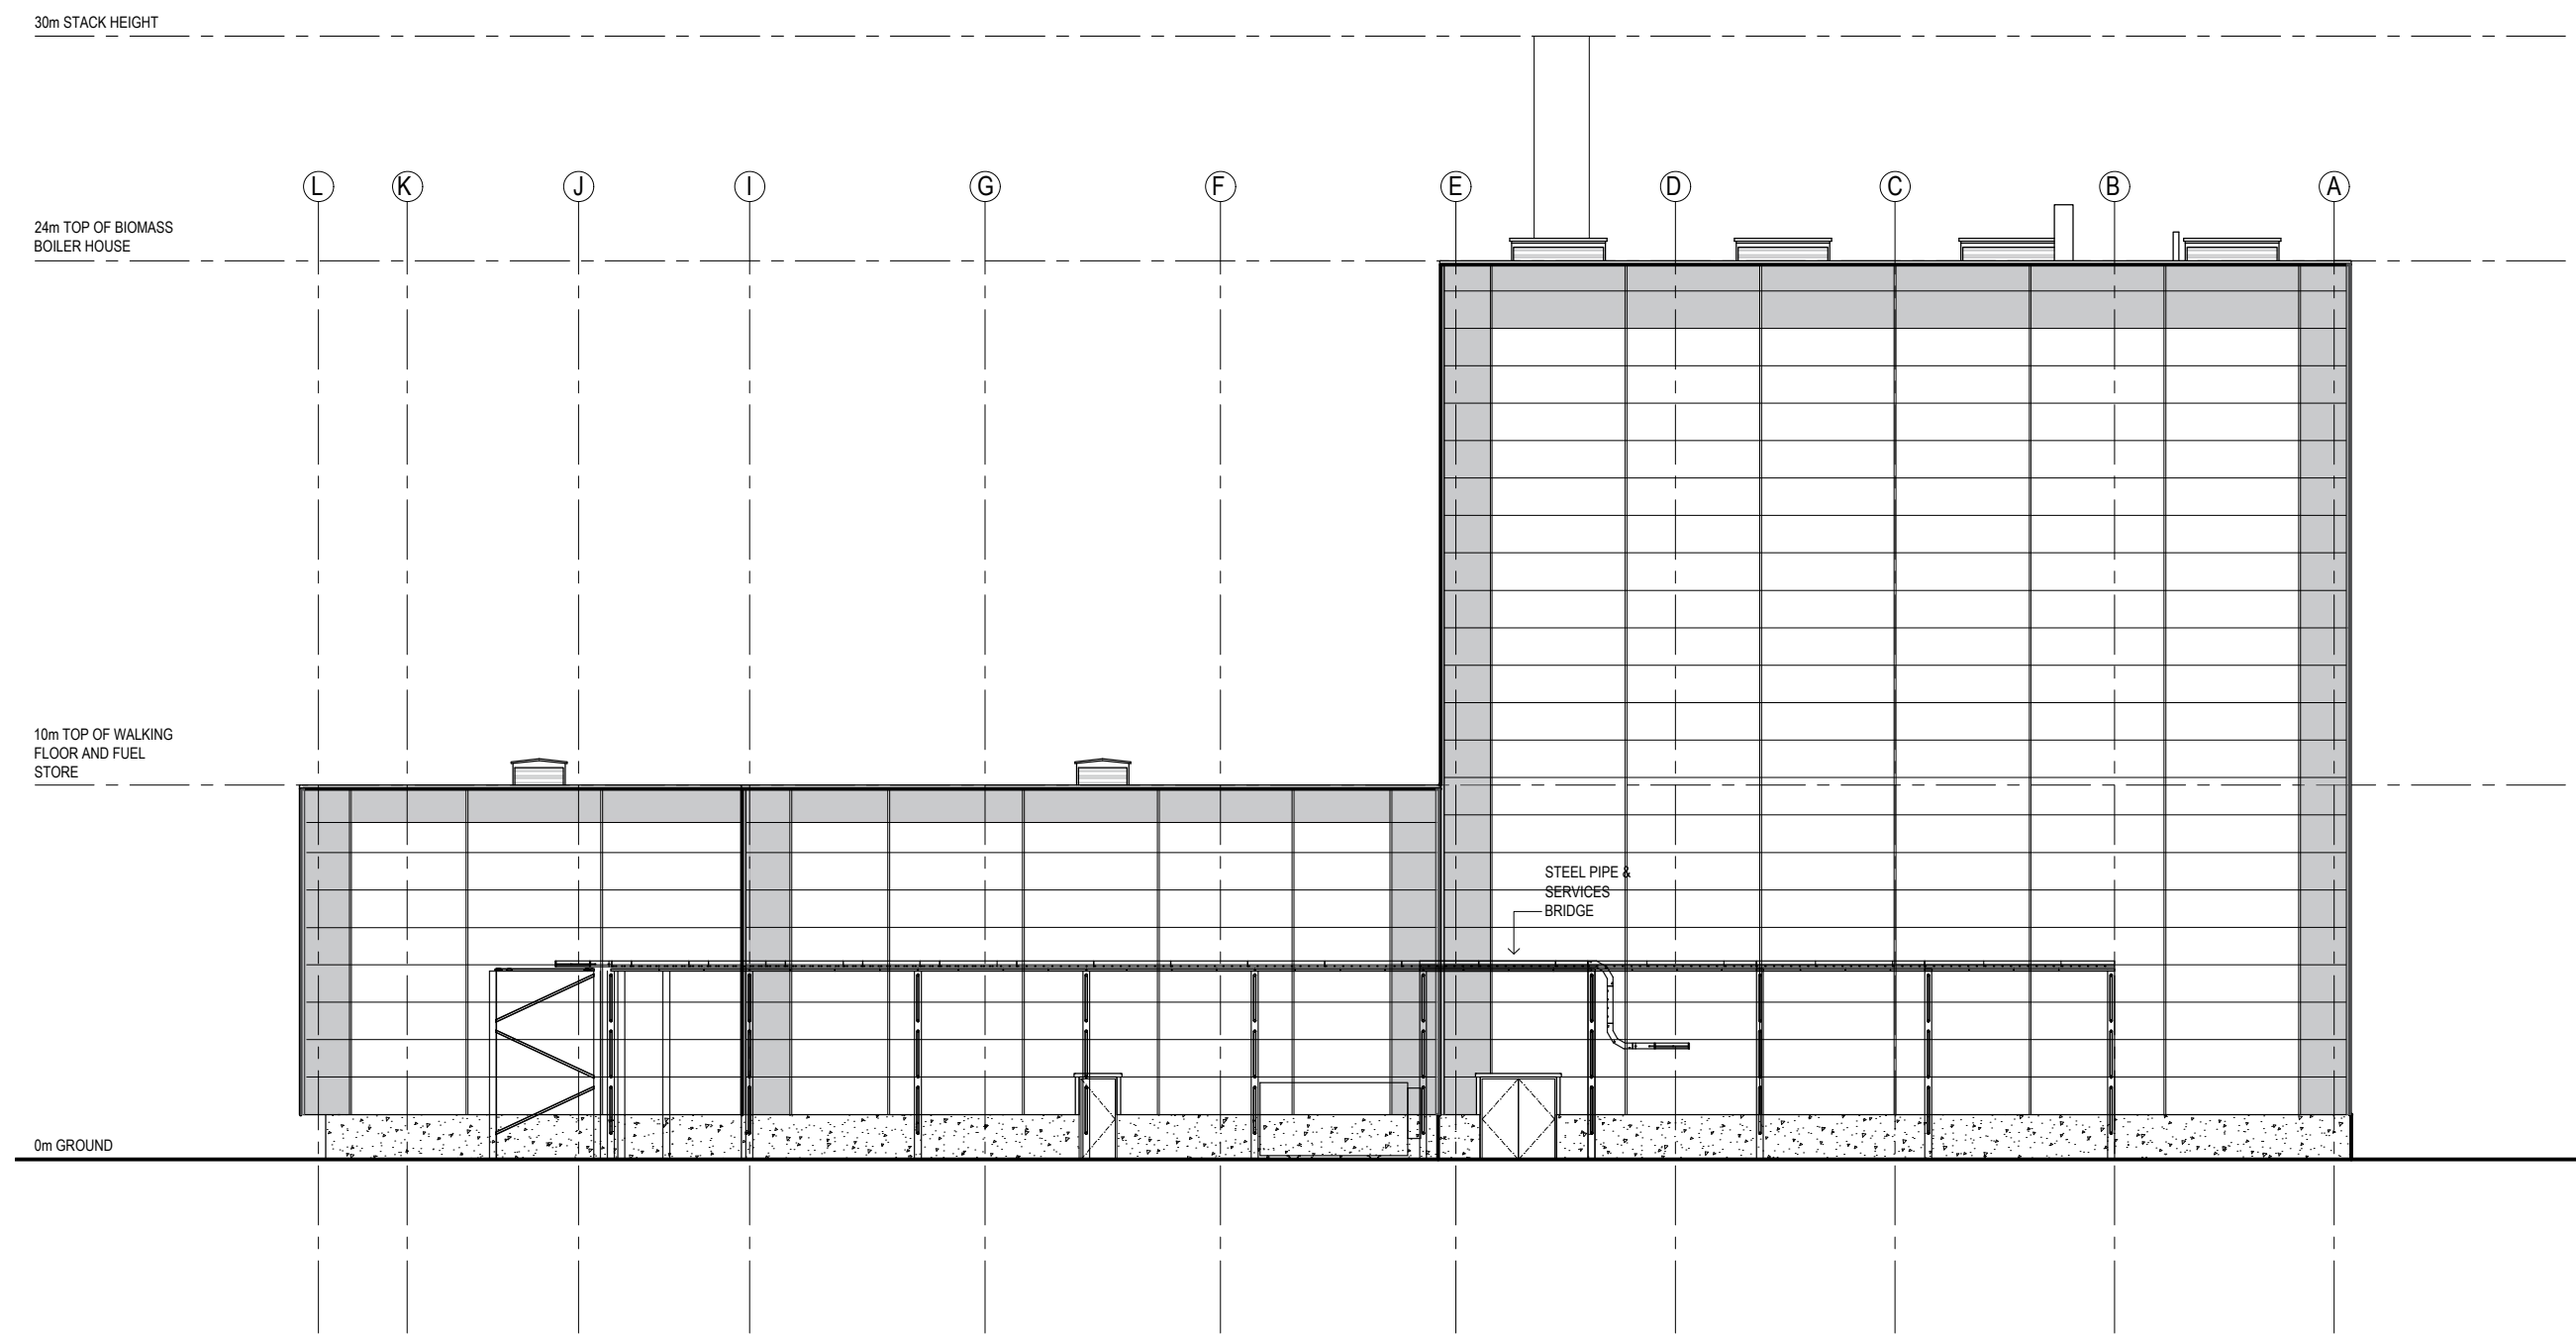

SOUTH ELEVATION

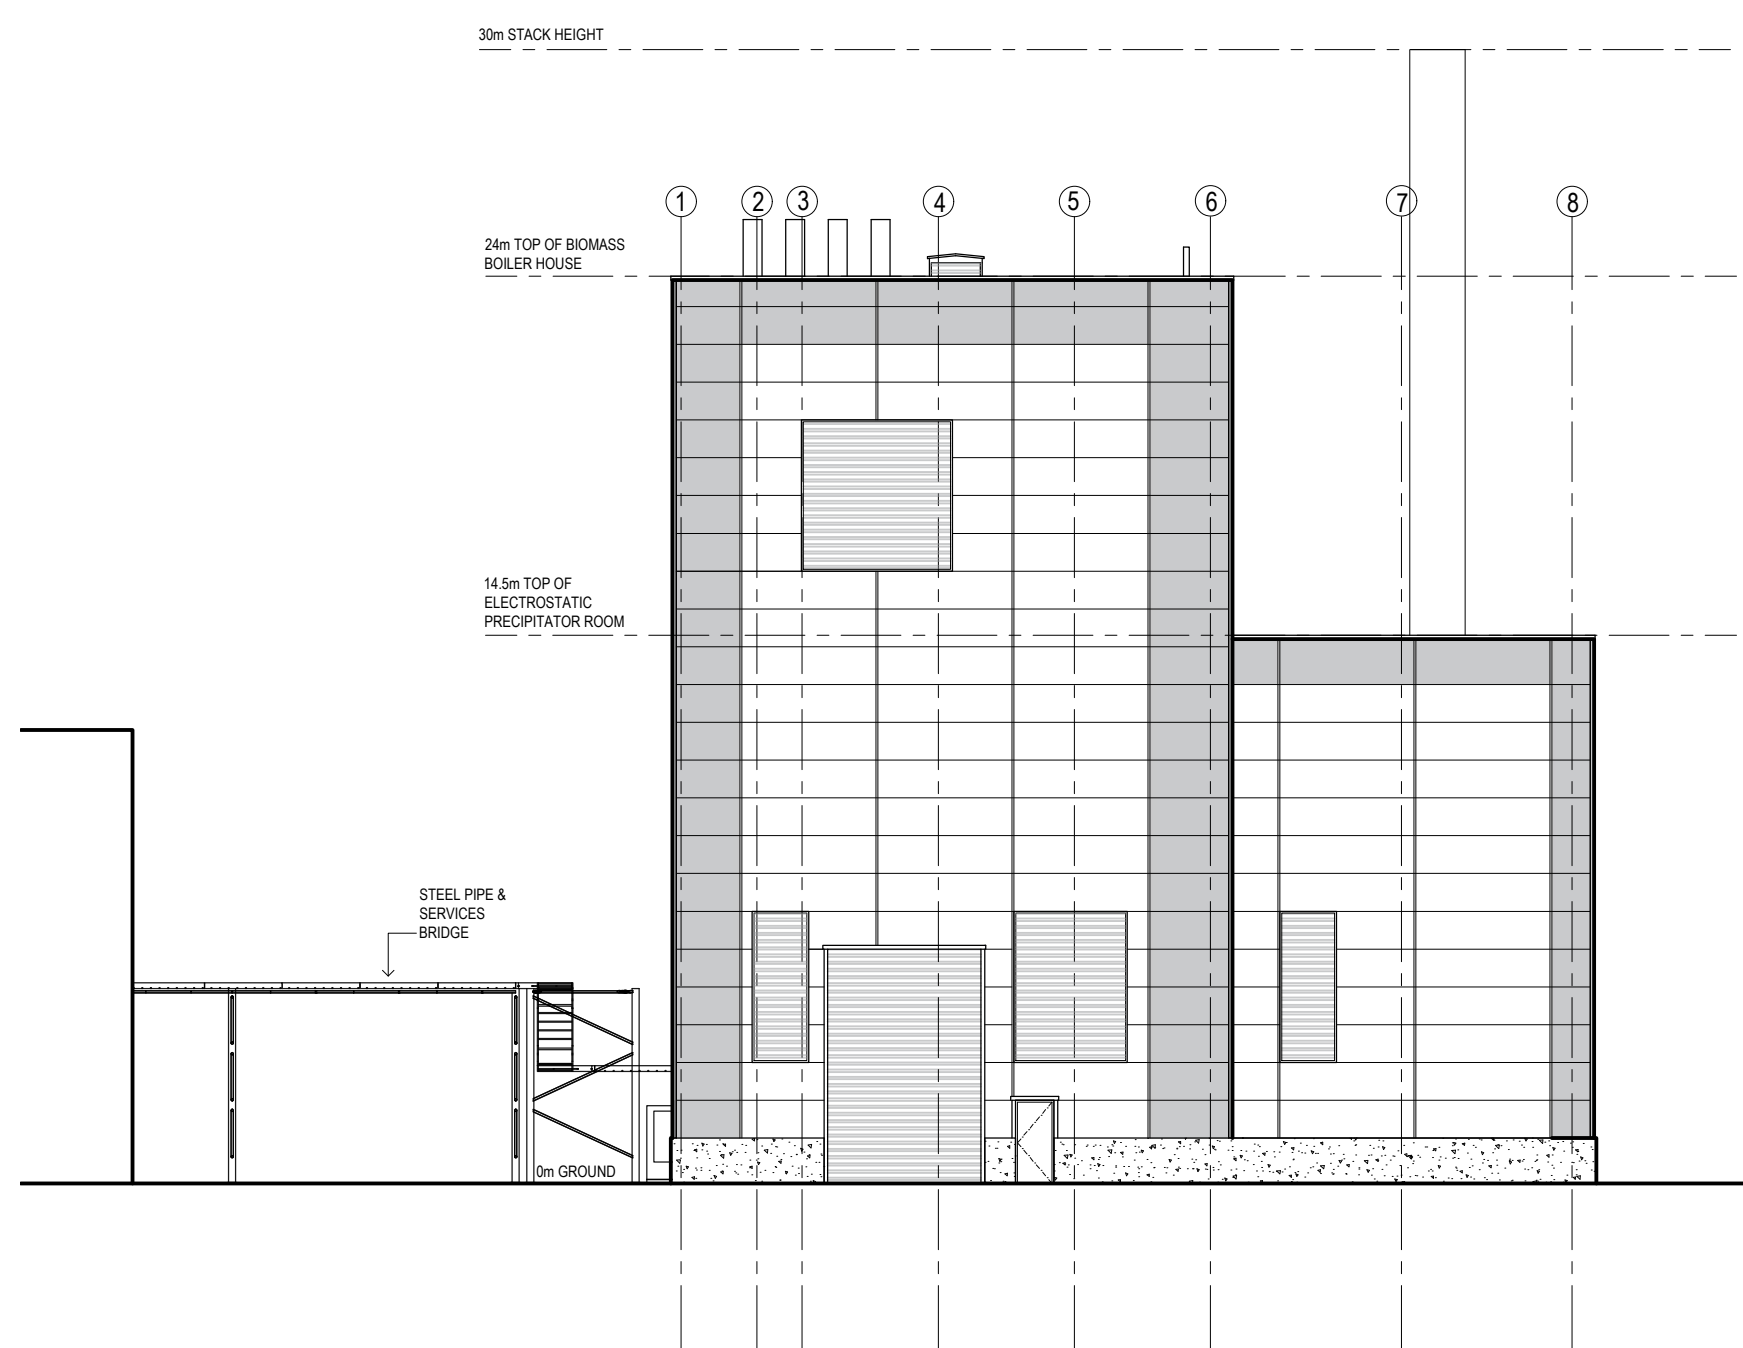

EAST ELEVATION

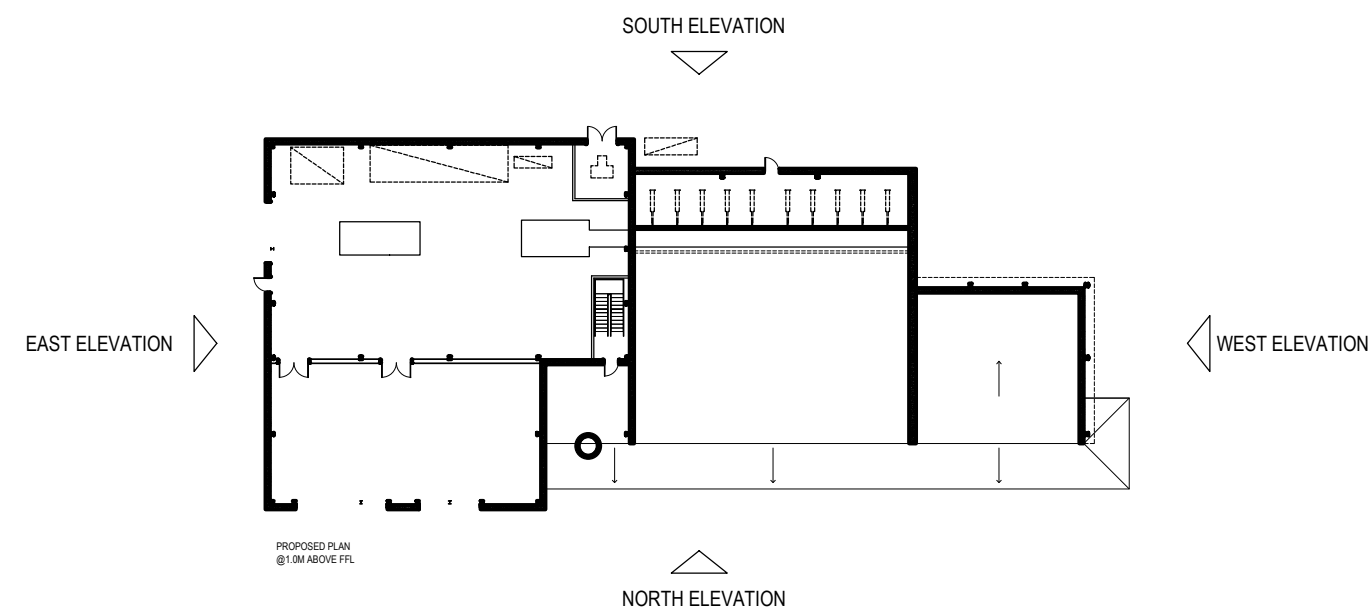

ELEVATION KEY PLAN

EXTERNAL MATERIALS SCHEDULE

DADO WALL - NEW IN-SITU WATER PROOF CONCRETE WALL

CLADDING - NEW COLOUR COATED 'MICRO-RIB' INSULATED COMPOSITE STEEL CLADDING PANELS FIXED HORIZONTALLY ON GALVANISED STEEL CLADDING RAILS

FLASHINGS - NEW PPC ALUMINIUM FLASHINGS AND TRIMS



LOURVES - NEW PPC ALUMINIUM FRESH AIR LOUVRES

DOORS - NEW PPC STEEL DOORS

SHUTTERS - NEW PPC STEEL ROLLER SHUTTERS

COLOURS TO MATCH EXISTING BUILDINGS AND TO BE CONTROLLED BY CONDITION

THIS DRAWING REFERENCES THE FOLLOWING FILES:

 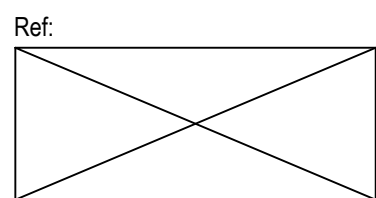

P7	30.05.24	UPDATED TO CLIENT COMMENTS	JR	DJH	DJH
P6	28.05.24	UPDATED TO CLIENT COMMENTS	JR	DJH	DJH
P5	28.05.24	UPDATED TO CLIENT COMMENTS	JR	DJH	DJH
P4	22.05.24	UPDATED TO CLIENT COMMENTS	JR	DJH	DJH
P3	09.05.24	FUEL STORE REDUCED IN SIZE	DJH	DJH	DJH
P2	24.04.24	UPDATED TO CLIENT COMMENTS	JR	DJH	DJH
P1	23.03.24	INITIAL ISSUE FOR COMMENT	JR	DJH	DJH
REV	DATE	DESCRIPTION	DRW	CKD	APP

VITAL
ENERGI

Vital Energi, Century House, Roman Road, Blackburn, Lancashire, BB1 2LD
Tel: +44 (0)1254 296 000 Fax: +44 (0)1254 296 040

Project: SOFIDEL BIOMASS PLANT

Title: PROPOSED ELEVATIONS

DATE: 30.05.2024 SCALE: 1:100 SHEET: A1

PLANNING

Status: S2

Stage: 2

50795-BGH-EC-ZZ-DR-A-4001

Rev: P7