




Front Elevation

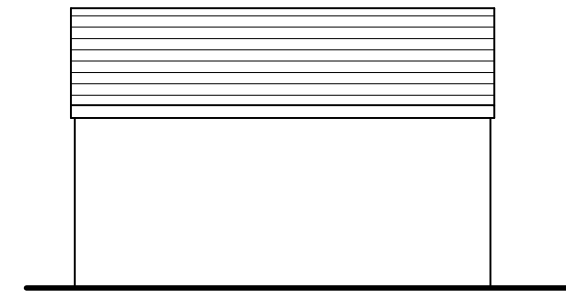

RH Side Elevation- boundary wall not shown for clarity

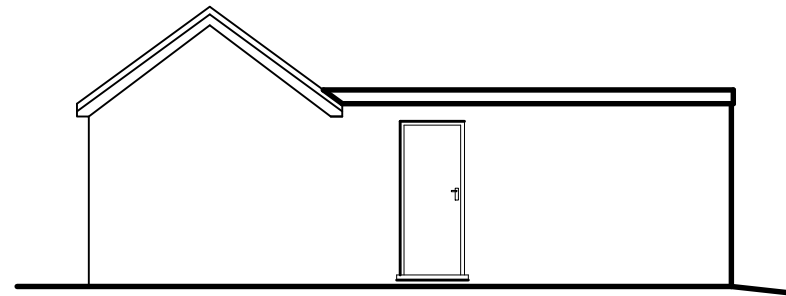

Rear Elevation

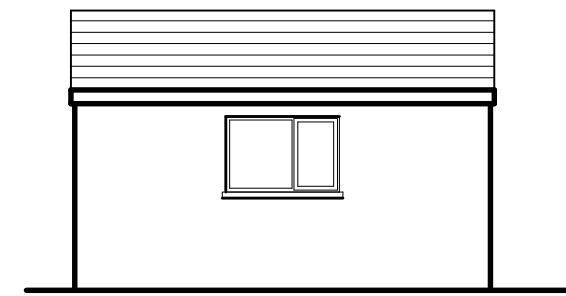

LH Side Elevation

Proposed Materials & Finishes


flat roof with rubber finish

White PVCu fascia, soffit and barge boards.

White PVCu rainwater goods

walls - render & dash finish

Garage Door steel roller shutter type

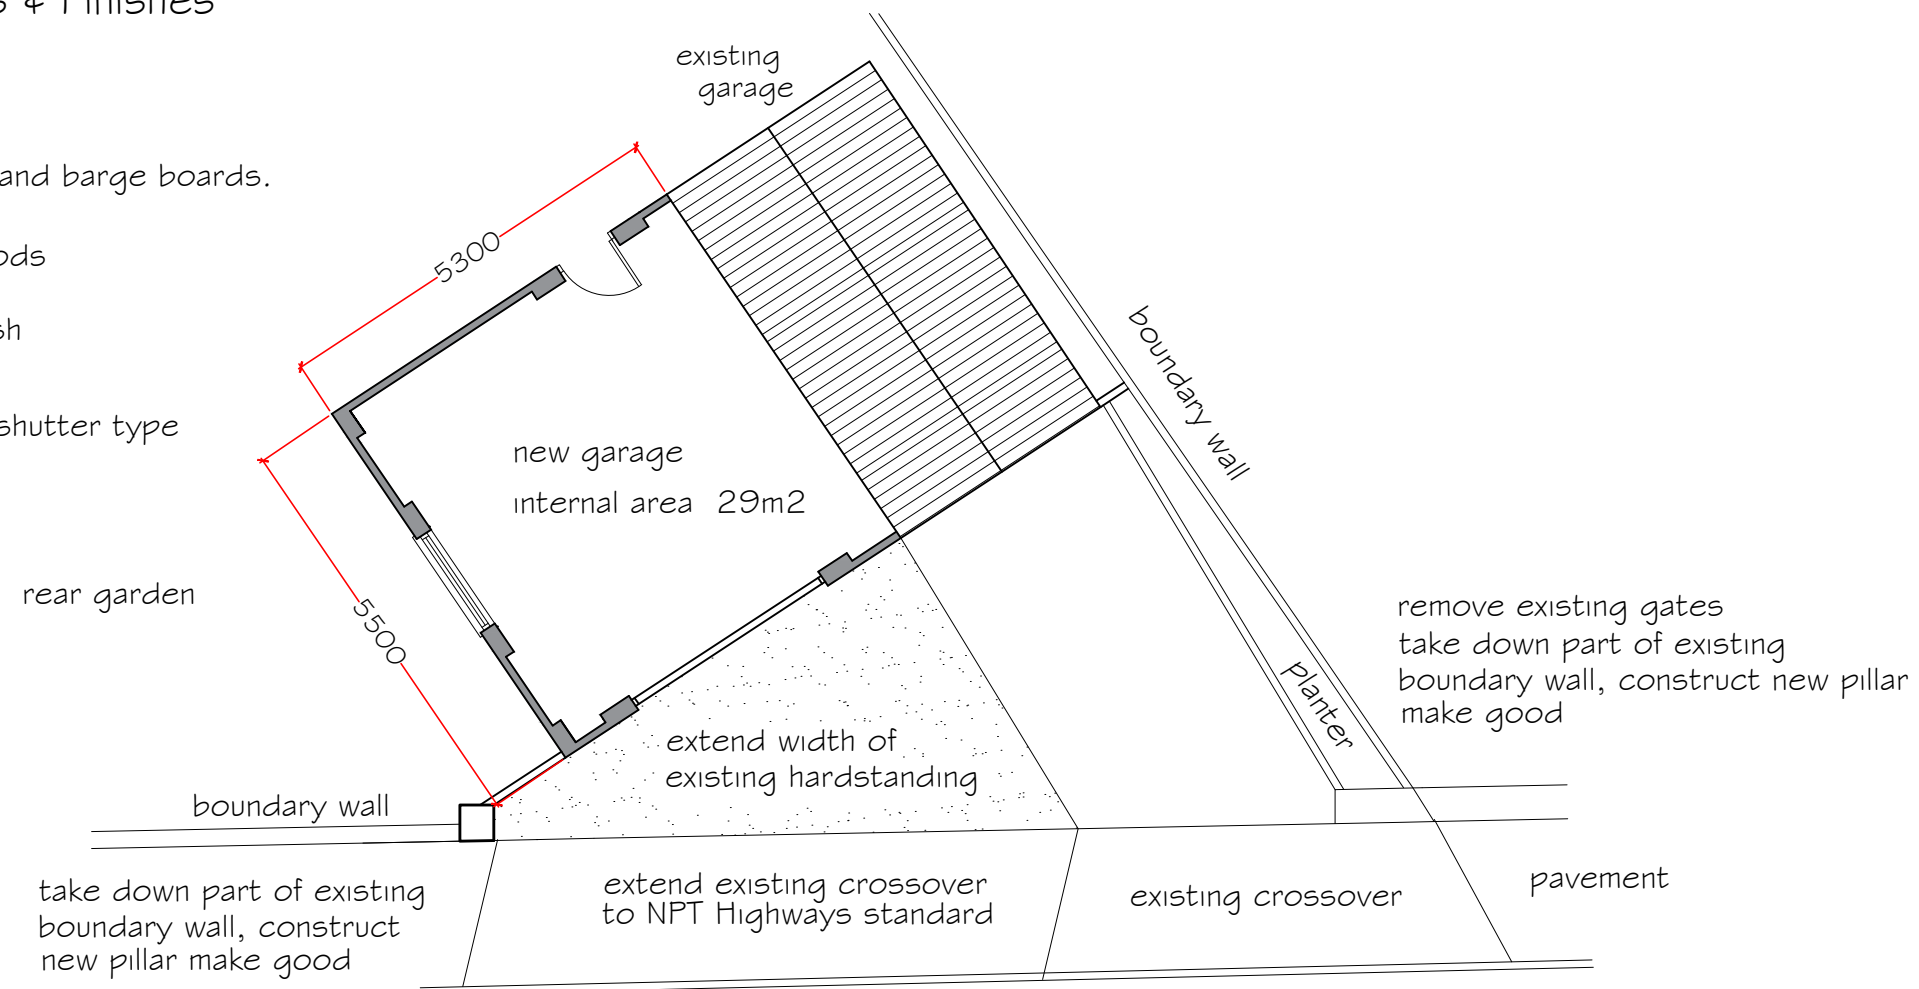

PLAN

project title	
New Garage 6 Old Road Baglan Port Talbot	
drawing title	
Garage plans	
drawing No	
6 OR - 02	
date	scale
June 2024	1:100