


All Dimensions are to
be site checked

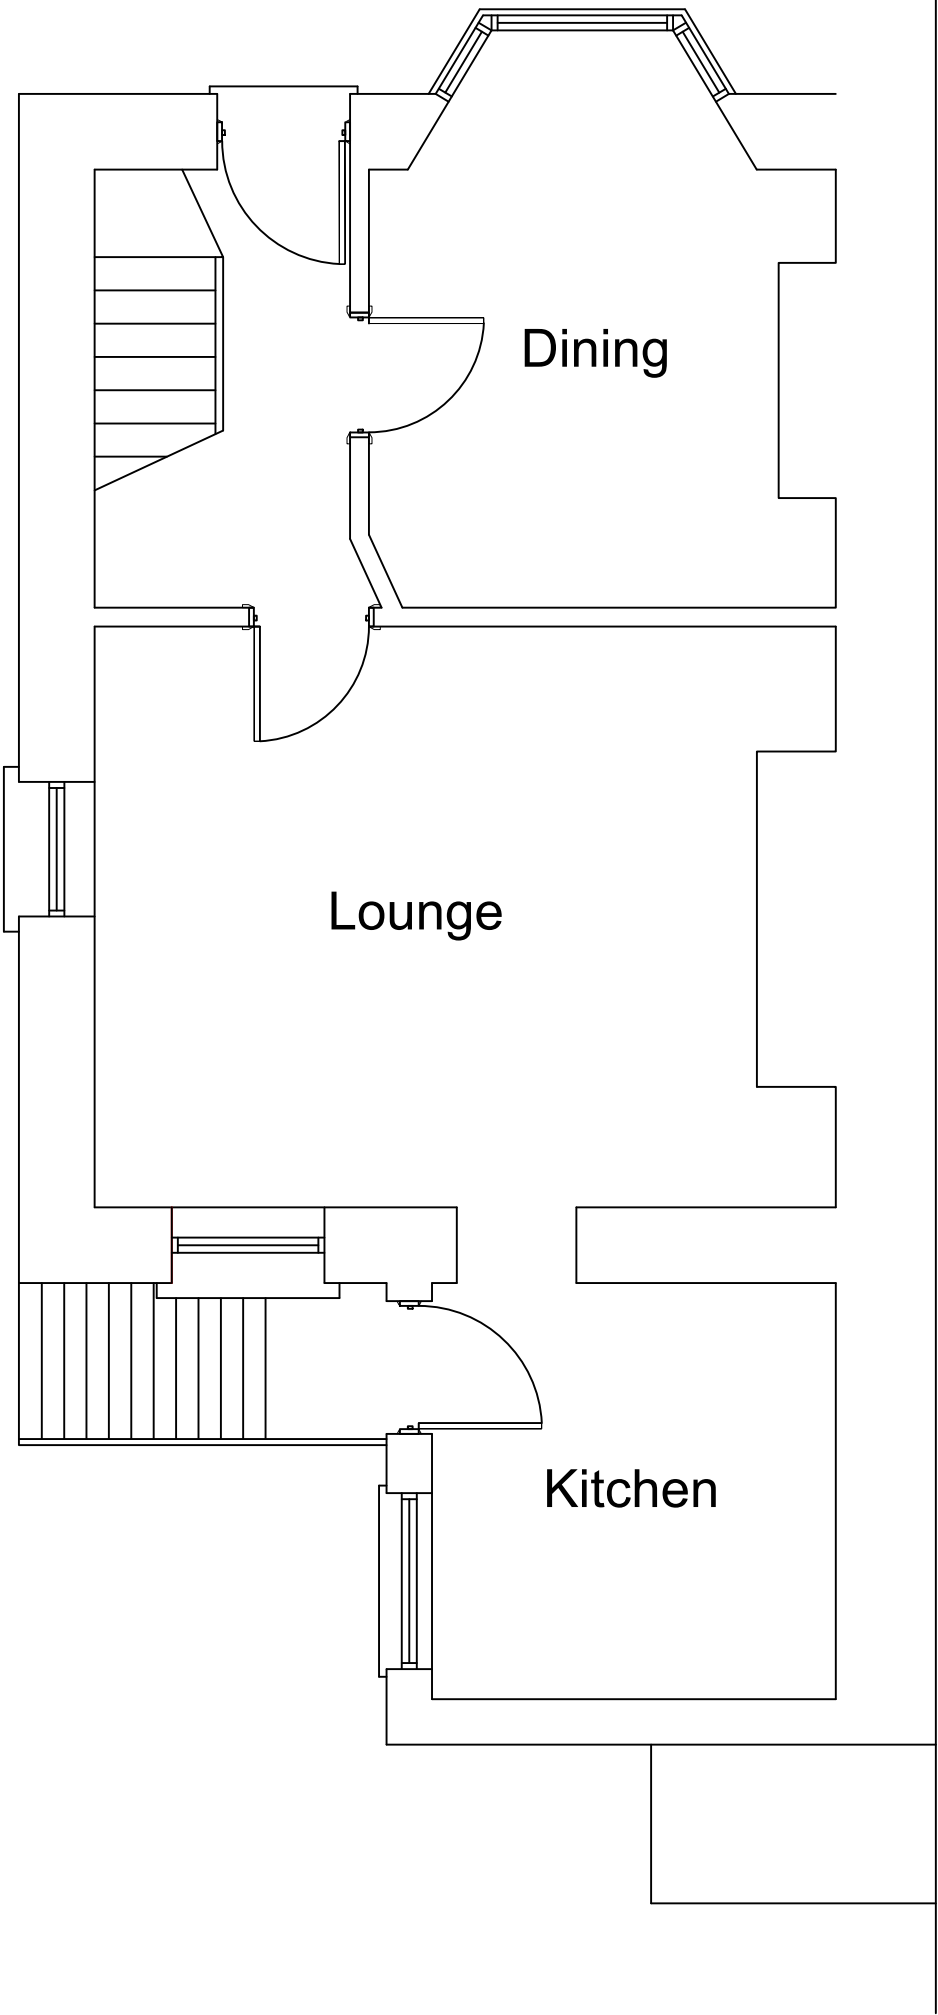

REVISIONS A -	CLIENT Matthew Harris 56 Glayrafon Road Ystalyfera Swansea, SA9 2HA		JOB TITLE Proposed Domeatic Extension		DRNG. TITLE Ground Floor Plan - EXISTING	
	DATE: 10th September 2023	CHECKED:	SCALE: 1:50	A3	DRNG. NO. JD004	REV.