




NO.	NOTES
1	All dimensions in millimetres unless otherwise stated.
2	Do not scale off drawing. All dimensions to be checked on site by contractor.
3	Drawings to be used for purposes of Planning Application only.
4	These are not Construction Drawings.
5	The contractor is to set out, check and co-ordinate all dimensions on site during the course of works.

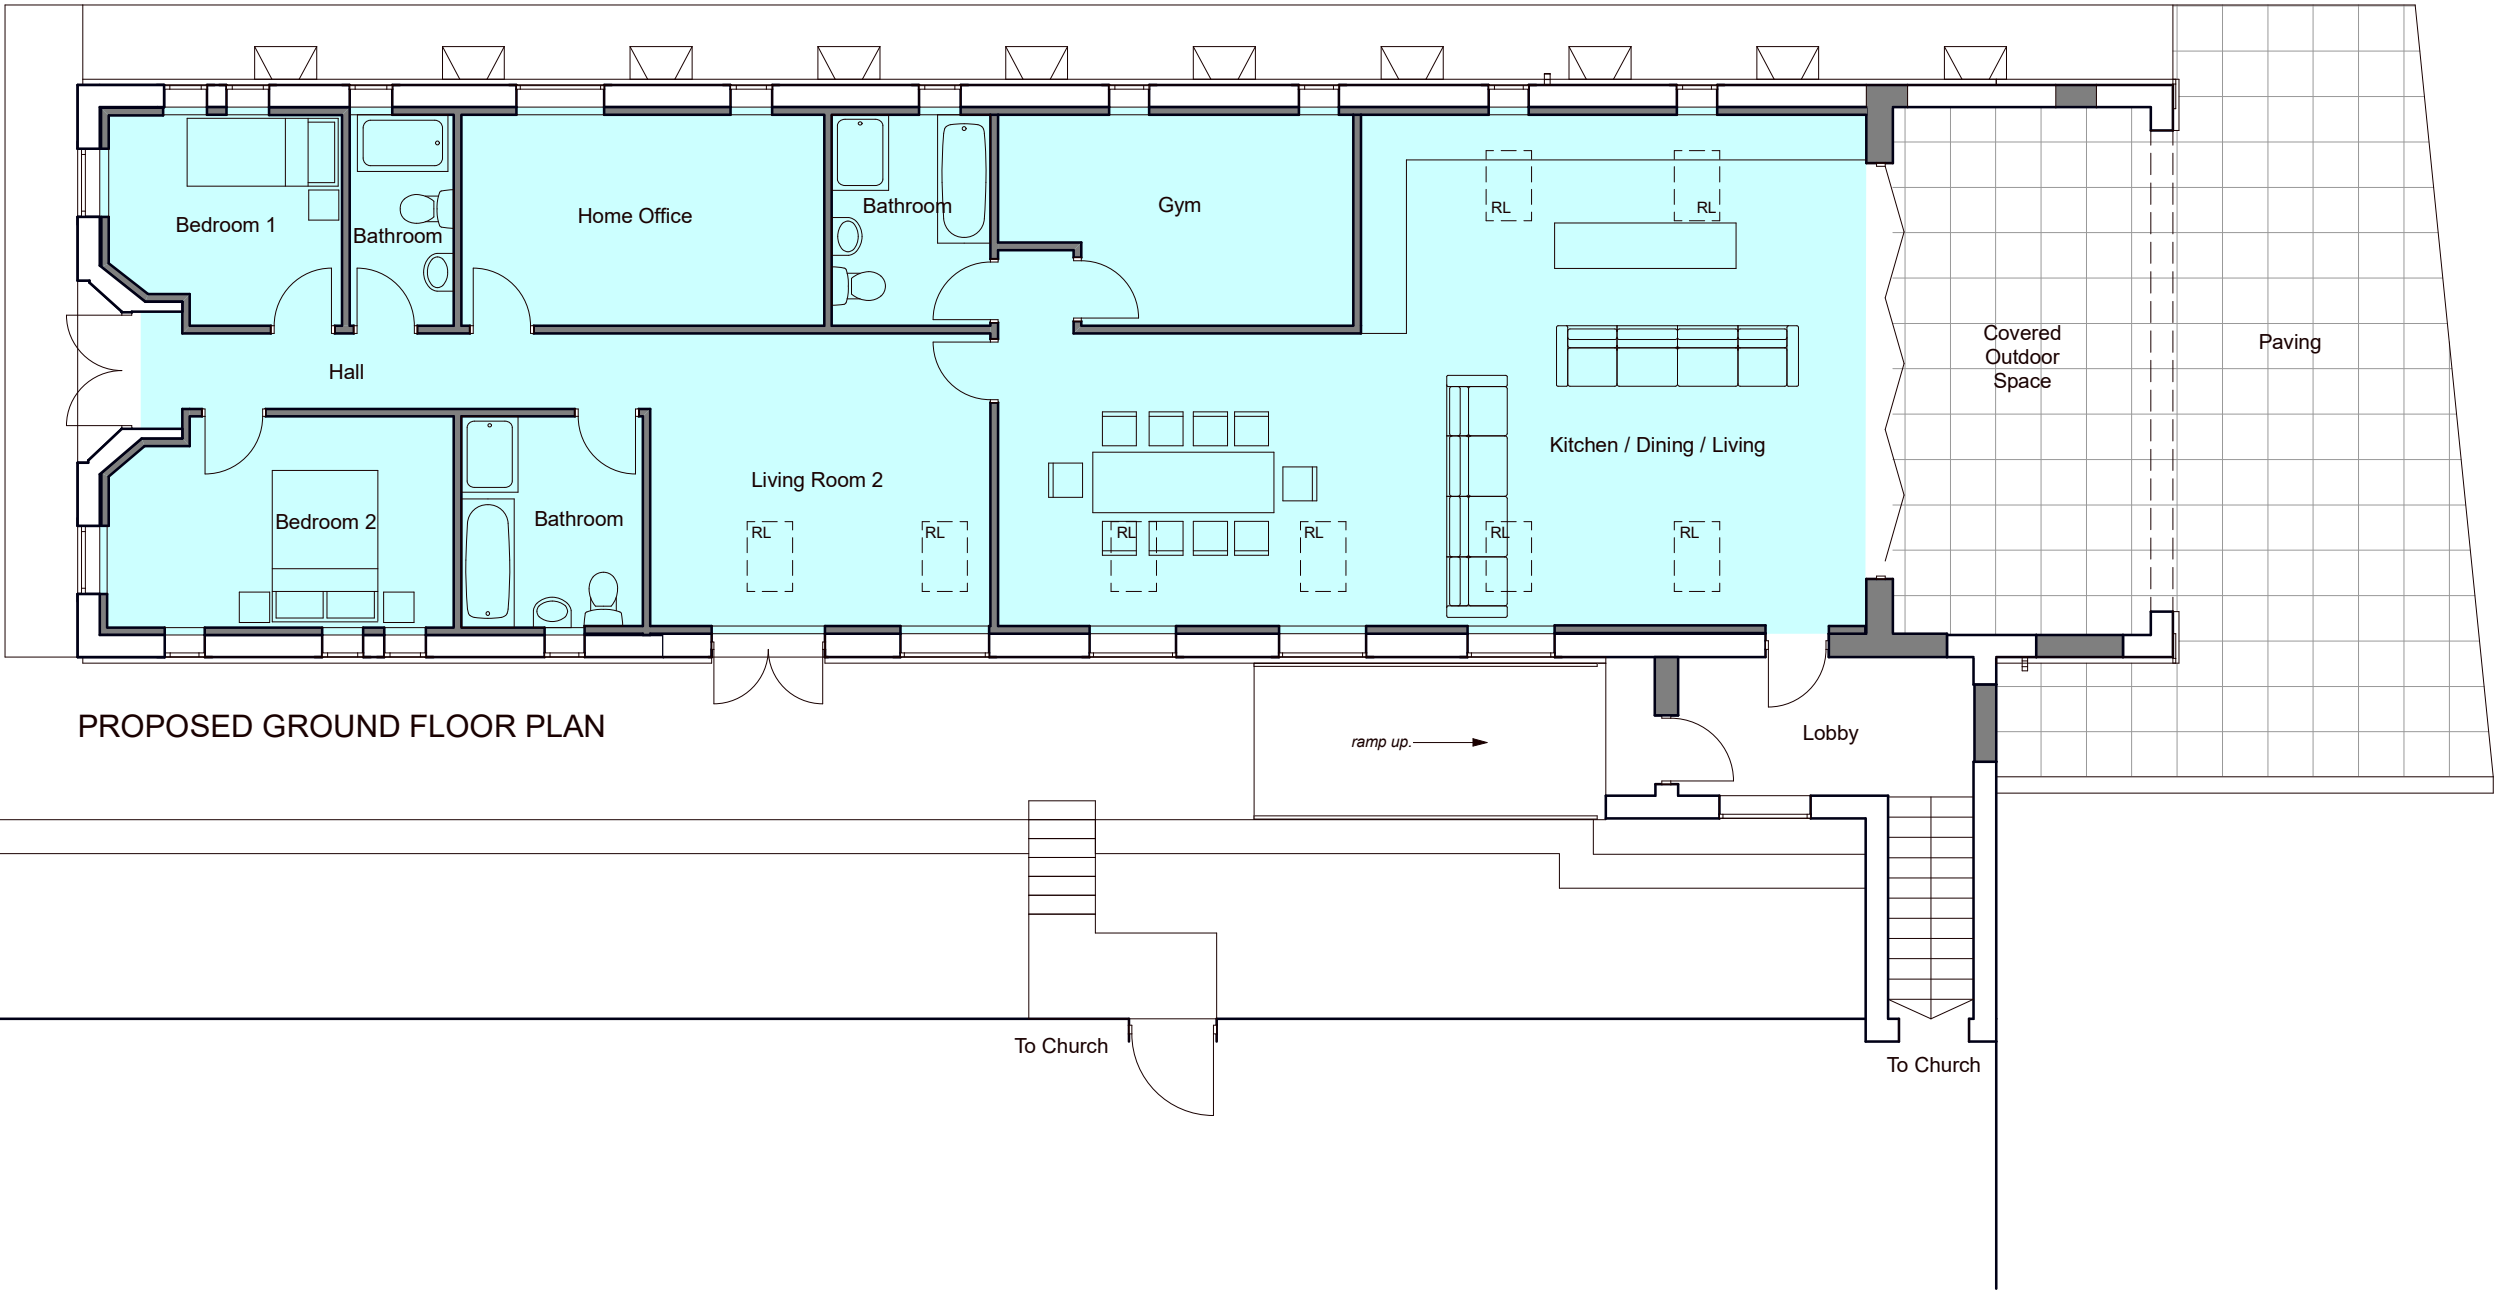

PROPOSED GROUND FLOOR PLAN

REVISIONS:

SHEET TITLE:
Proposed Floor Plan

PROJECT DESCRIPTION:
PROJECT: Change of use
SITE: St Catherine's Hall, Neath
CLIENT: Richard Canning

DATE:

April 2024

SCALE:

1 :100

SHEET:

A-3