


Proposed GEA1,998 m²
Proposed GIA1,910 m²

Refer to 170466 - 2310 for Proposed Site Plan
Refer to 170466 - 2360 for Proposed Roof Plan

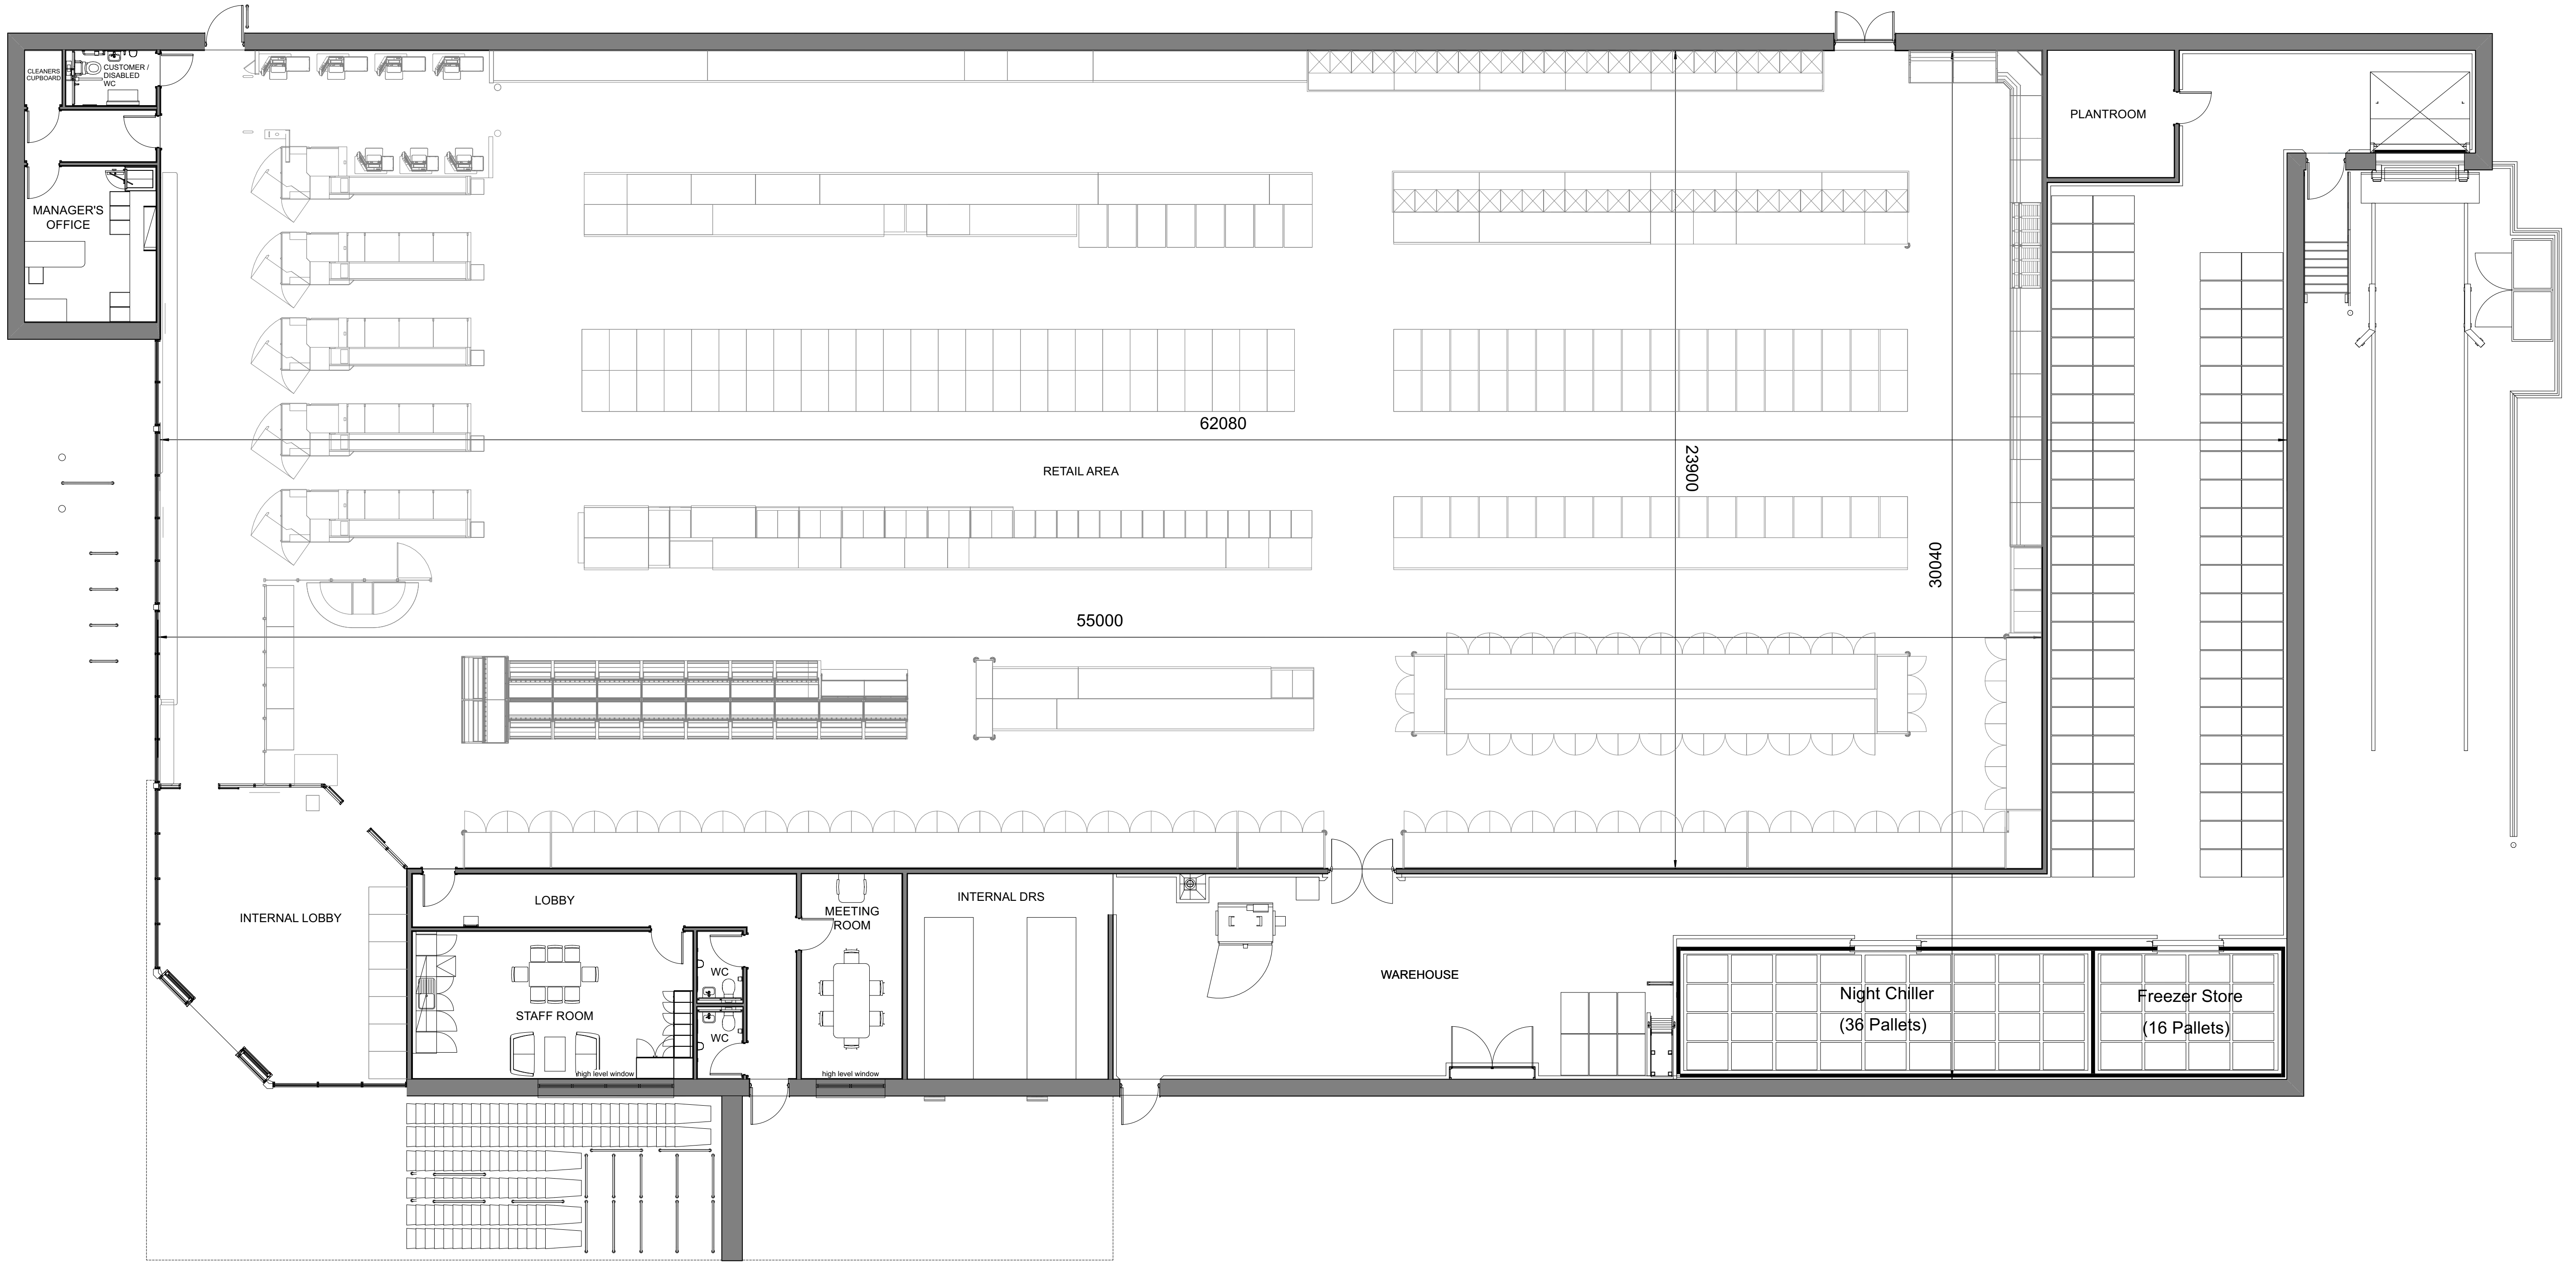

Kendall Kingscott
Chartered Architects
Chartered Building Surveyors
Interior Designers
CDM Services



ALDI

Project: Burrows Yard, Afan Way, Port Talbot

Client: Aldi Stores Ltd

Glenworth Court, Lime Kiln Close
Stoke Gifford, Bristol BS34 8SR
+44 (0)117 931 2062
www.kendallkingscott.co.uk

Scale: 1:100
Paper Size: A1
Filename: 170466 PORT TALBOT_PLANNING.vwx

© Copyright Do not scale this drawing

Date: 26/04/2024	Drawn: MP	Checked: JS	Purpose/Status: PLANNING
Project Number: 170466-2350			Revision: P02

High level windows to welfare noted.

First issue

26/04/2024 MP JS

Check all dimensions and levels on site

Only to be used on the site for which designed. The electronic transmission of design information contained in this drawing is carried out entirely at the user's risk and Kendall Kingscott Ltd. will have no liability for any errors or inaccuracies arising therefrom. The production of amended or updated information from the said design information by the user is entirely the responsibility of the user and Kendall Kingscott Ltd. shall have no responsibility in respect thereof whatsoever.