




This drawing is copyright:-
Figured dimensions must be taken in preference to scaled dimensions and ALL contractors and suppliers must check and verify all dimensions on site before preparing shop drawings, commencing work or pre-ordering of fixtures and fittings. It is deemed as part of good building practice that ALL contractors will have read an understood manufacturers instructions in relation to materials specified.

ALL contractors are to carry out the works indicated in accordance with the latest Building Regulations, British Standards, Codes of Practice, specifications and any legislation that may be in force @ the time of construction, together with latest robust standard details, NHBC specification of works and practices covered under both the Health and Safety at Work Act and current CDM regulations.
Work should only be undertaken from drawings referred to in the Local Authority approval documents



Existing Site Plan

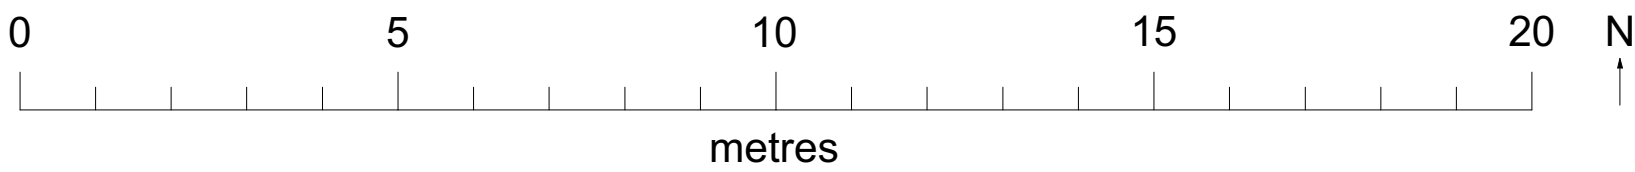

TYPICAL HIGHWAY INSPECTION

DRAWING NUMBER 2374 - AL(EXISTING SITE) 01



REVISIONS :

SHEET TITLE:
2374 - AL(EXISTING SITE) 01

PROJECT DESCRIPTION:
PROJECT: Extensions
SITE: Bayview 3 Fernfield, SA12 8AL
CLIENT: Anthony Thomas



DATE:
APRIL 2024
SCALE:
1:100
SHEET:
A-1