



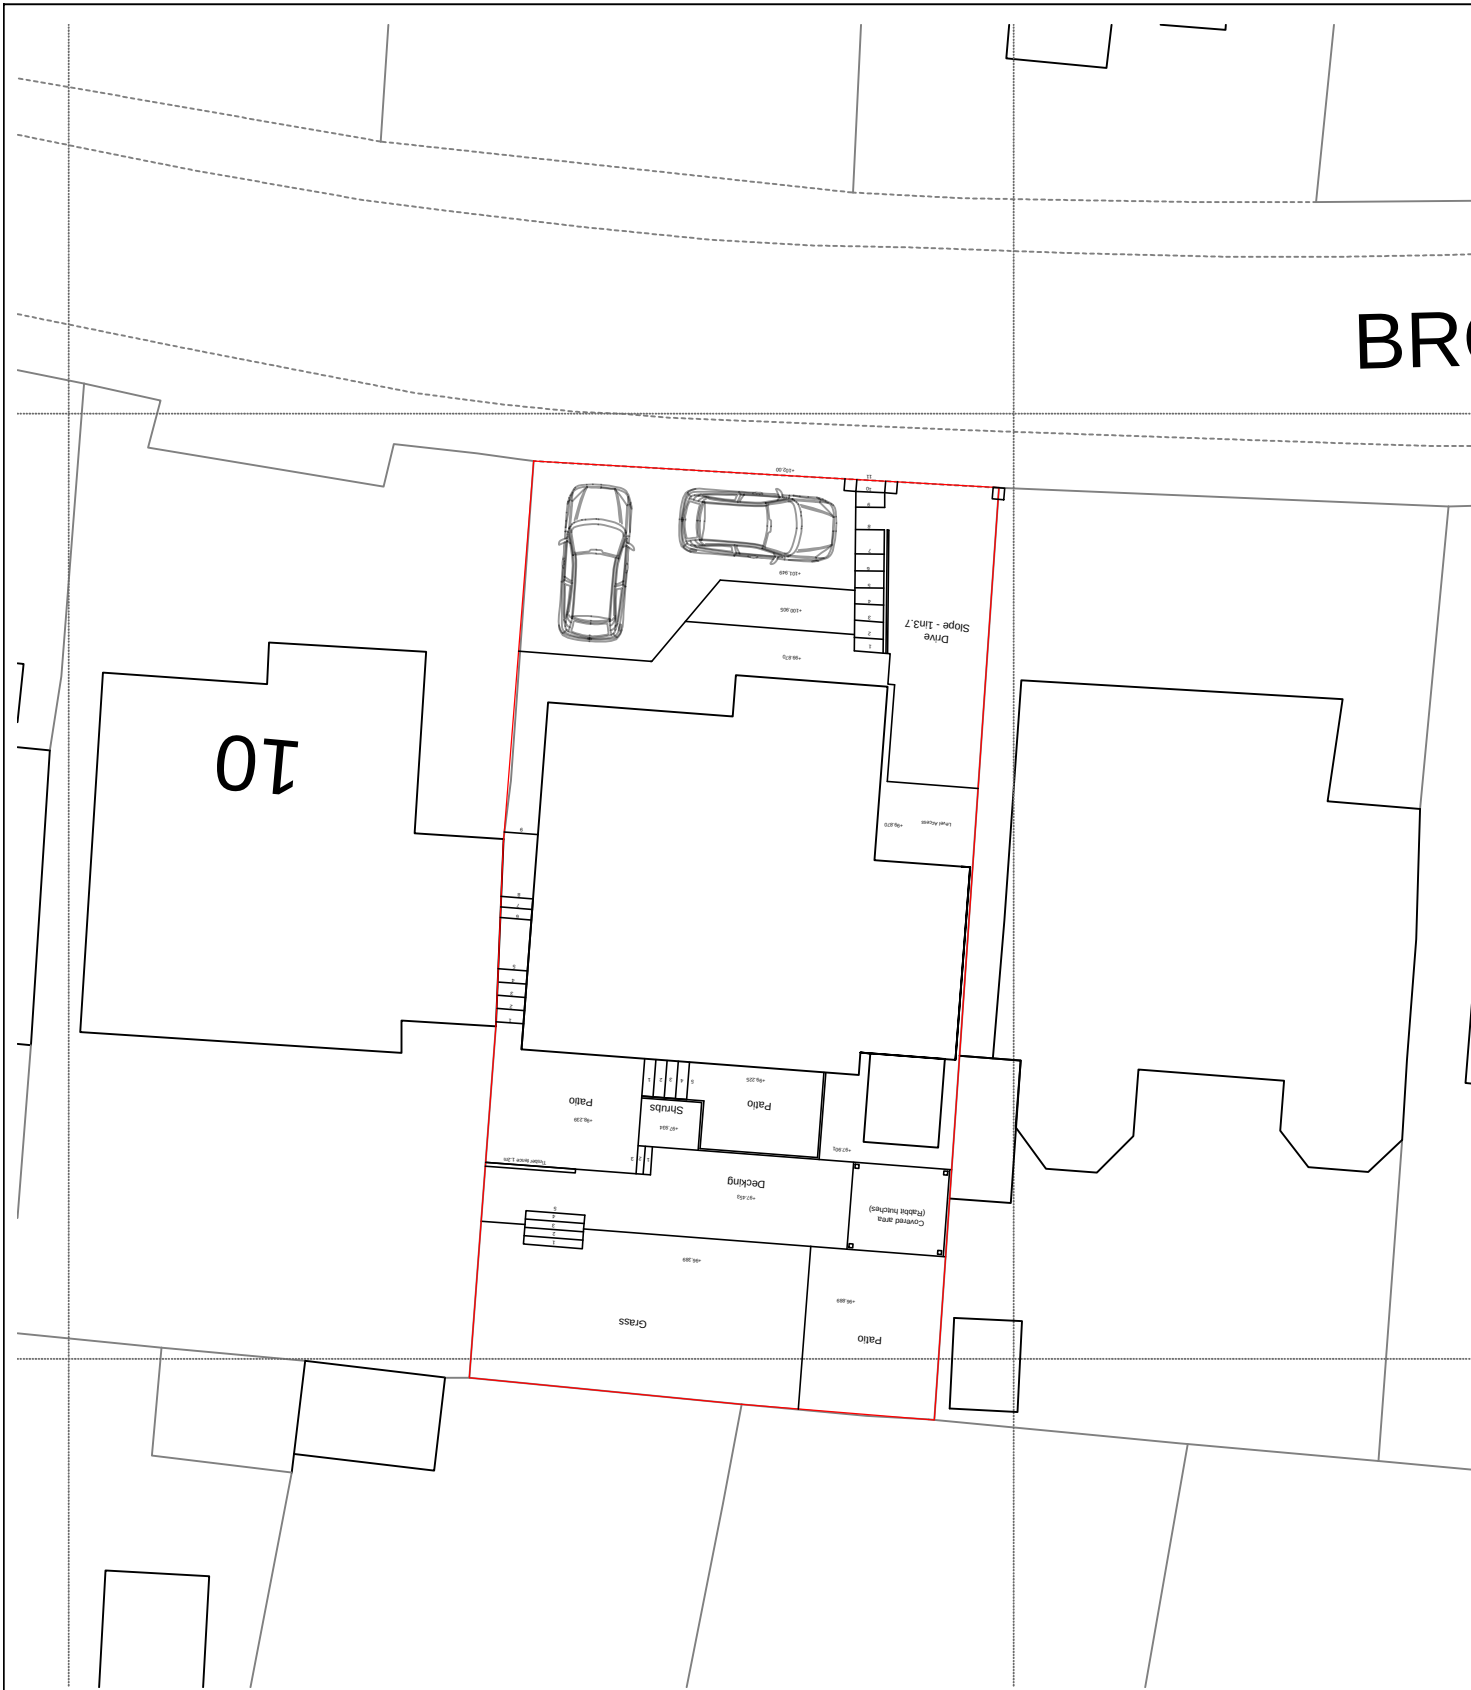

Existing Site Plan

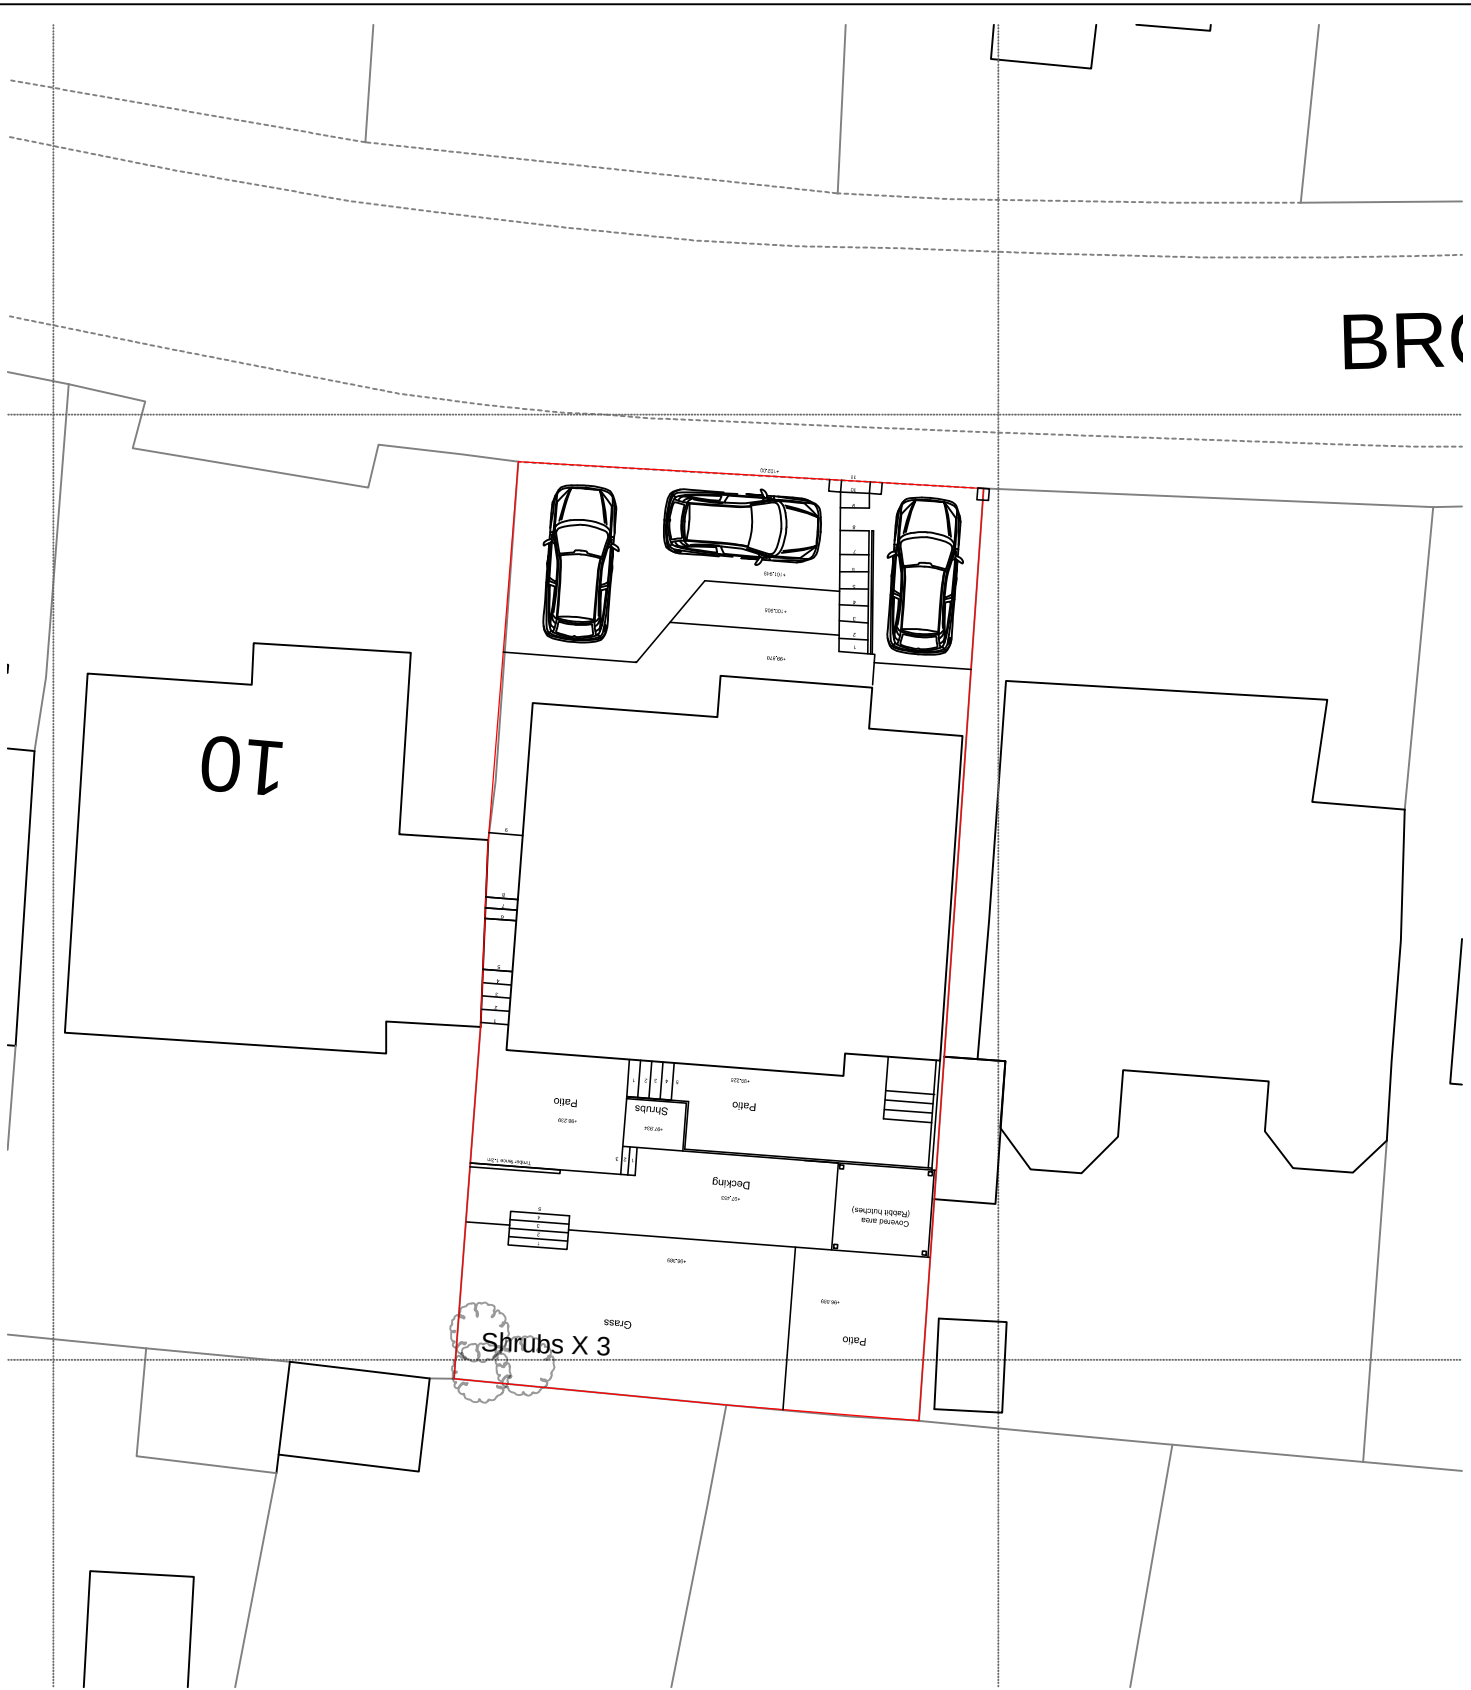

Proposed Site Plan



CLIENT Neil Wood 12 Broomhill, Port Talbot, SA13 2US		JOB TITLE Rear extension		DRNG. TITLE Existing and Proposed Site Plan		
DATE: May 2024		SCALE: 1:200	A3	DRNG. NO. 24.09.05	REV. 01	PURPOSE Planning

This drawing is copyright ©
NOTE: All dimensions to be checked on
site and not scaled from the drawing.