


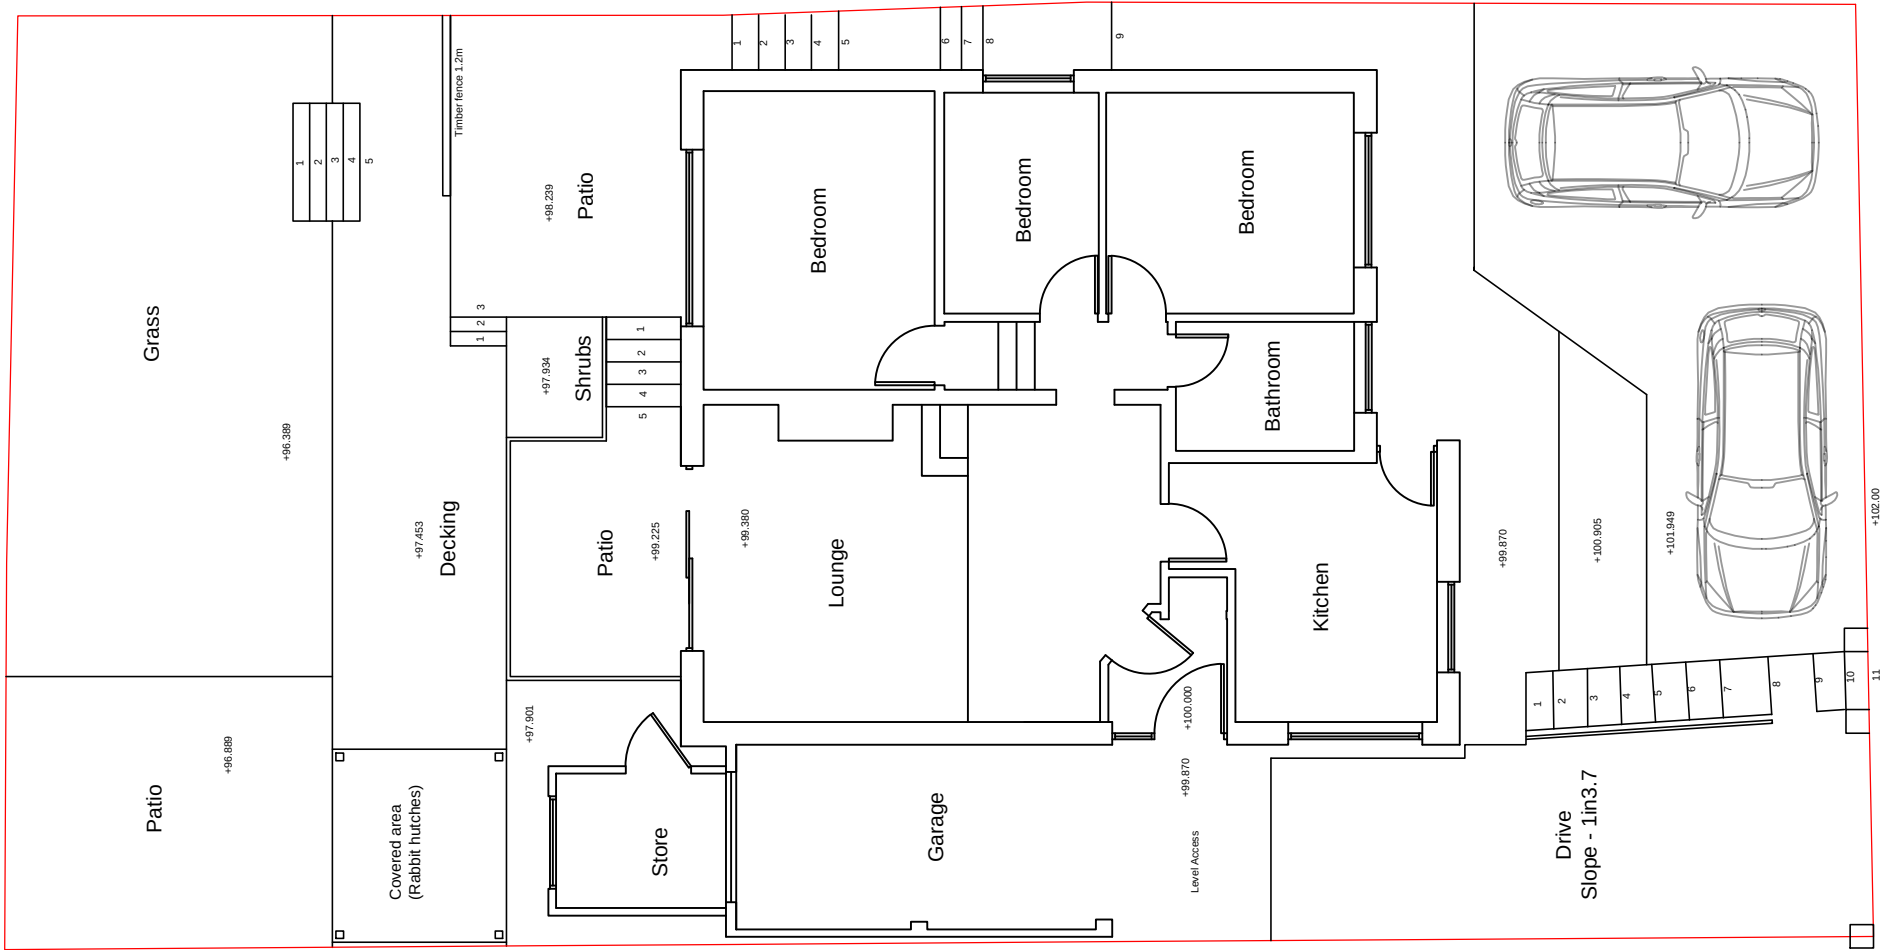

CLIENT Neil Wood 12 Broomhill, Port Talbot, SA13 2US		JOB TITLE Rear extension		DRNG. TITLE Existing Floor Plans	
DATE: May 2024	SCALE: 1:100	A3	DRNG. NO. 24.09.01	REV. 02	PURPOSE Record

This drawing is copyright ©
NOTE: All dimensions to be checked on
site and not scaled from the drawing.