


Superseded

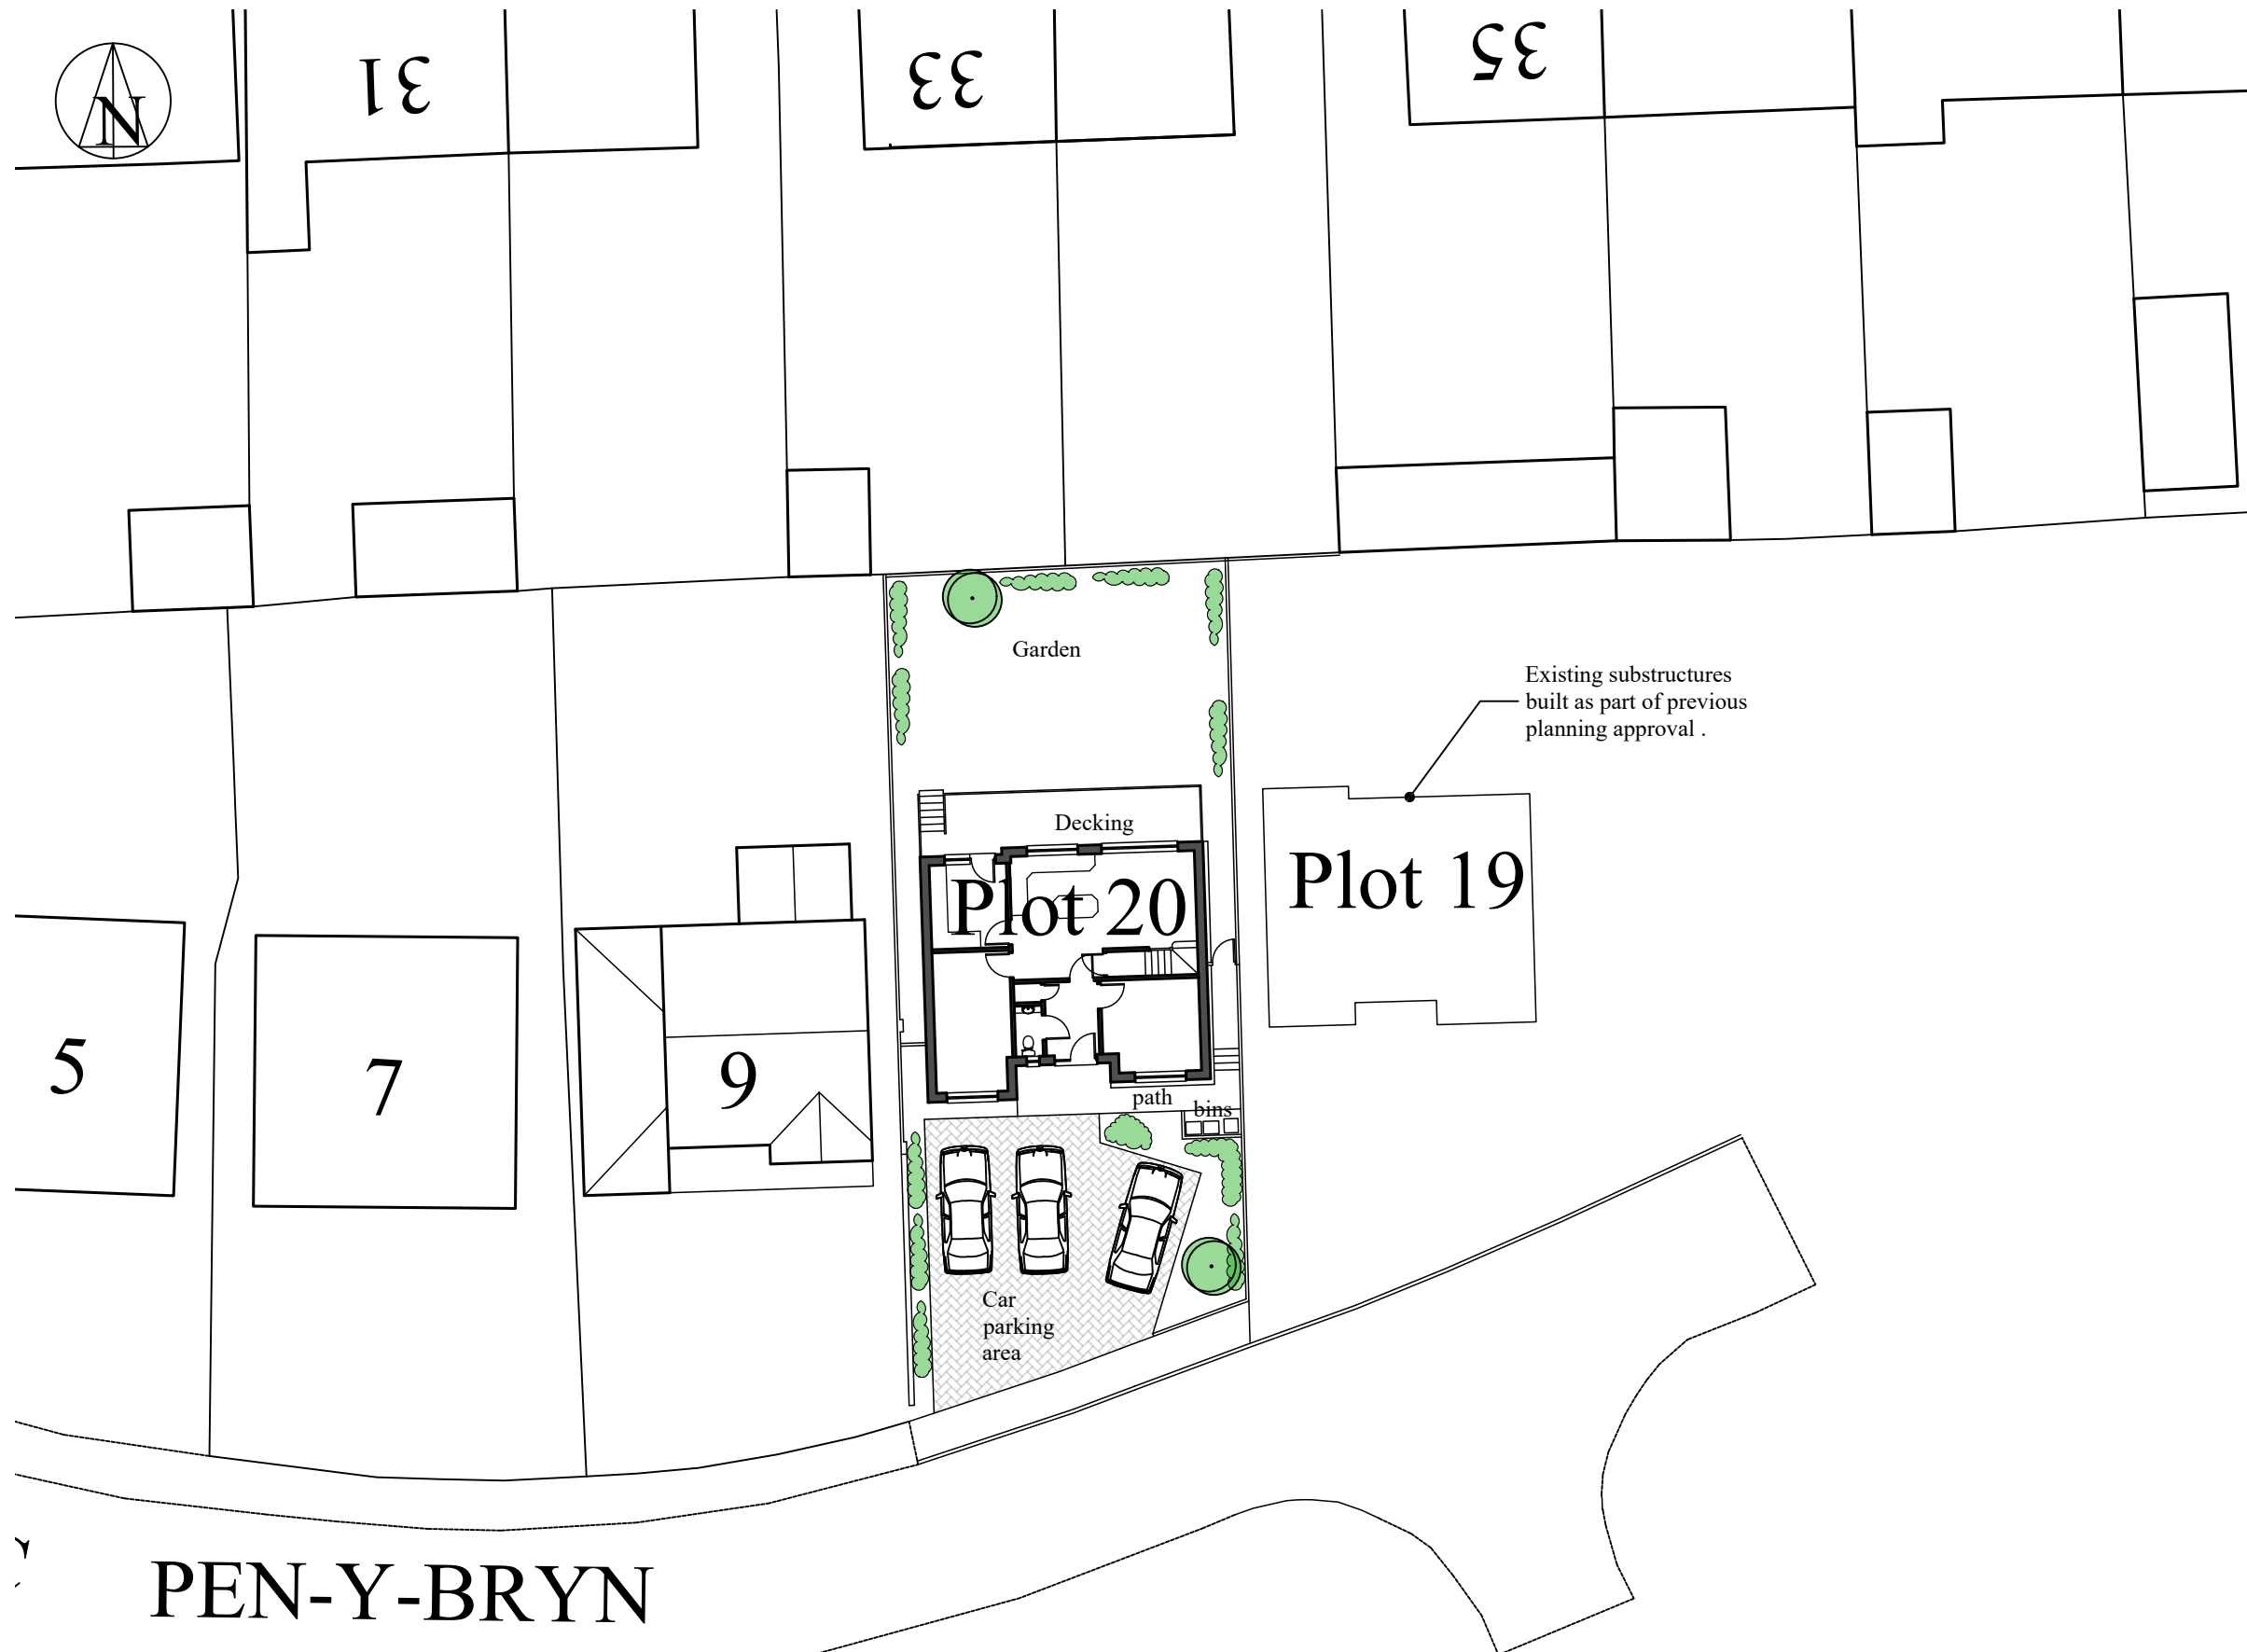

Gary Seymour

Drawing Services

Client:-
Megan McShane

Job Title :-
Proposed dwelling Plot 20
Parc Pen-Y-Bryn, Goytre,
Port Talbot. SA13 2XZ

Dwg Title:- Proposed site plan

Scale:- 1:250

Date :- September 2023

Stage :- Planning

Dwg No.:- 1215.P20-3

Rev.: - A

10, Wellfield, Melincourt, Neath. SA11 4AU. Mob:- 07846 715003 Email:- garyjseymour@gmail.com