


Superseded

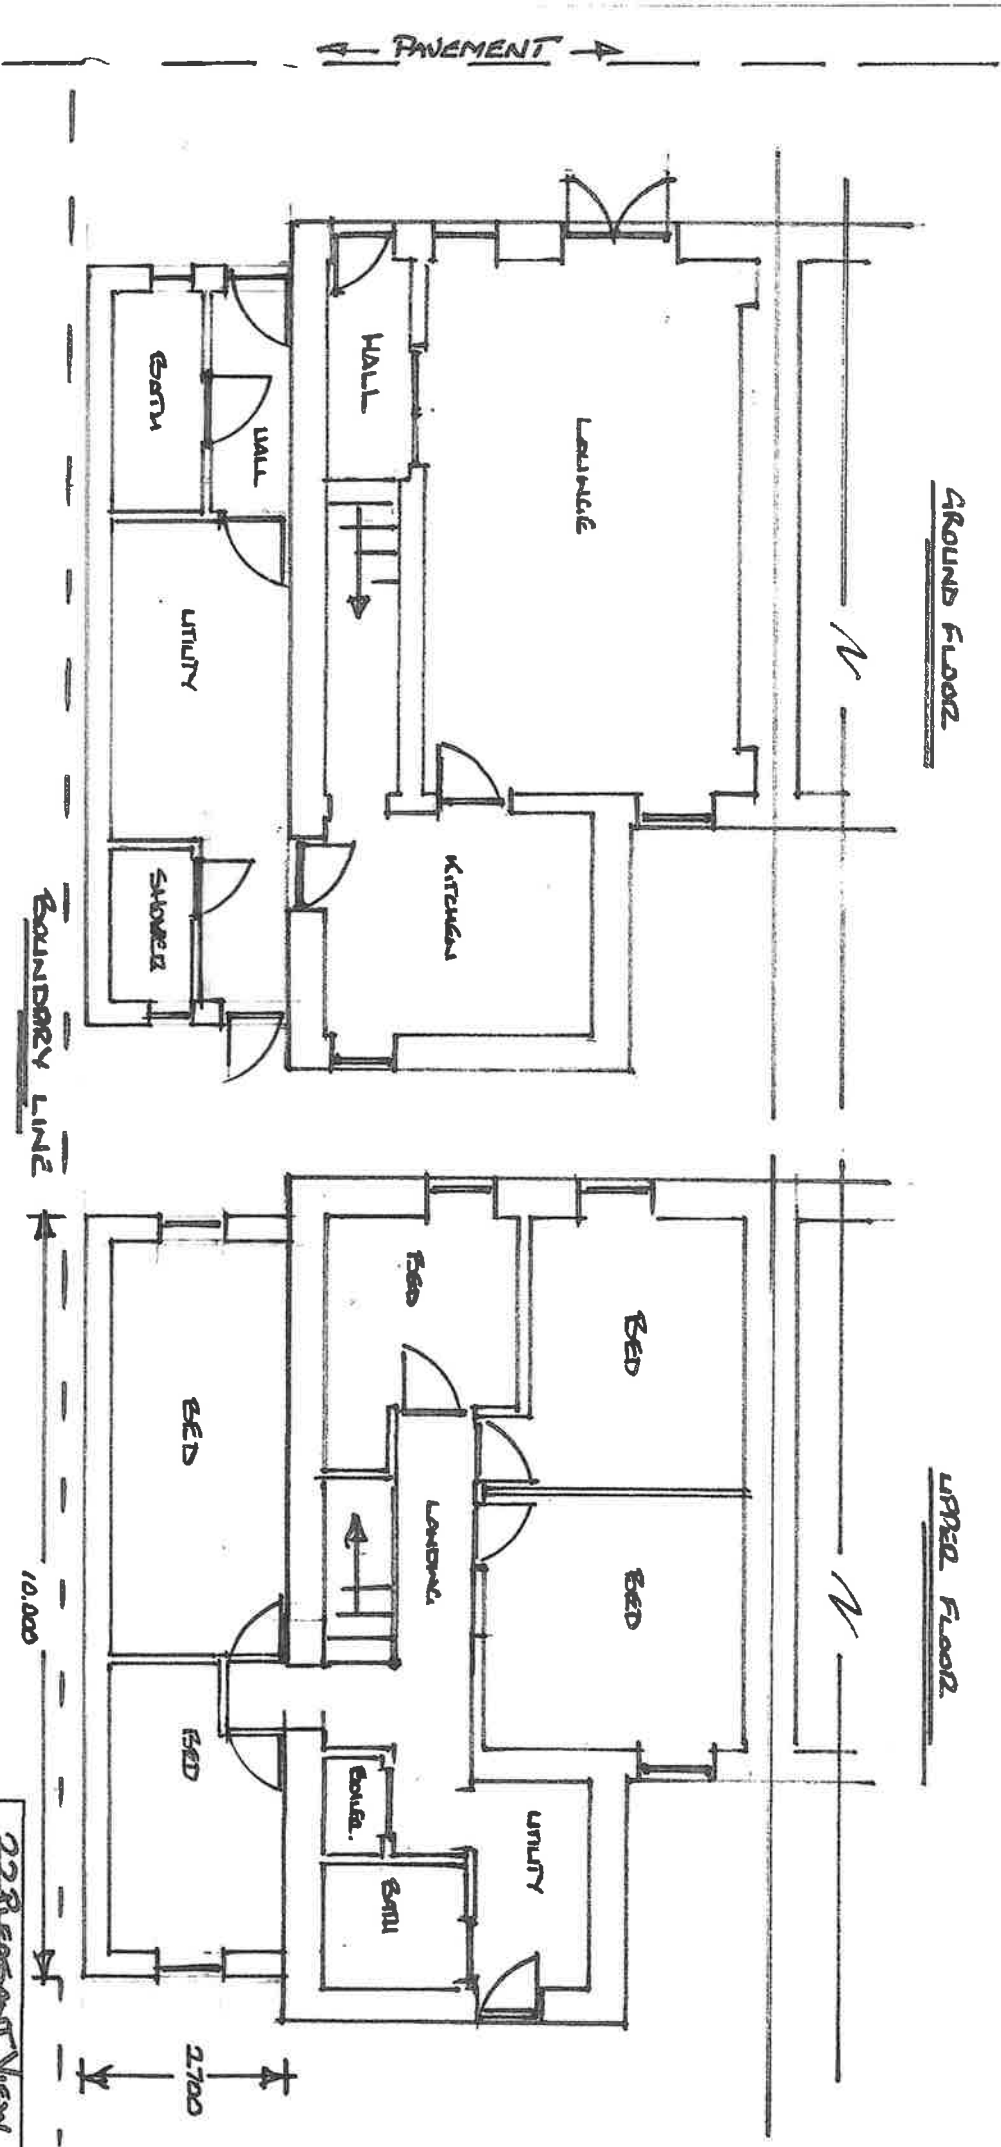

PROPOSED FLOOR PLANS

22 Pleasant View
CLYDEBONNE
POET JAMES
SALES REP

Dwg No. 2 P.C.
Scale 1:100 @ A4