

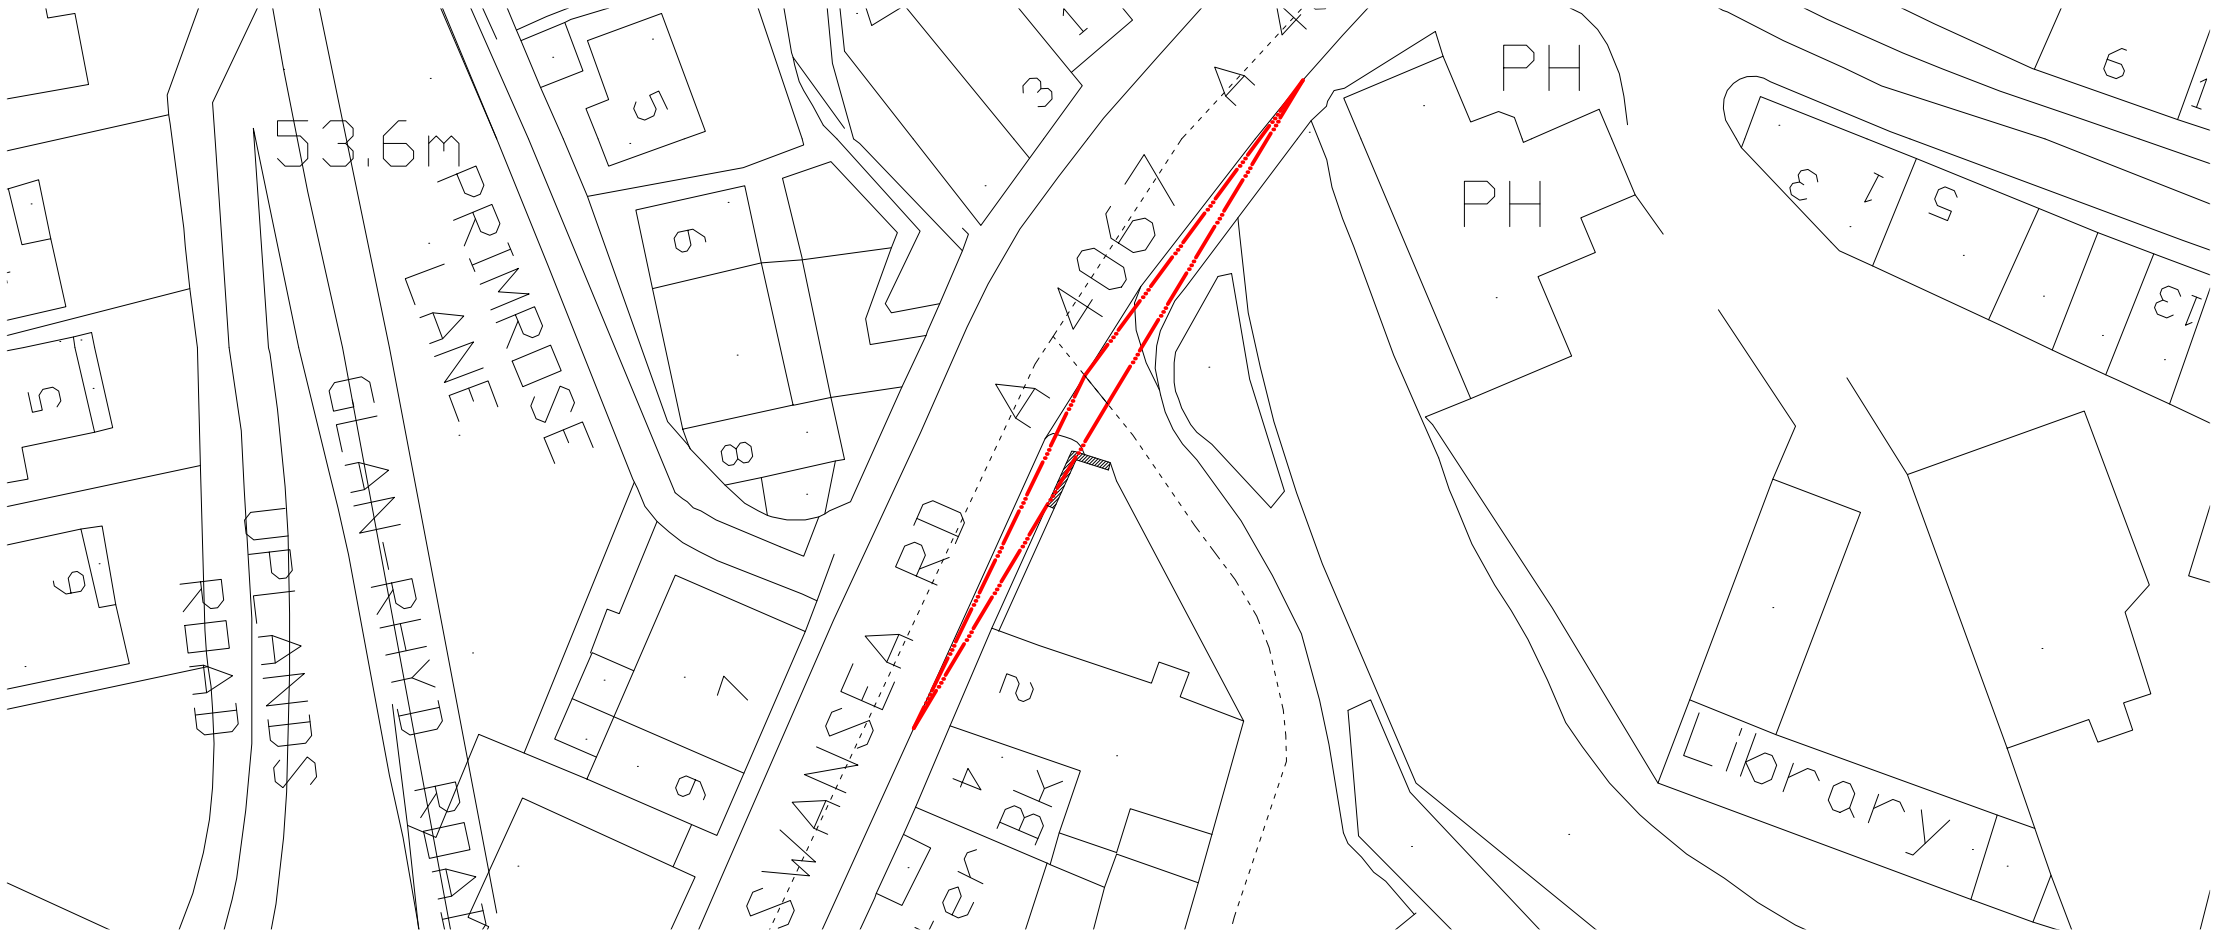


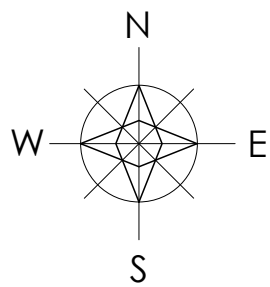

block plan scale | 1:500


visibility splay 2.40m x 25.00m

stone wall indicated to be reduced in height to a max.600mm

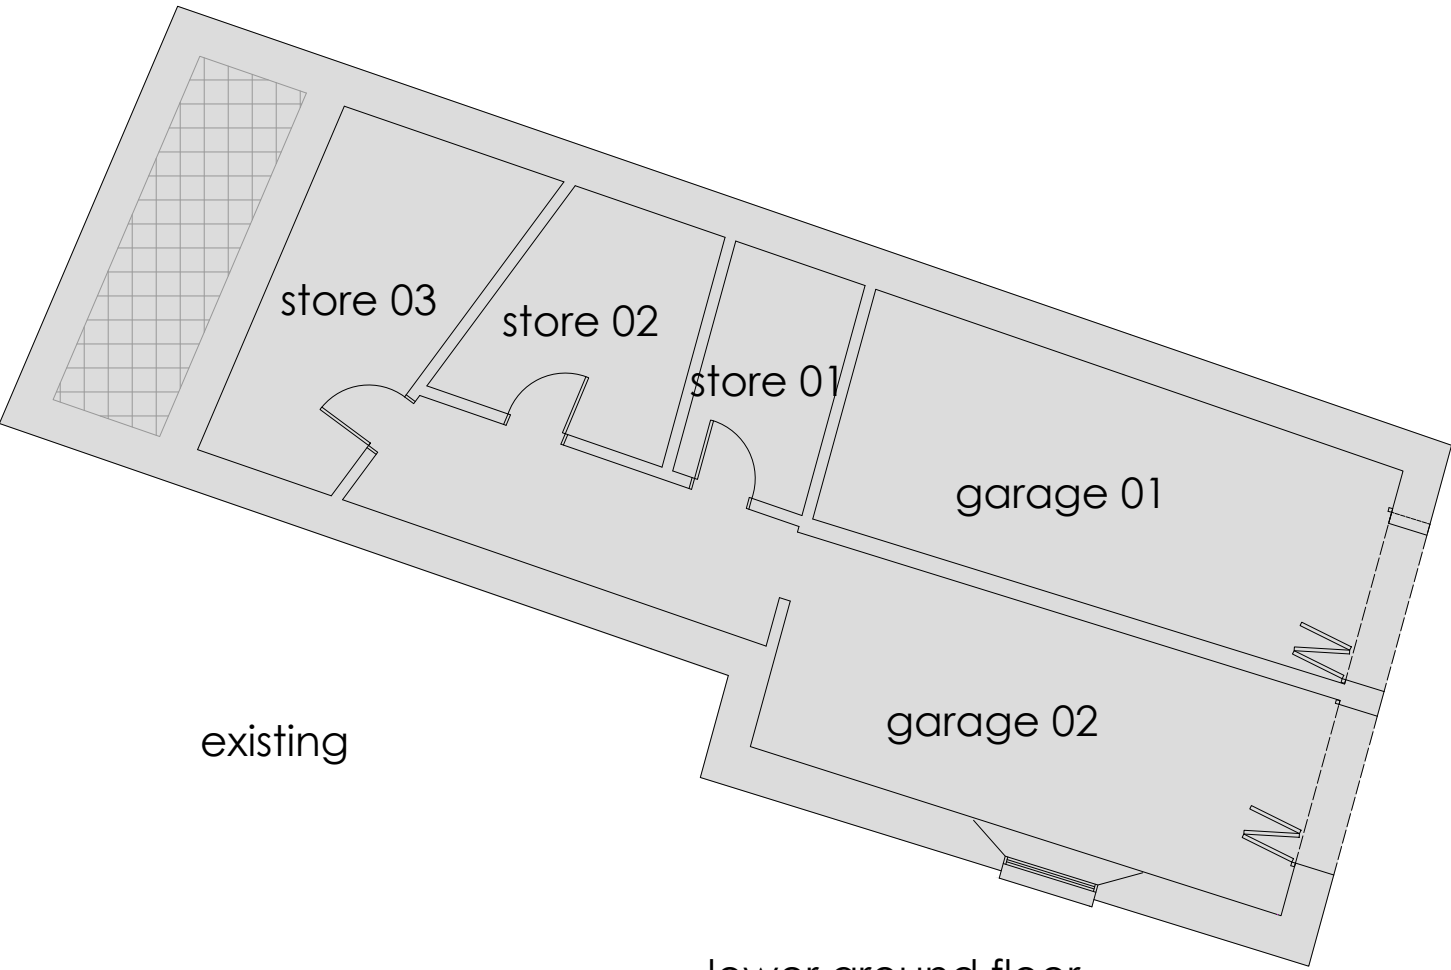

existing

lower ground floor
scale | 1:100

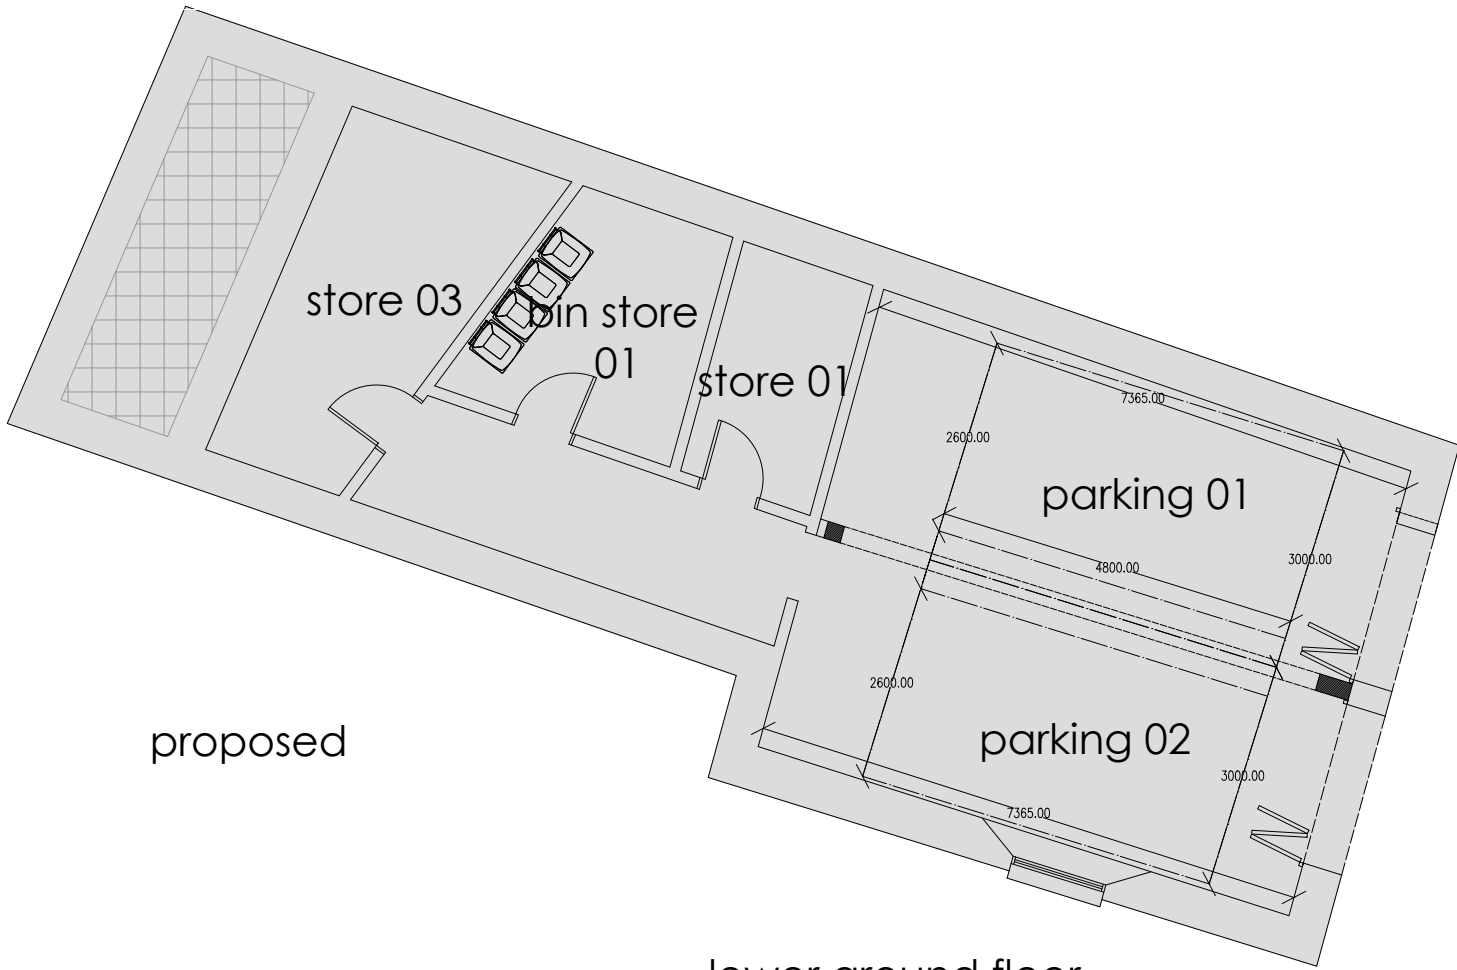

proposed

lower ground floor
scale | 1:100



revision	
a	scale amended to lower ground floor plan_26.06.24
b	
c	
d	
e	
f	
g	

planning

project	2 SWANSEA ROAD, PONTARDAWE, NEATH PORT TALBOT	drawing	EXISTING & PROPOSED PARKING LAYOUT	date	JUNE 2024
client	MARTIN EVANS	drawing no.	1903/A22/09a	scale	1 100 @ A2
www.ipanarchitecture.co.uk		hello@iplanarchitecture.co.uk		07765 660189	