

THIS DRAWING IS THE COPYRIGHT OF DARKIN ARCHITECTS AND MAY NOT BE COPIED, ALTERED OR REPRODUCED IN ANY FORM OR PASSED TO A THIRD PARTY WITHOUT THEIR CONSENT. DIMENSIONS MUST BE CHECKED AND VERIFIED ON SITE AND ANY DISCREPANCIES SHOULD BE REPORTED TO THE ARCHITECT. THIS DRAWING MUST NOT BE SCALED AND SHOULD BE READ IN CONJUNCTION WITH ALL OTHER CONSULTANT'S DRAWINGS. IF IN DOUBT ASK FOR CONFIRMATION.

NOTES

Rev	Description	By	Date

CLIENT:

SayneTec Property

PROJECT

HMO Conversion


PROJECT ADDRESS

1 Maesteg Road,
Y Cymer,
Port Talbot SA13 3HS


DRAWING TITLE

Existing Floor Plans


DRAWN BY	CHECKED BY	© Copyright
AV	DLD	Darkin Architects 2024
PROJECT REF	SCALE	PAPER SIZE
RC255	1 : 100	A2
DRAWING	REVISION	DATE
101		29.02.2024

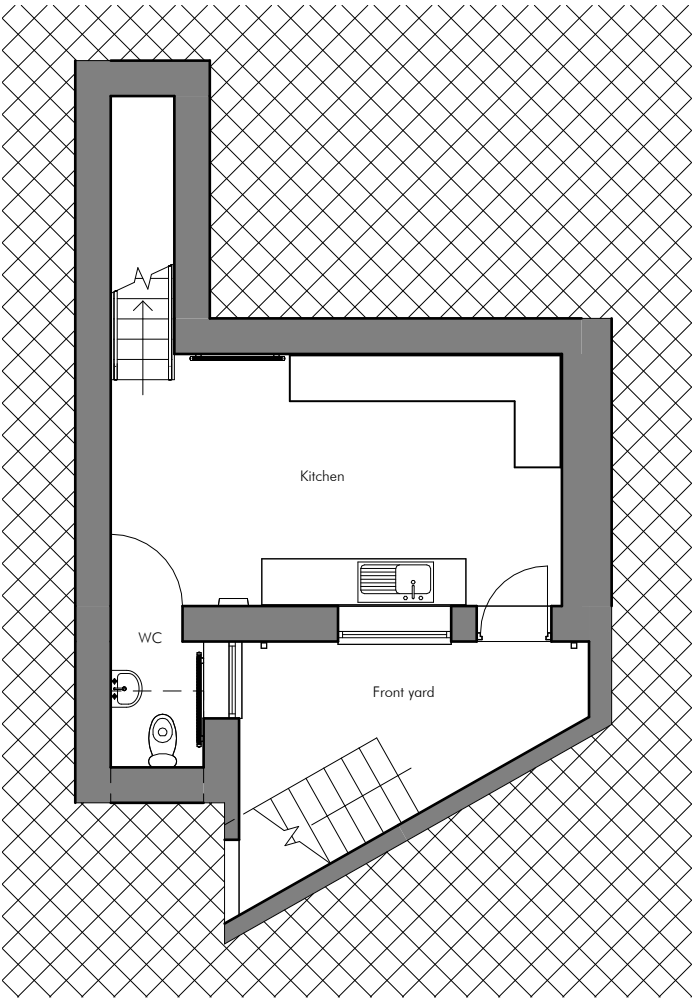


Lower Ground Floor

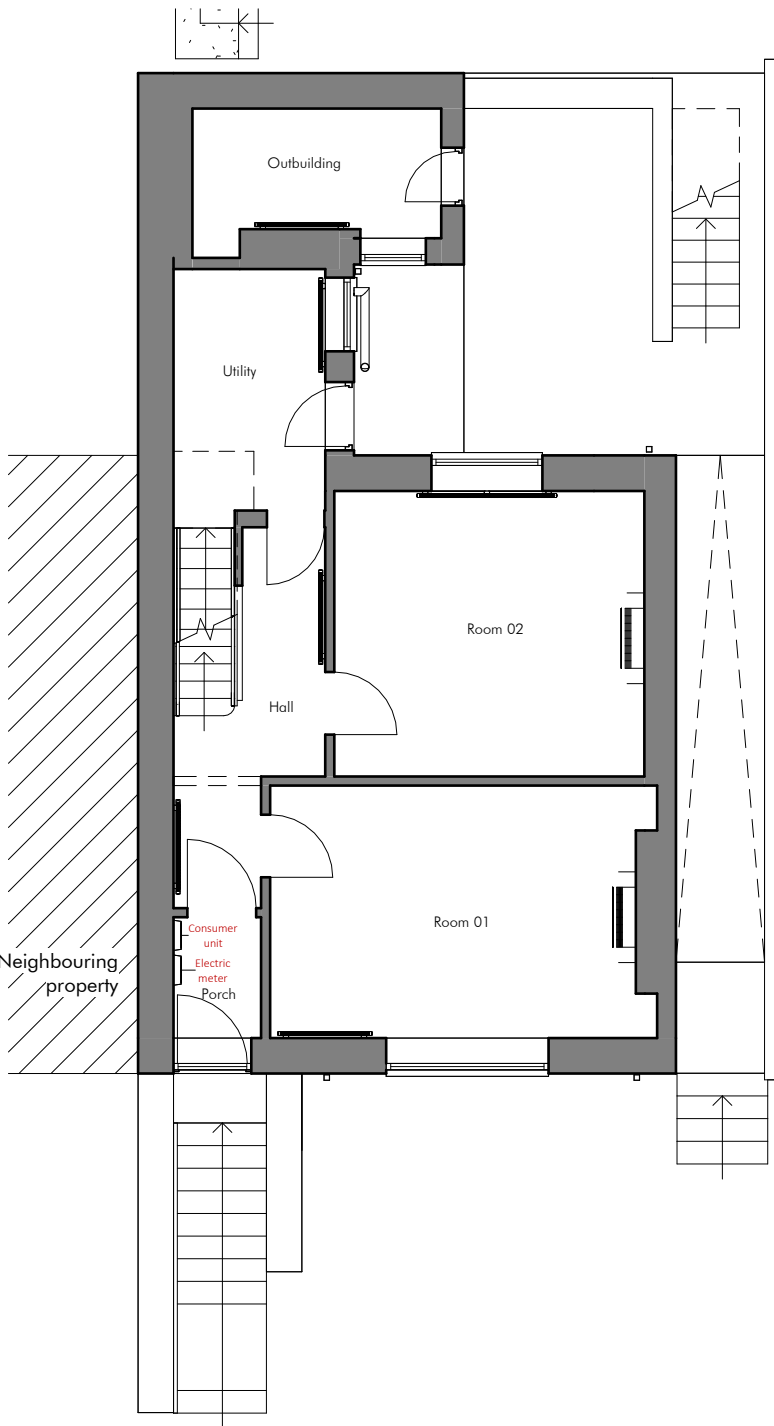

Upper Ground Floor

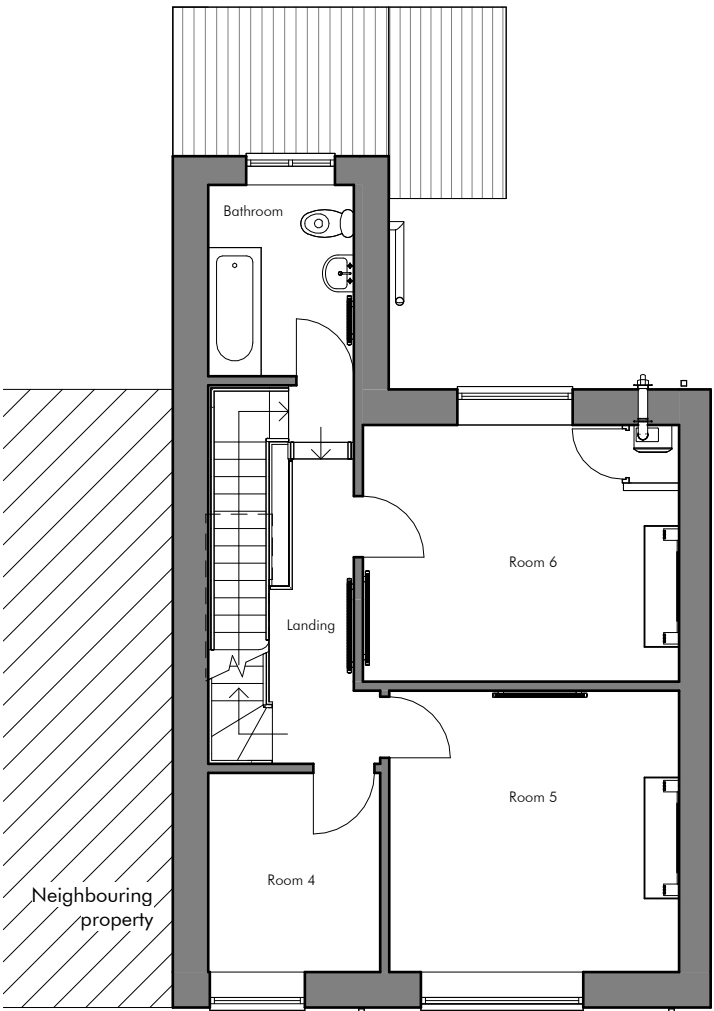

First Floor

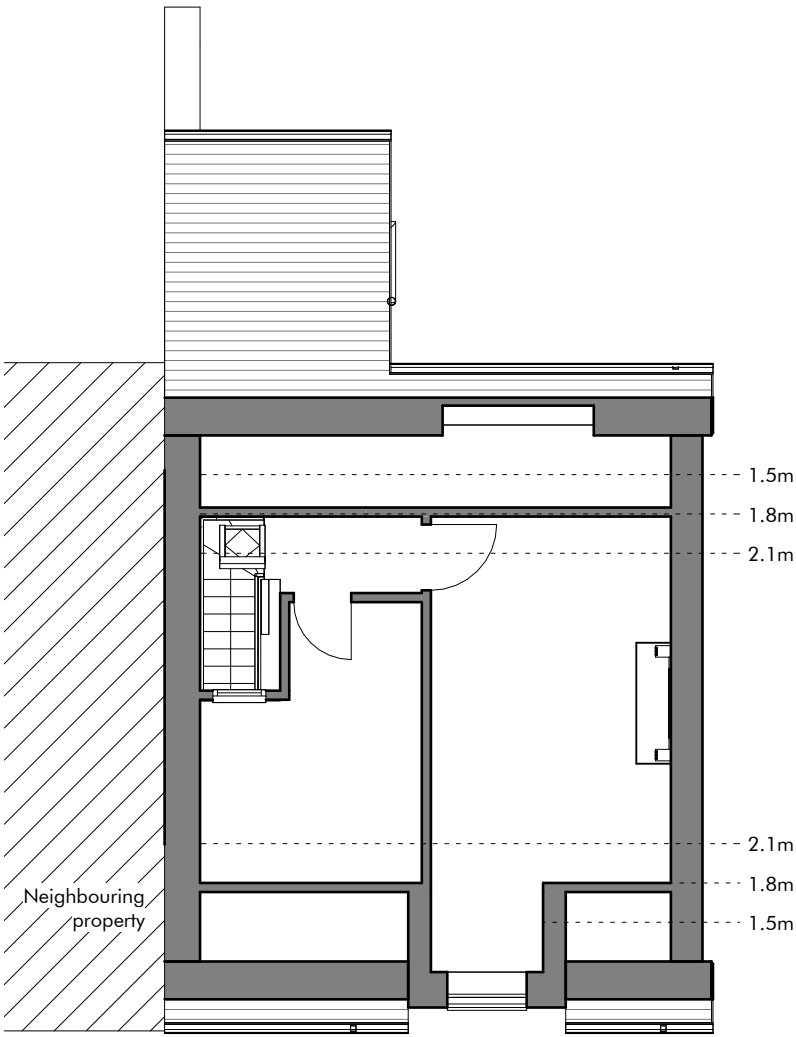

Loft Floor