




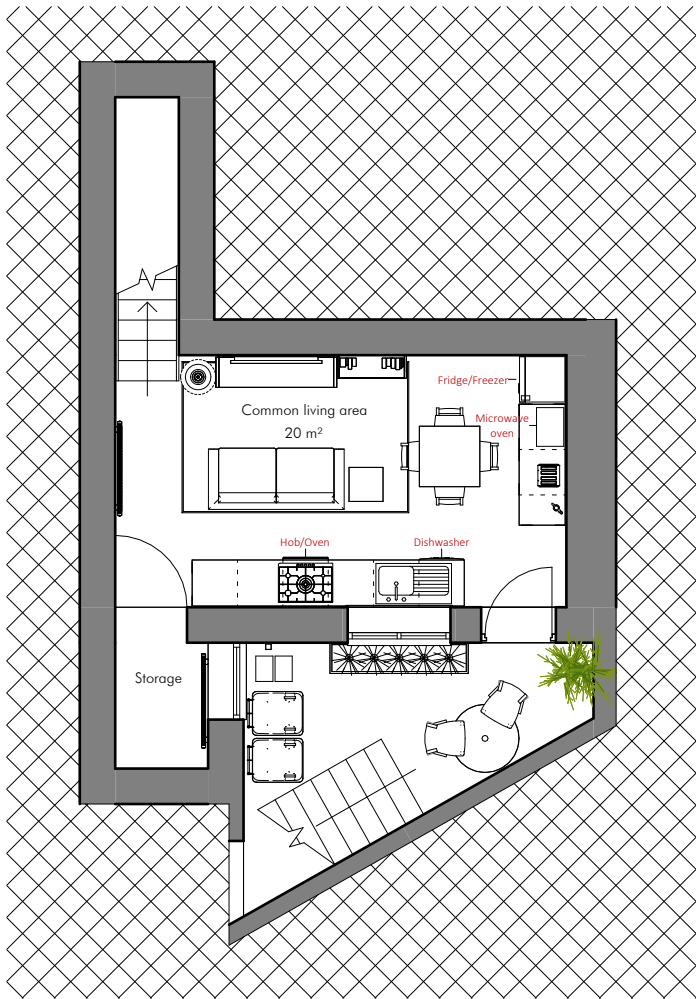


Lower Ground Floor

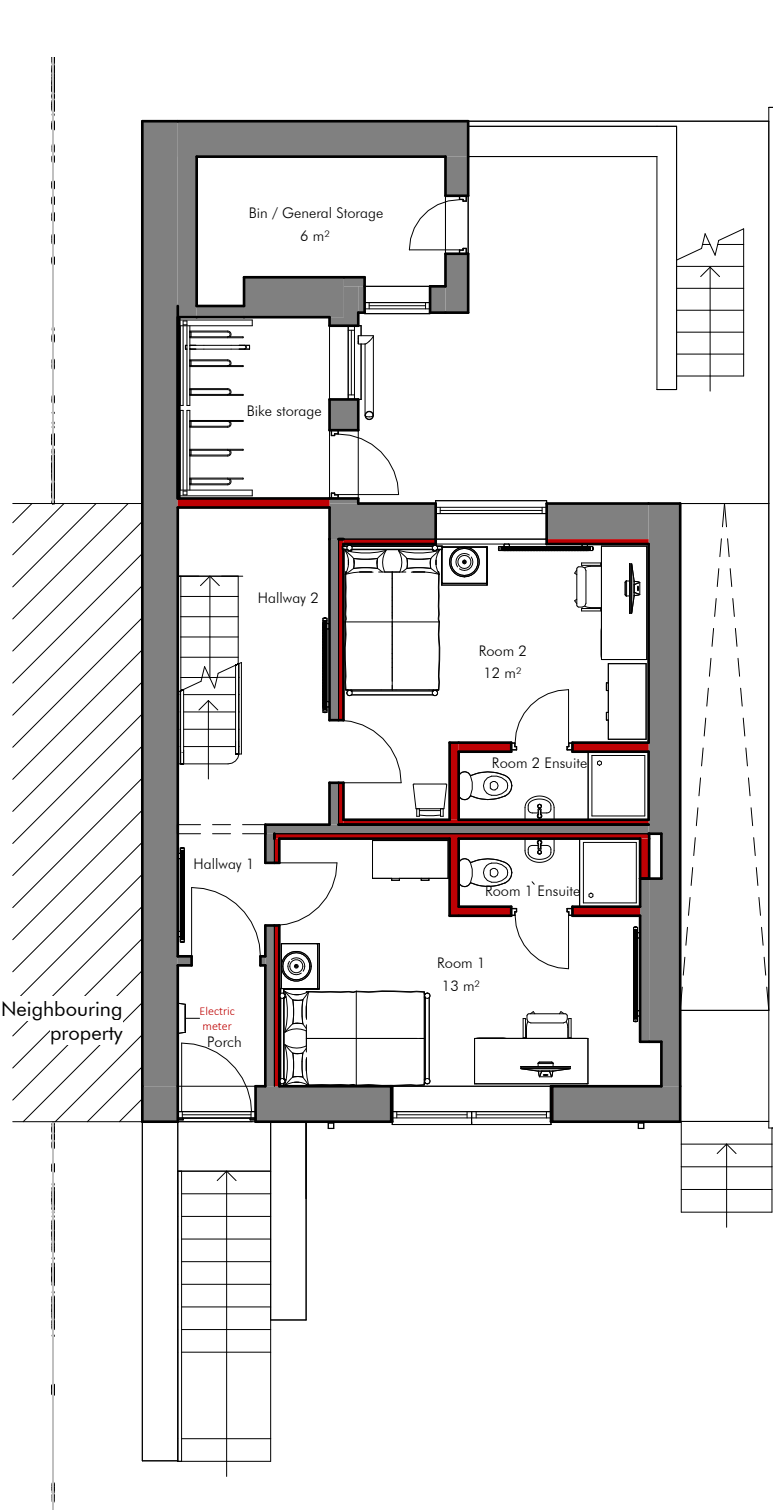

Upper Ground Floor

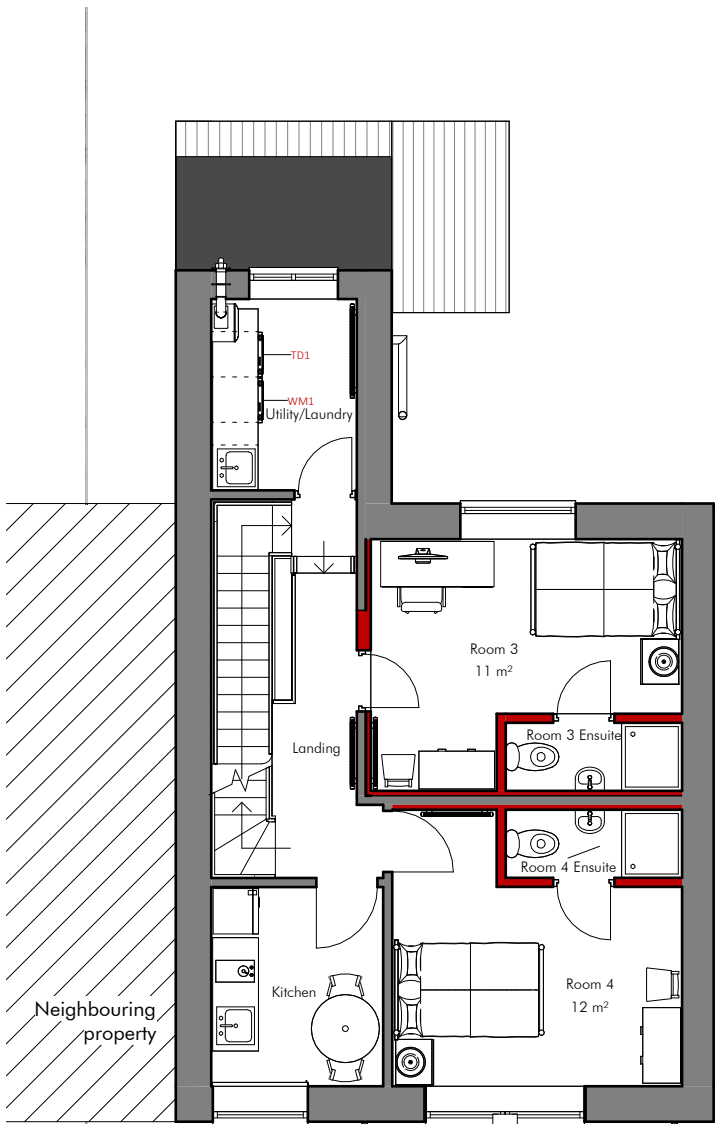

First Floor

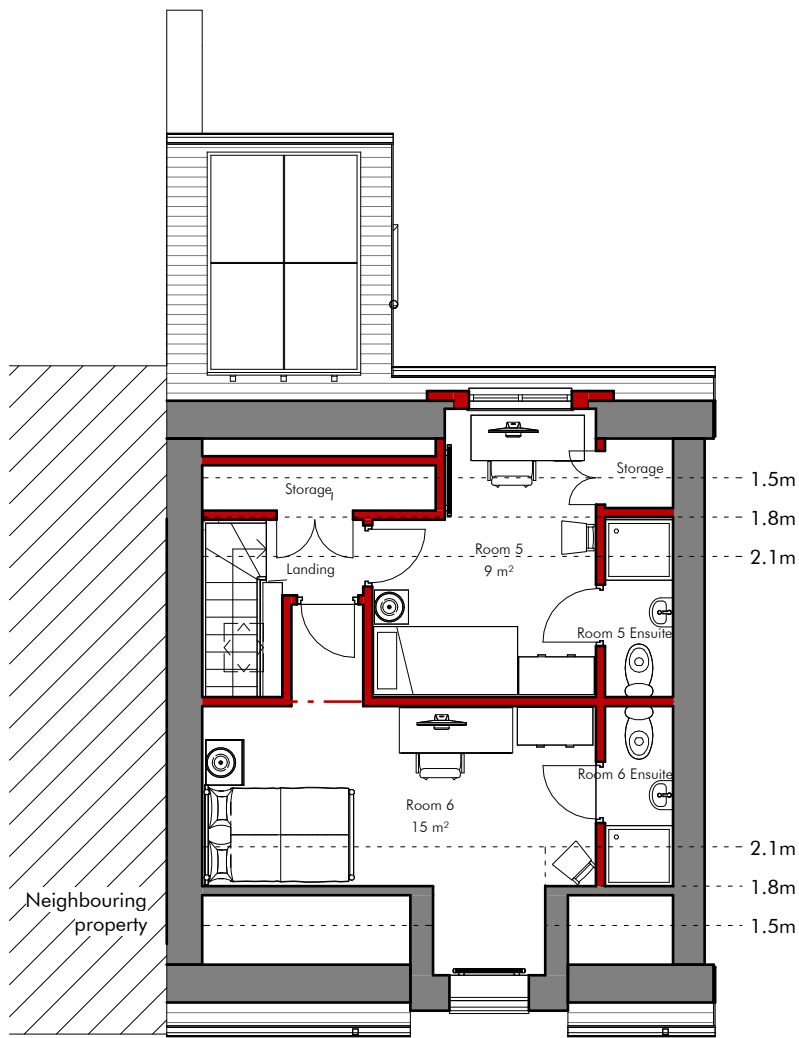

Loft Floor

darkin
architects


drawing on
experience

www.darkinarchitects.com

CARDIFF 02922 744 005
LLANELLI 01554 778 730
NEATH 01639 505 566

info@darkinarchitects.com

RIBA

 

Chartered Practice

THIS DRAWING IS THE COPYRIGHT OF DARKIN ARCHITECTS AND MAY NOT BE COPIED, ALTERED OR REPRODUCED IN ANY FORM OR PASSED TO A THIRD PARTY WITHOUT THEIR CONSENT. DIMENSIONS MUST BE CHECKED AND VERIFIED ON SITE AND ANY DISCREPANCIES SHOULD BE REPORTED TO THE ARCHITECT. THIS DRAWING MUST NOT BE SCALED AND SHOULD BE READ IN CONJUNCTION WITH ALL OTHER CONSULTANT'S DRAWINGS. IF IN DOUBT ASK FOR CONFIRMATION.

NOTES

- Structural information to be confirmed by engineer
- Acoustic insulation to be specified by acoustic specialist

Rev	Description	By	Date
A	Added bay window	AV	05.03.24
B	Revised layout	AV	23.06.24

CLIENT:

SayneTec Property

PROJECT

HMO Conversion

PROJECT ADDRESS

1 Maesteg Road,
Y Cymer,
Port Talbot SA13 3HS

DRAWING TITLE

Proposed Floor Plans

DRAWN BY	CHECKED BY	© Copyright Darkin Architects 2024
AV	DLD	
PROJECT REF	SCALE	PAPER SIZE
RC255	1 : 100	A2
DRAWING	REVISION	DATE
102	B	06.03.2024