






Front Elevation (East)

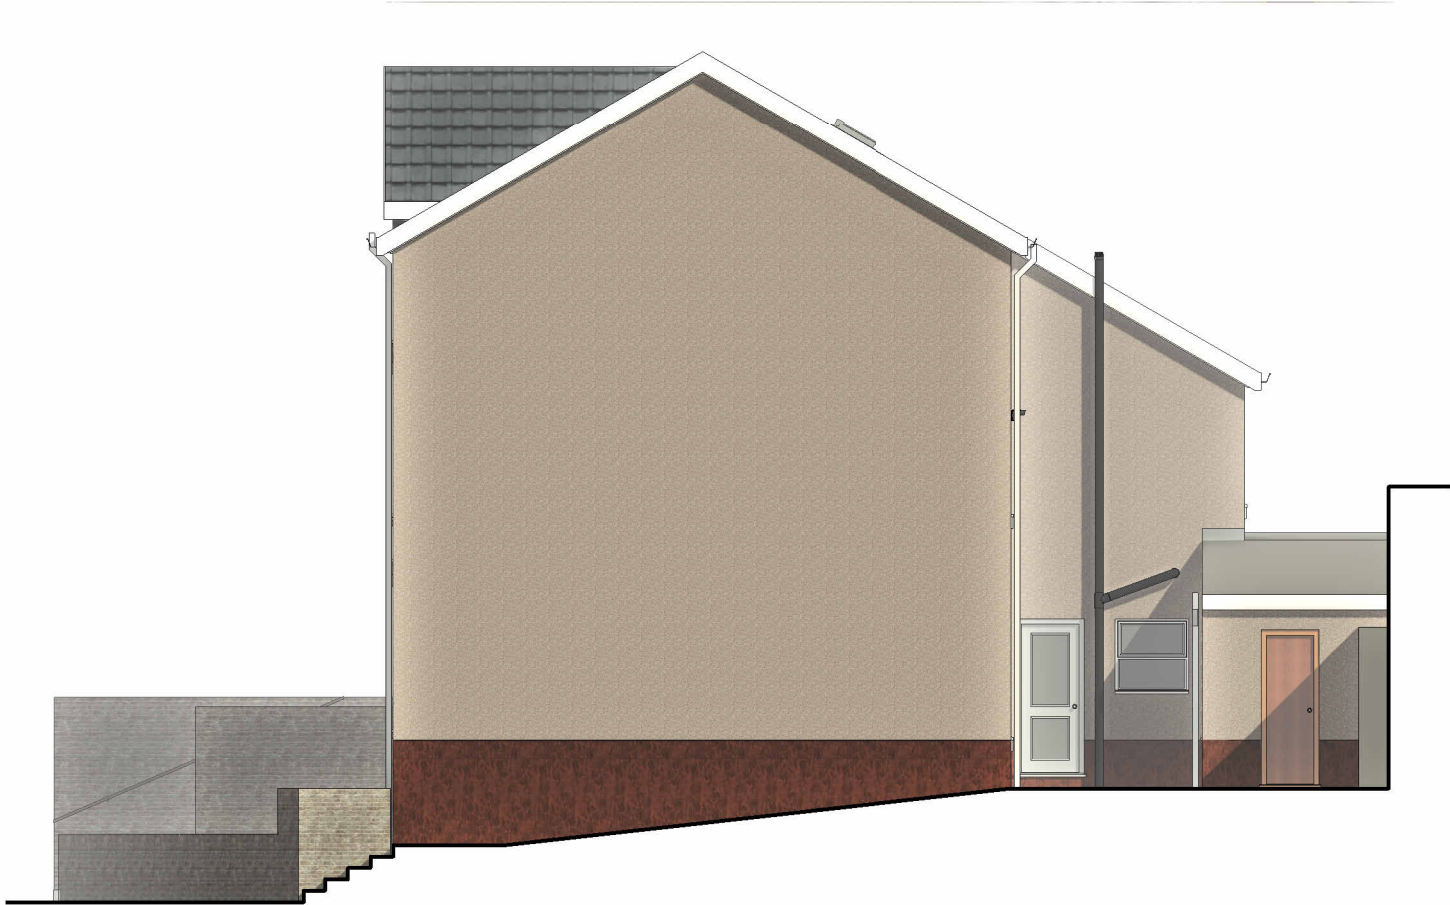

North Elevation

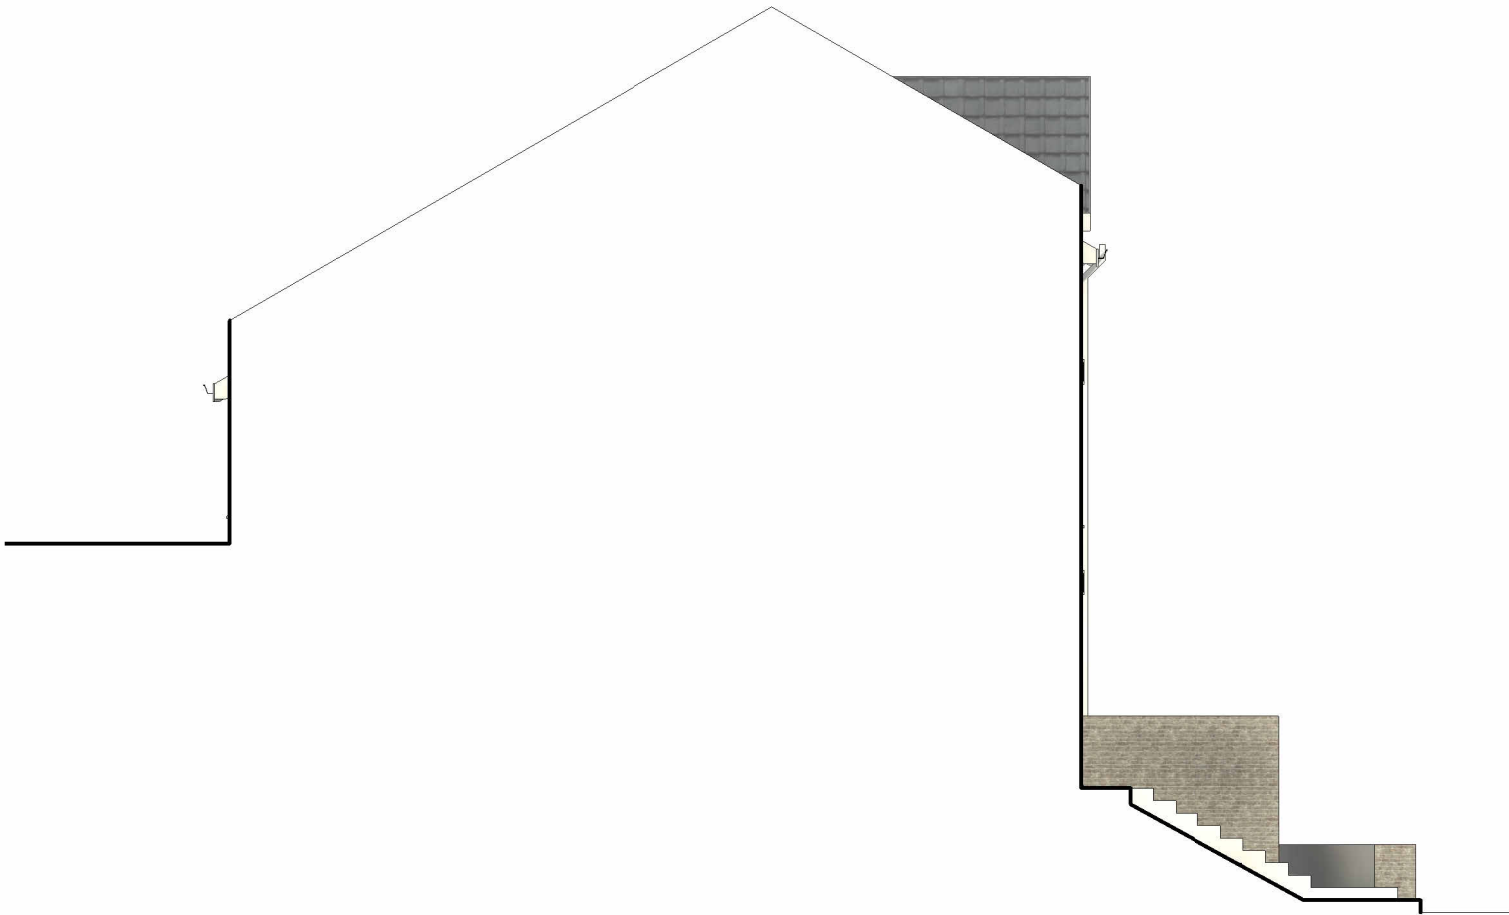

South Elevation

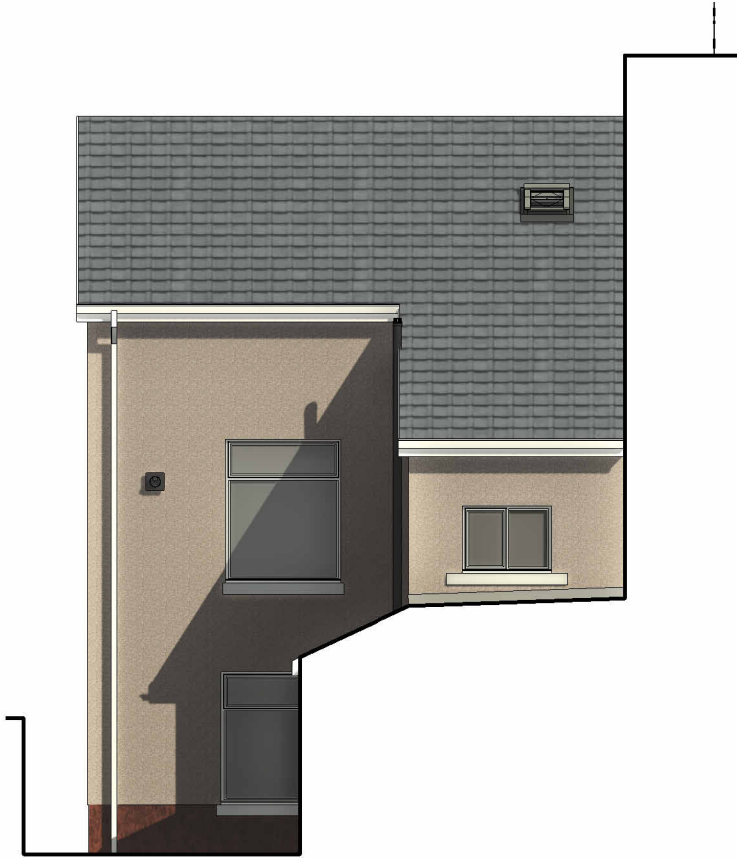

Rear Elevation (West)

darkin  
architects

drawing on  
experience

www.darkinarchitects.com

CARDIFF 02922 744 005  
LLANELLI 01554 778 730  
NEATH 01639 505 566

info@darkinarchitects.com

RIBA



Chartered Practice

THIS DRAWING IS THE COPYRIGHT OF DARKIN ARCHITECTS AND MAY NOT BE COPIED, ALTERED OR REPRODUCED IN ANY FORM OR PASSED TO A THIRD PARTY WITHOUT THEIR CONSENT. DIMENSIONS MUST BE CHECKED AND VERIFIED ON SITE AND ANY DISCREPANCIES SHOULD BE REPORTED TO THE ARCHITECT. THIS DRAWING MUST NOT BE SCALED AND SHOULD BE READ IN CONJUNCTION WITH ALL OTHER CONSULTANT'S DRAWINGS. IF IN DOUBT ASK FOR CONFIRMATION.

NOTES

| Rev | Description | By | Date |
|-----|-------------|----|------|
|     |             |    |      |
|     |             |    |      |
CLIENT:

SayneTec Property

PROJECT

HMO Conversion

PROJECT ADDRESS

1 Maesteg Road,  
Y Cymer,  
Port Talbot SA13 3HS

DRAWING TITLE

Existing Elevations

| DRAWN BY    | CHECKED BY | © Copyright               |
|-------------|------------|---------------------------|
| AV          | DLD        | Darkin Architects<br>2024 |
| PROJECT REF | SCALE      | PAPER SIZE                |
| RC255       | 1 : 100    | A2                        |
| DRAWING     | REVISION   | DATE                      |
| 301         |            | 29.02.2024                |