




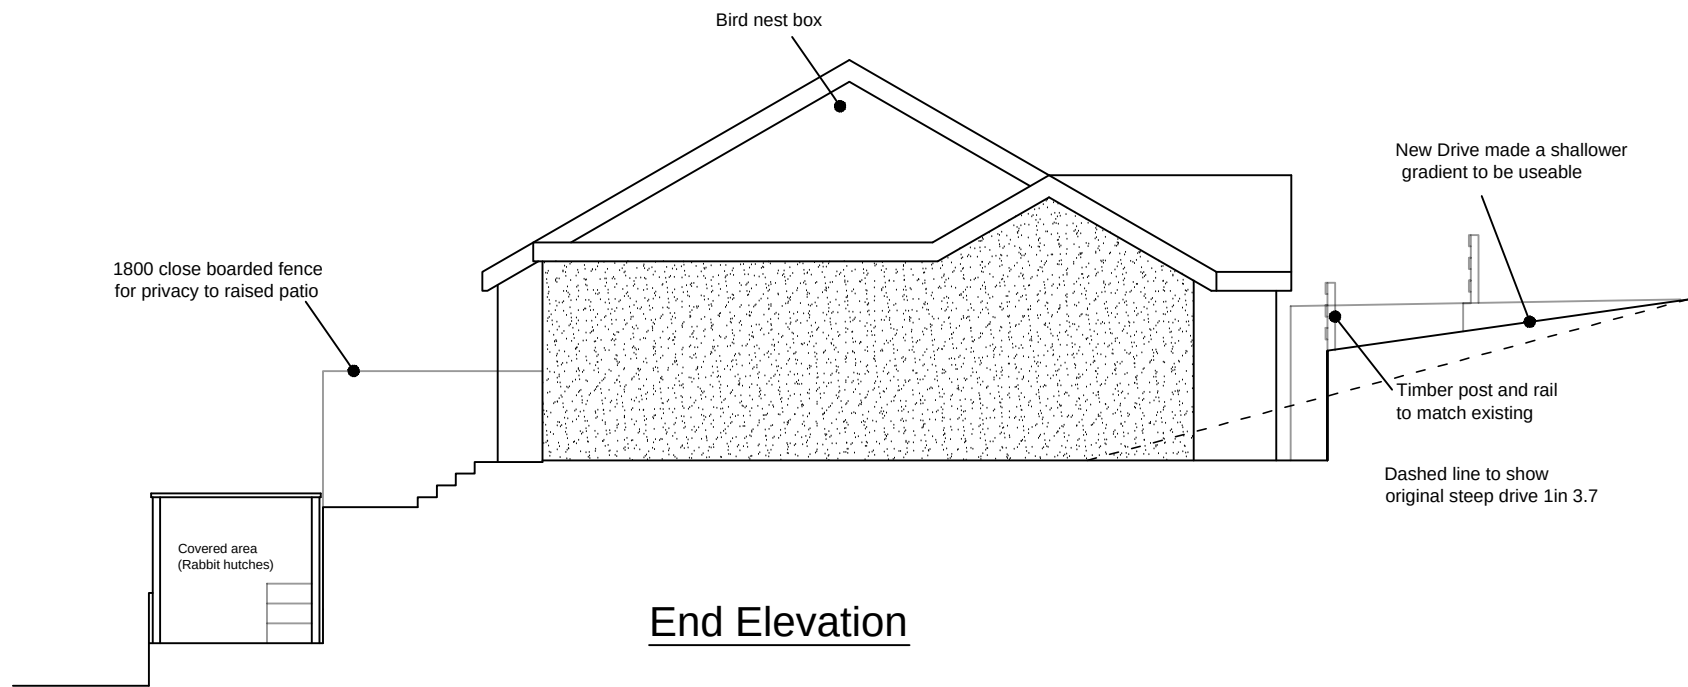


End Elevation

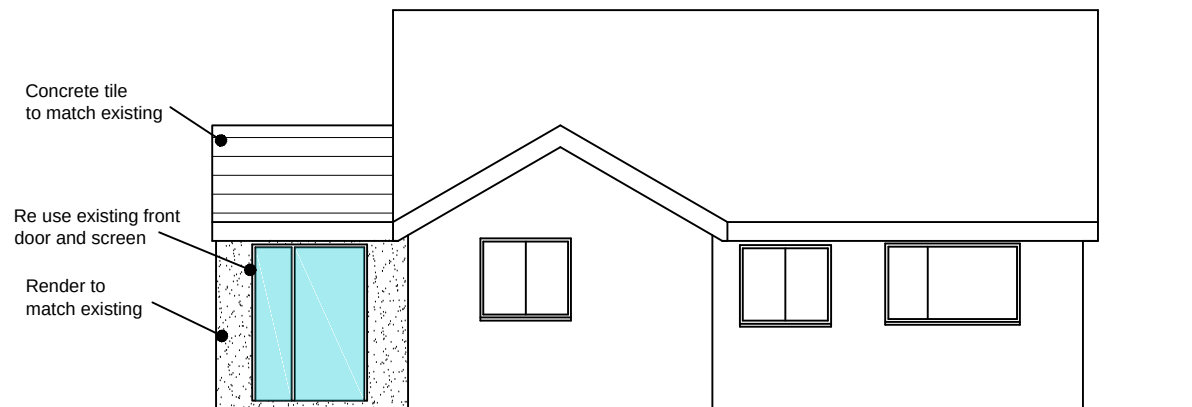

Front Elevation

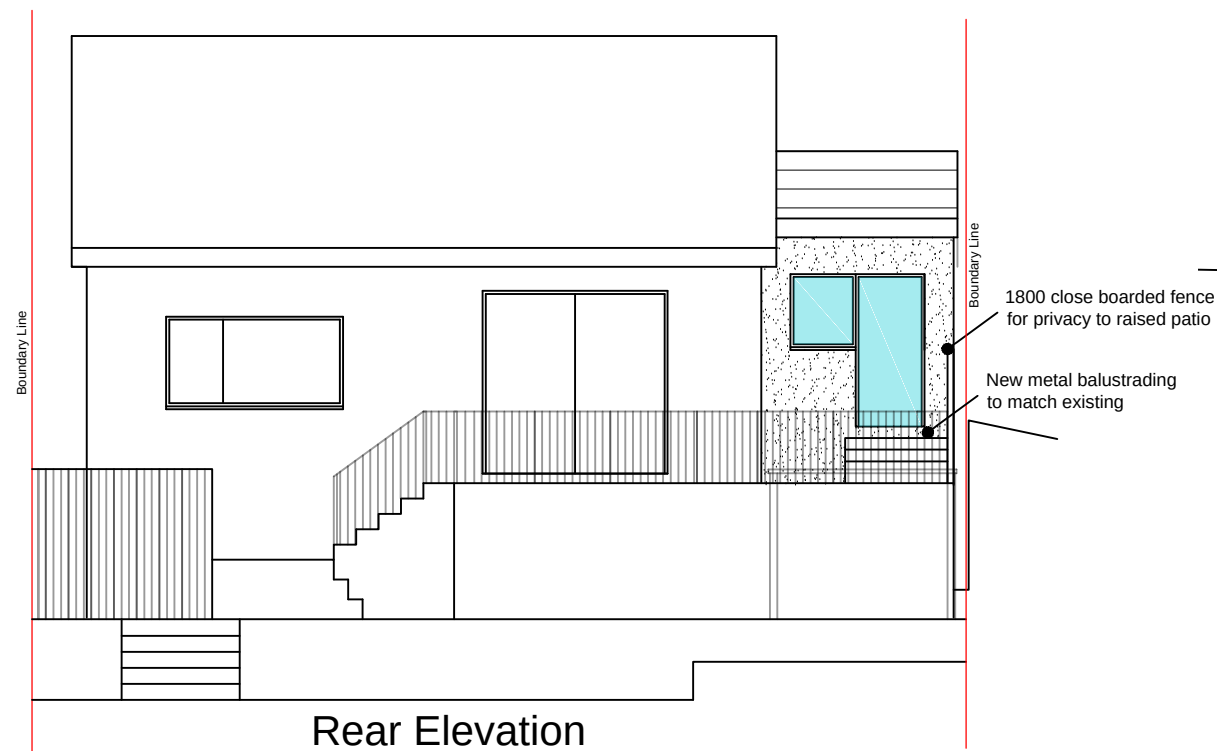

Rear Elevation

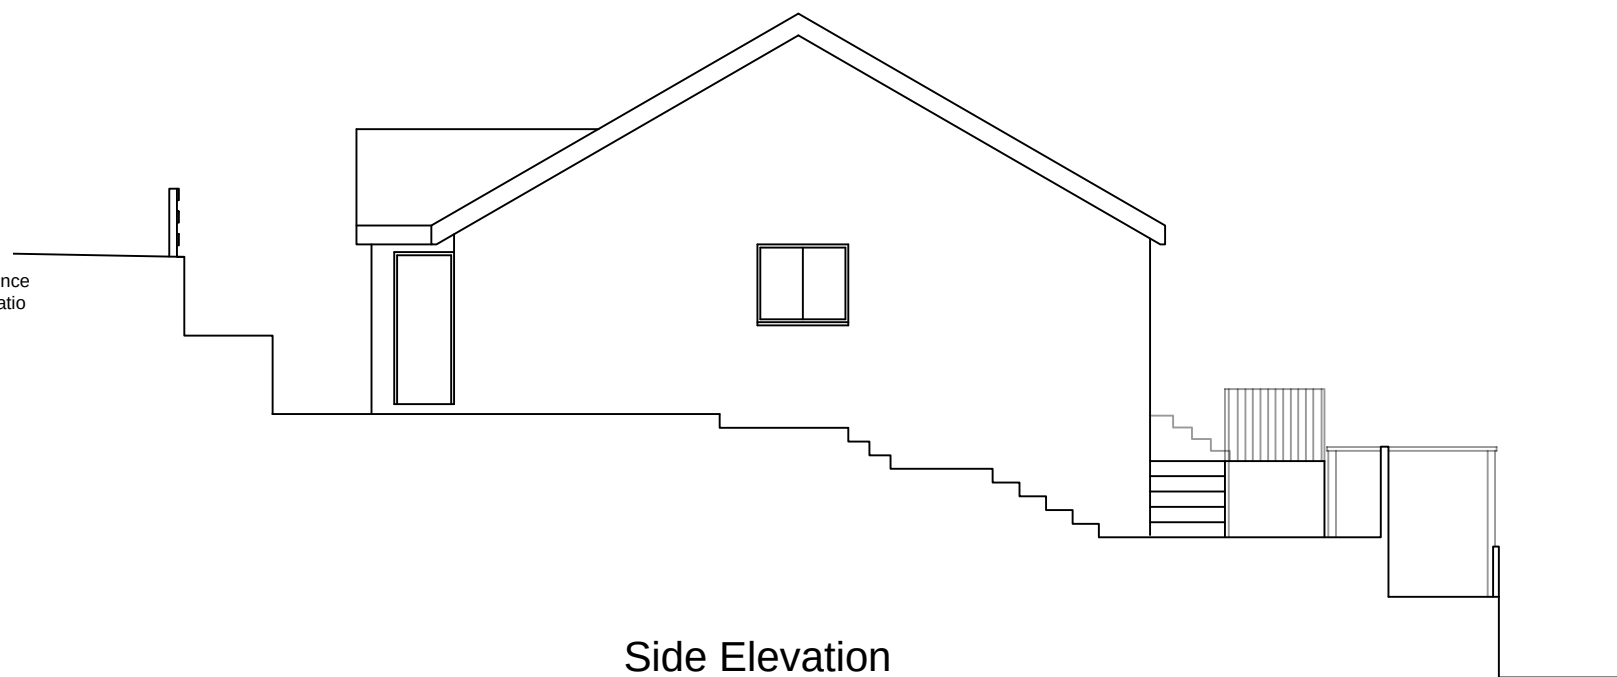

Side Elevation



CLIENT Neil Wood 12 Broomhill, Port Talbot, SA13 2US		JOB TITLE Rear extension		DRNG. TITLE Proposed Elevations	
DATE: June 2024	SCALE: 1:100	A3	DRNG. NO. 24.09.04	REV. 01	PURPOSE Planning

This drawing is copyright ©
NOTE: All dimensions to be checked on
site and not scaled from the drawing.

Ferndale Architectural Solutions LTD
98 Neath Road, Resolven, Neath, SA11 4AN Tel: 07970808768 Email: owen@ferndaleas.co.uk