

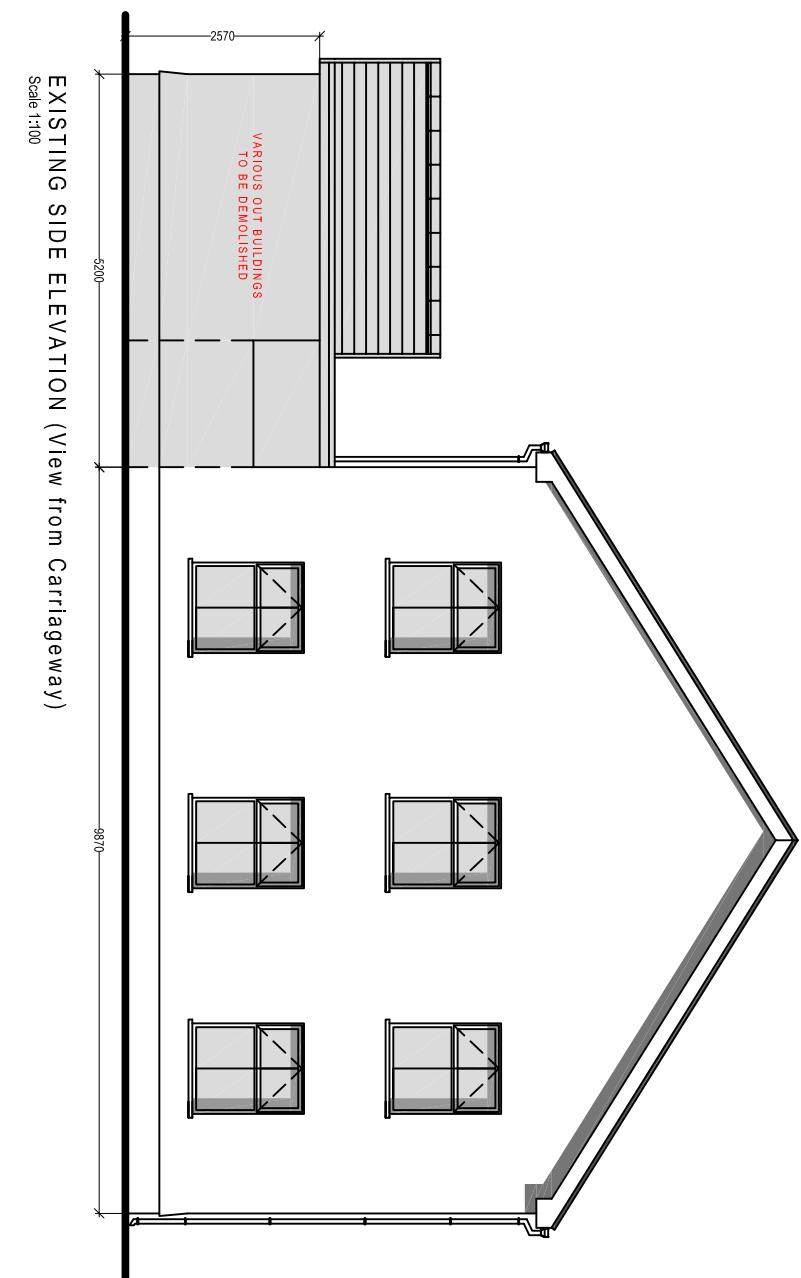
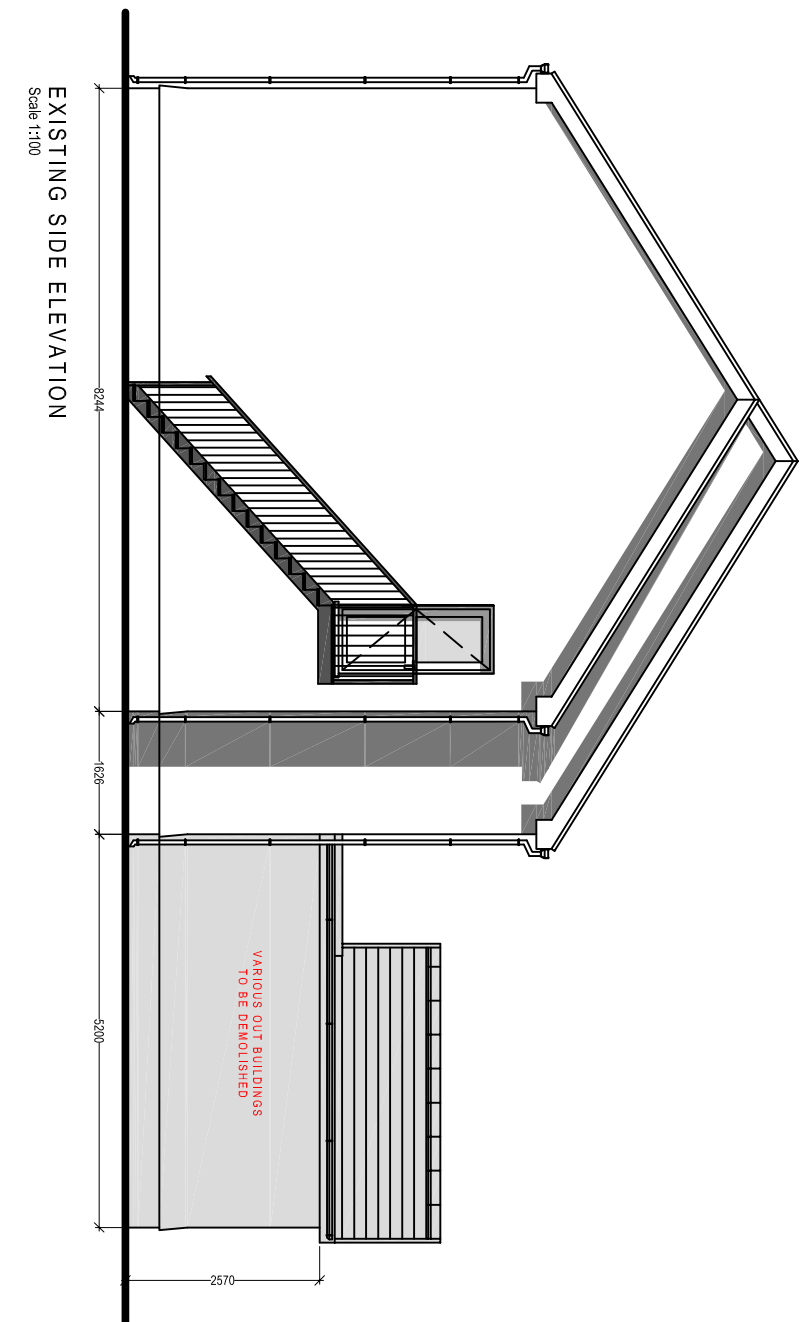
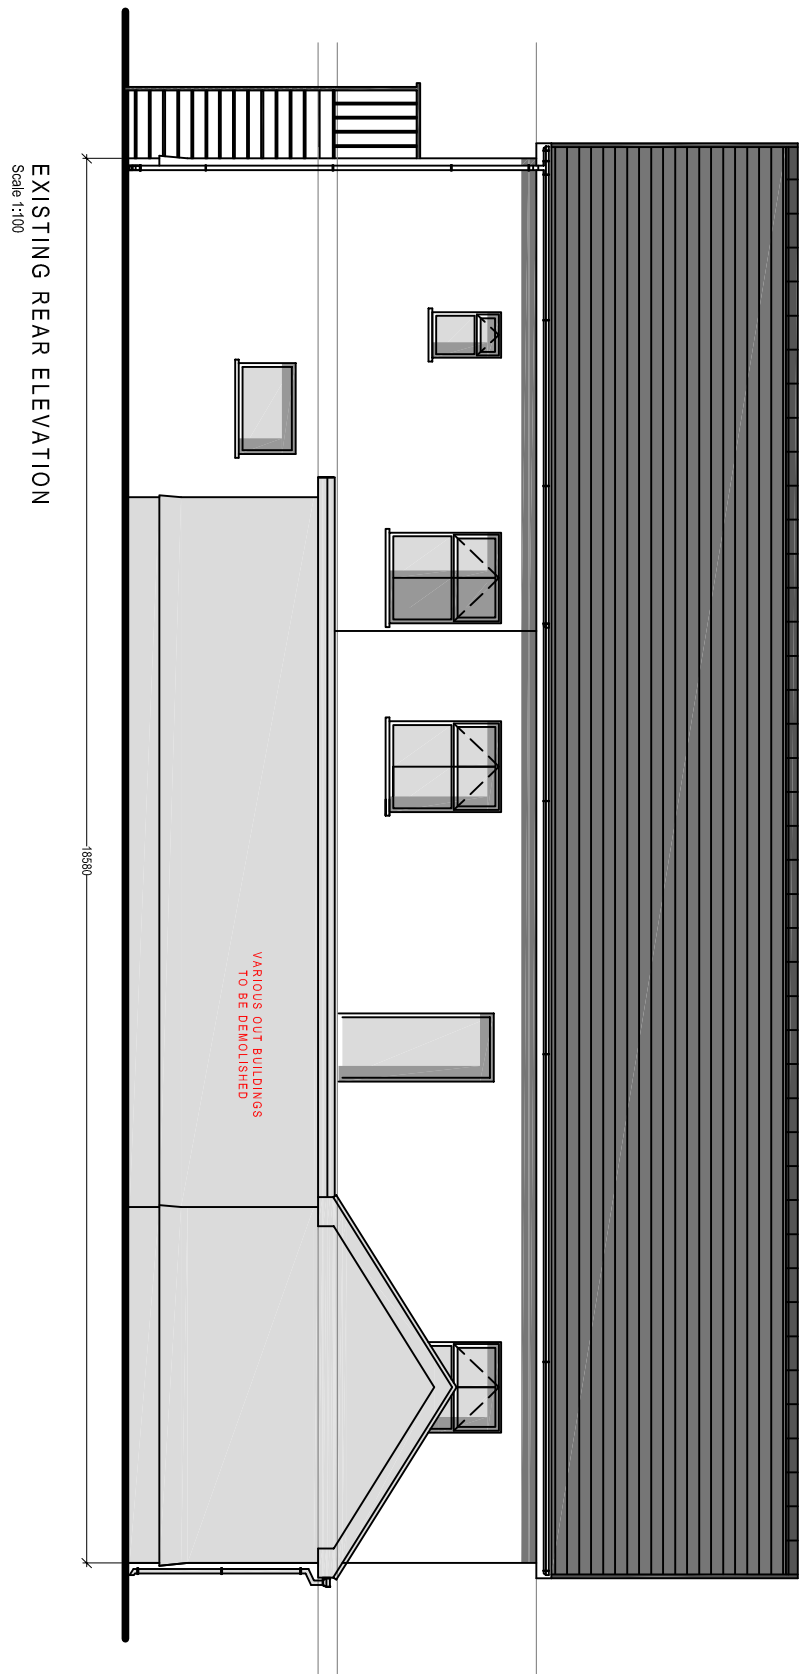
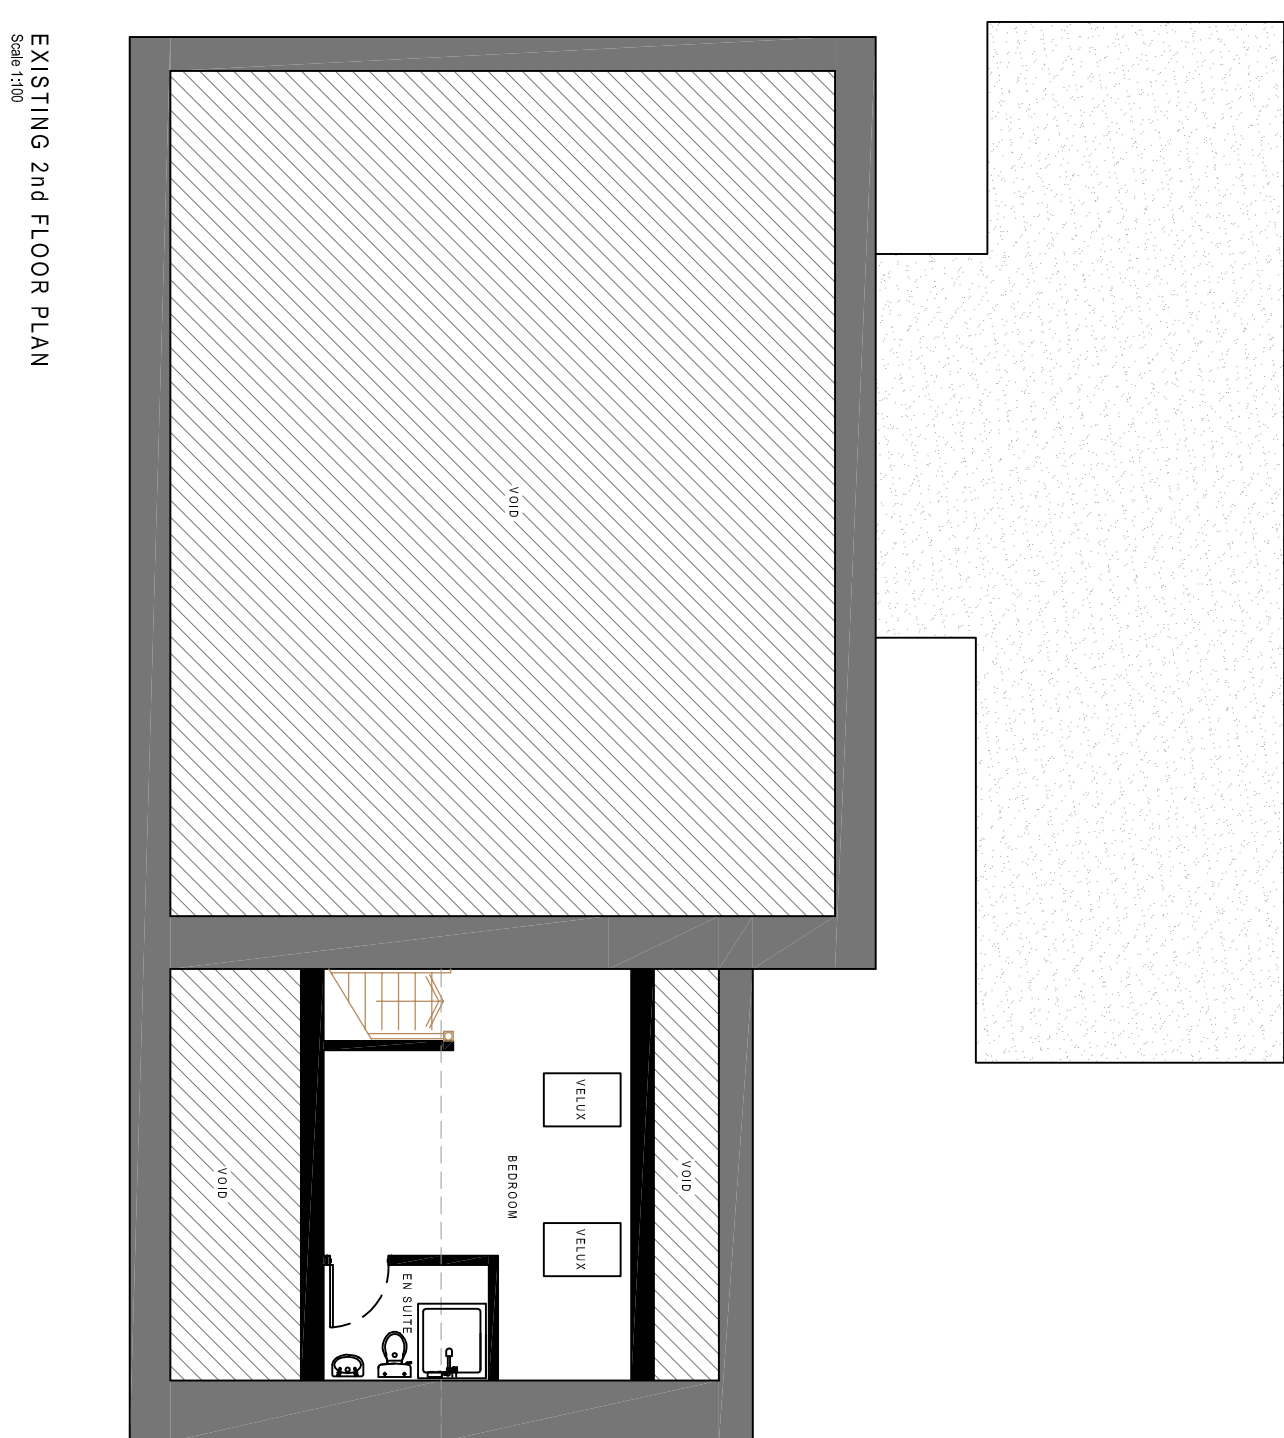


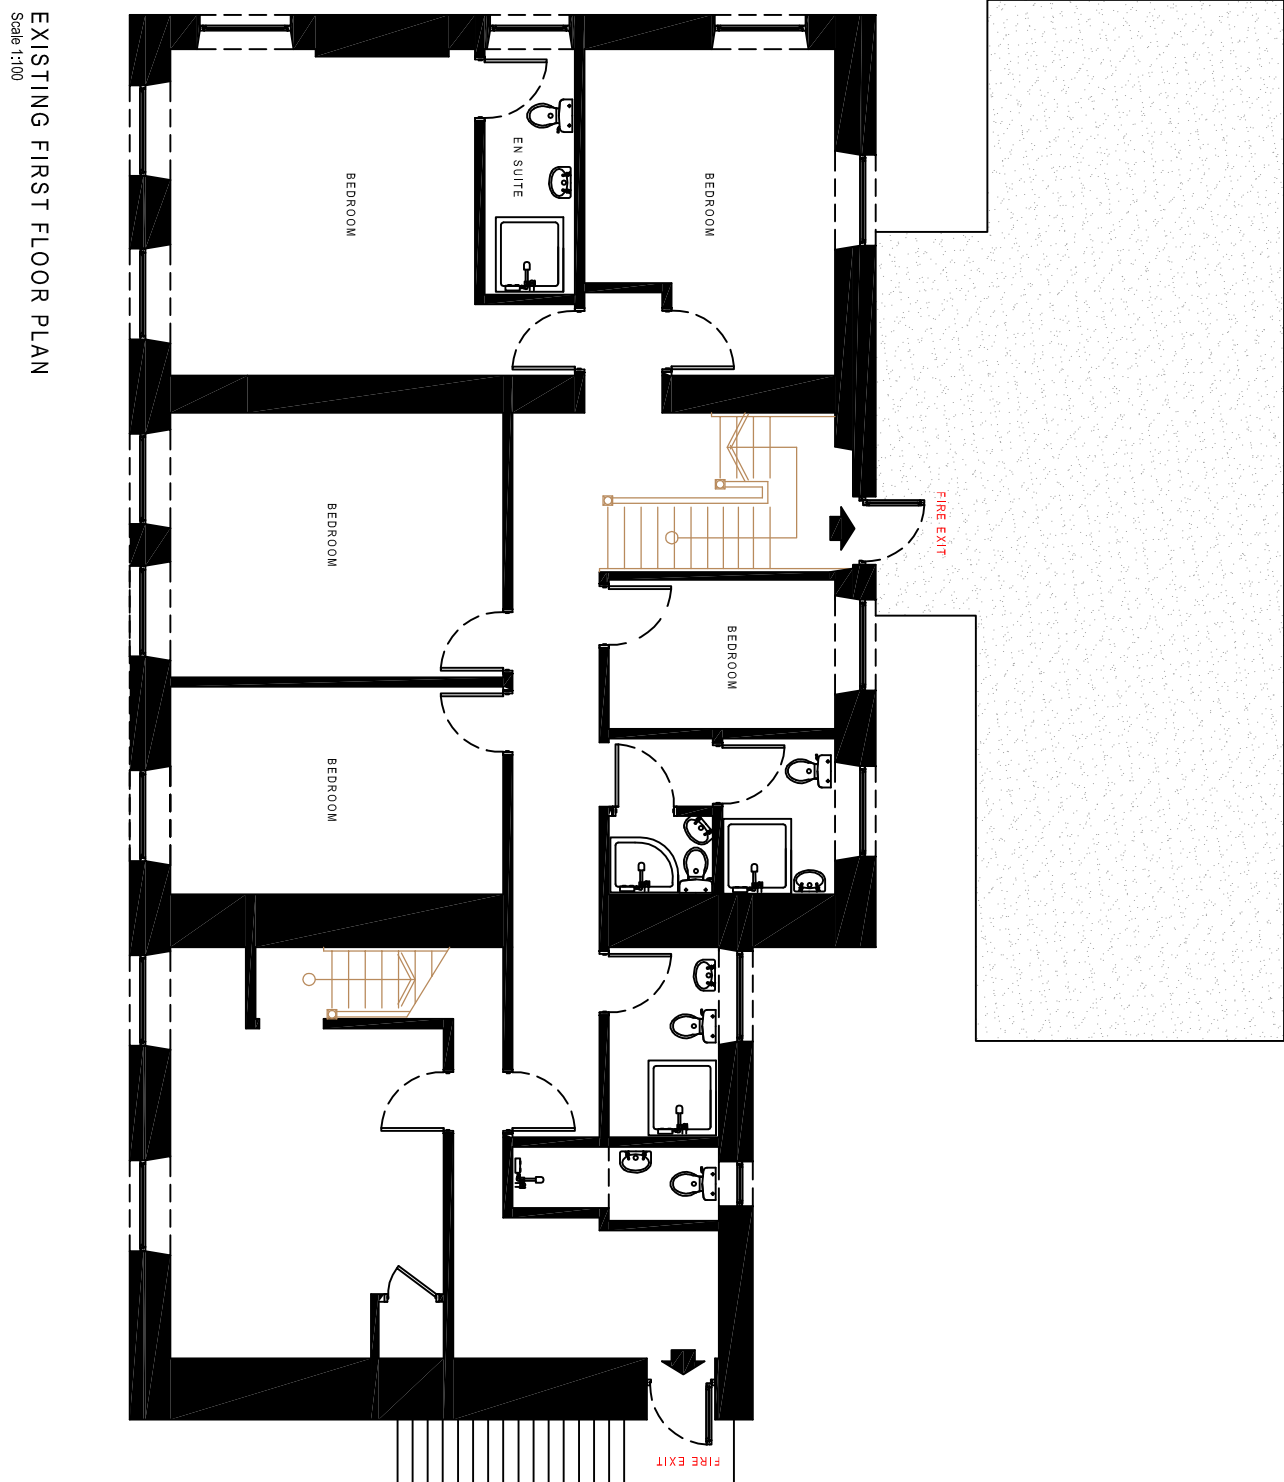

PLANNING

Drawing Title: EXISTING ELEVATIONS AND FLOOR PLANS

Drawing No:	CP5-003	Revision:
Date:	15-05-2024	Revised:
Scale:	1:100	Page Size:
		A1

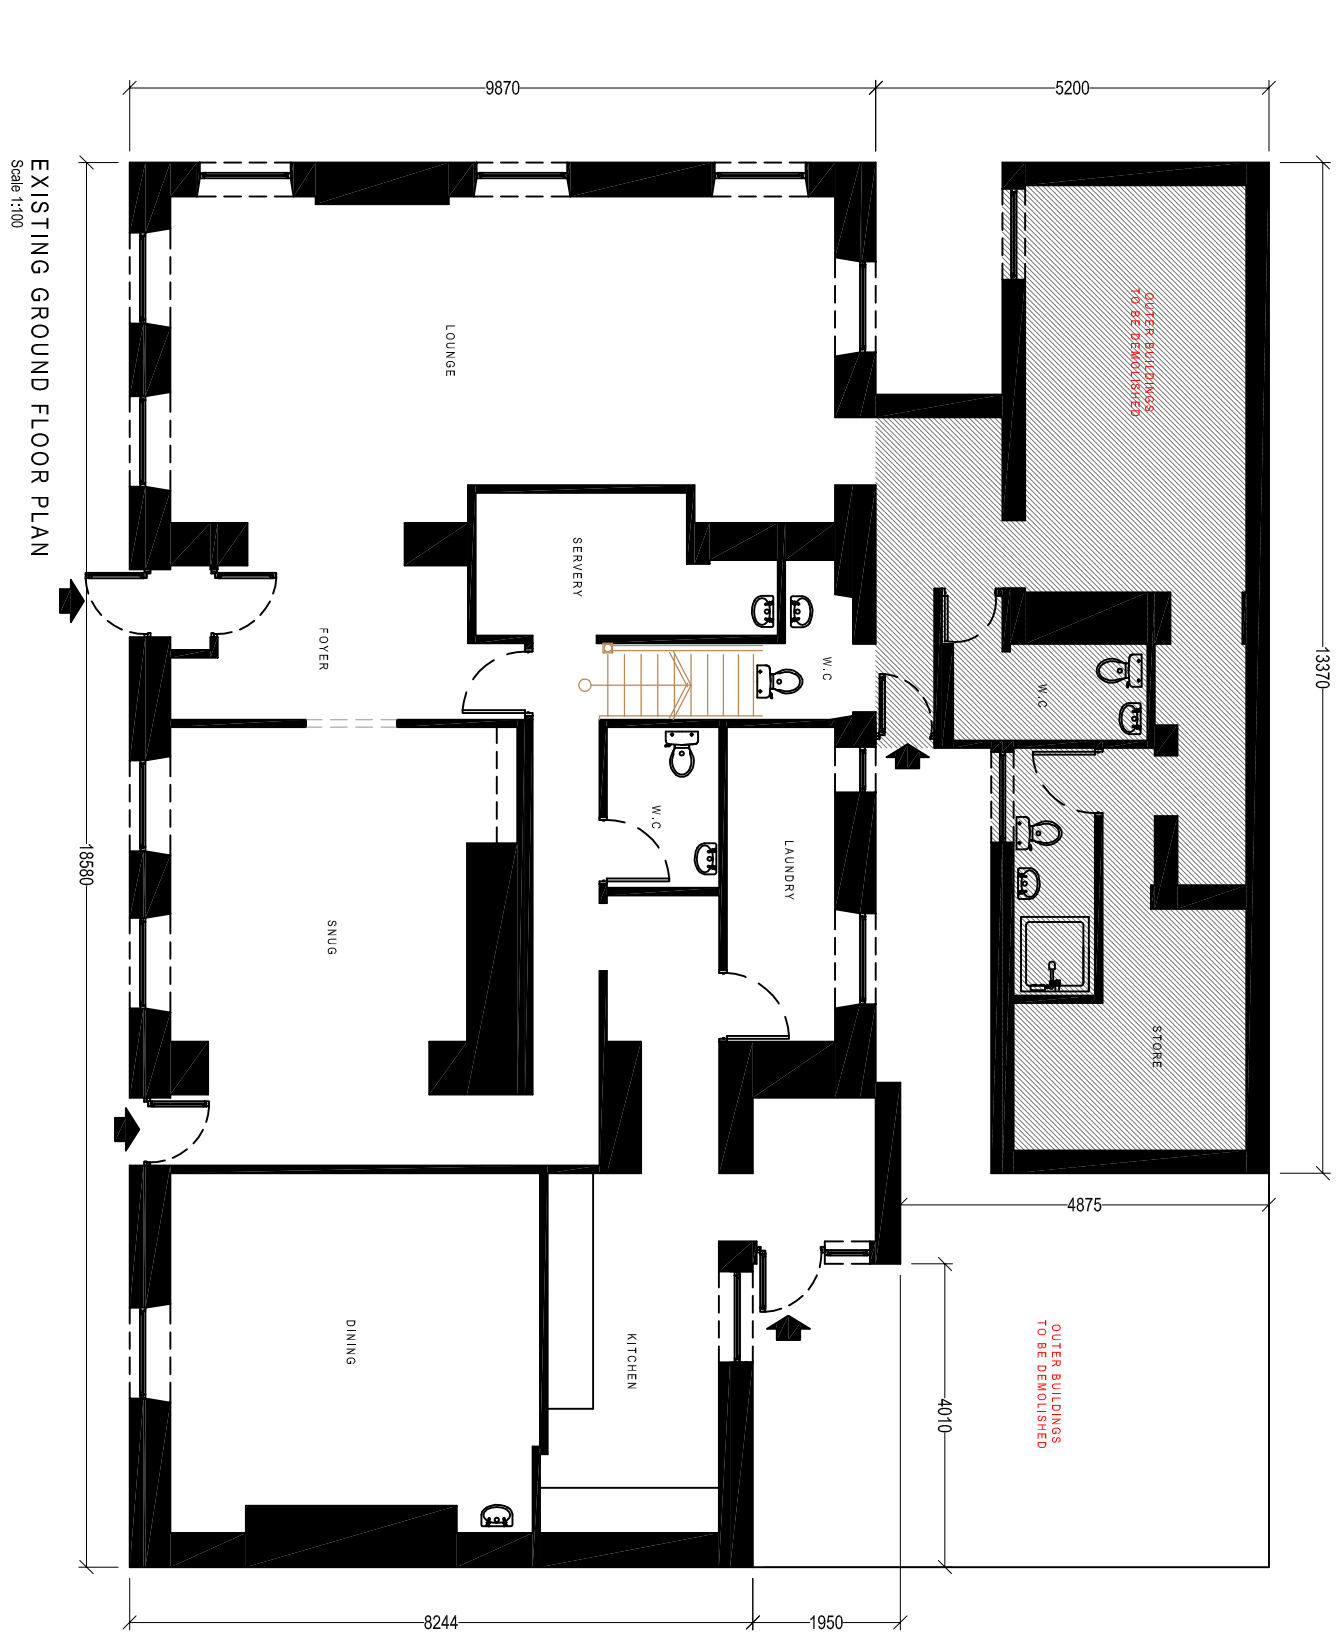

Cwm Planning & Design Ltd.
(architectural and draughting services)