



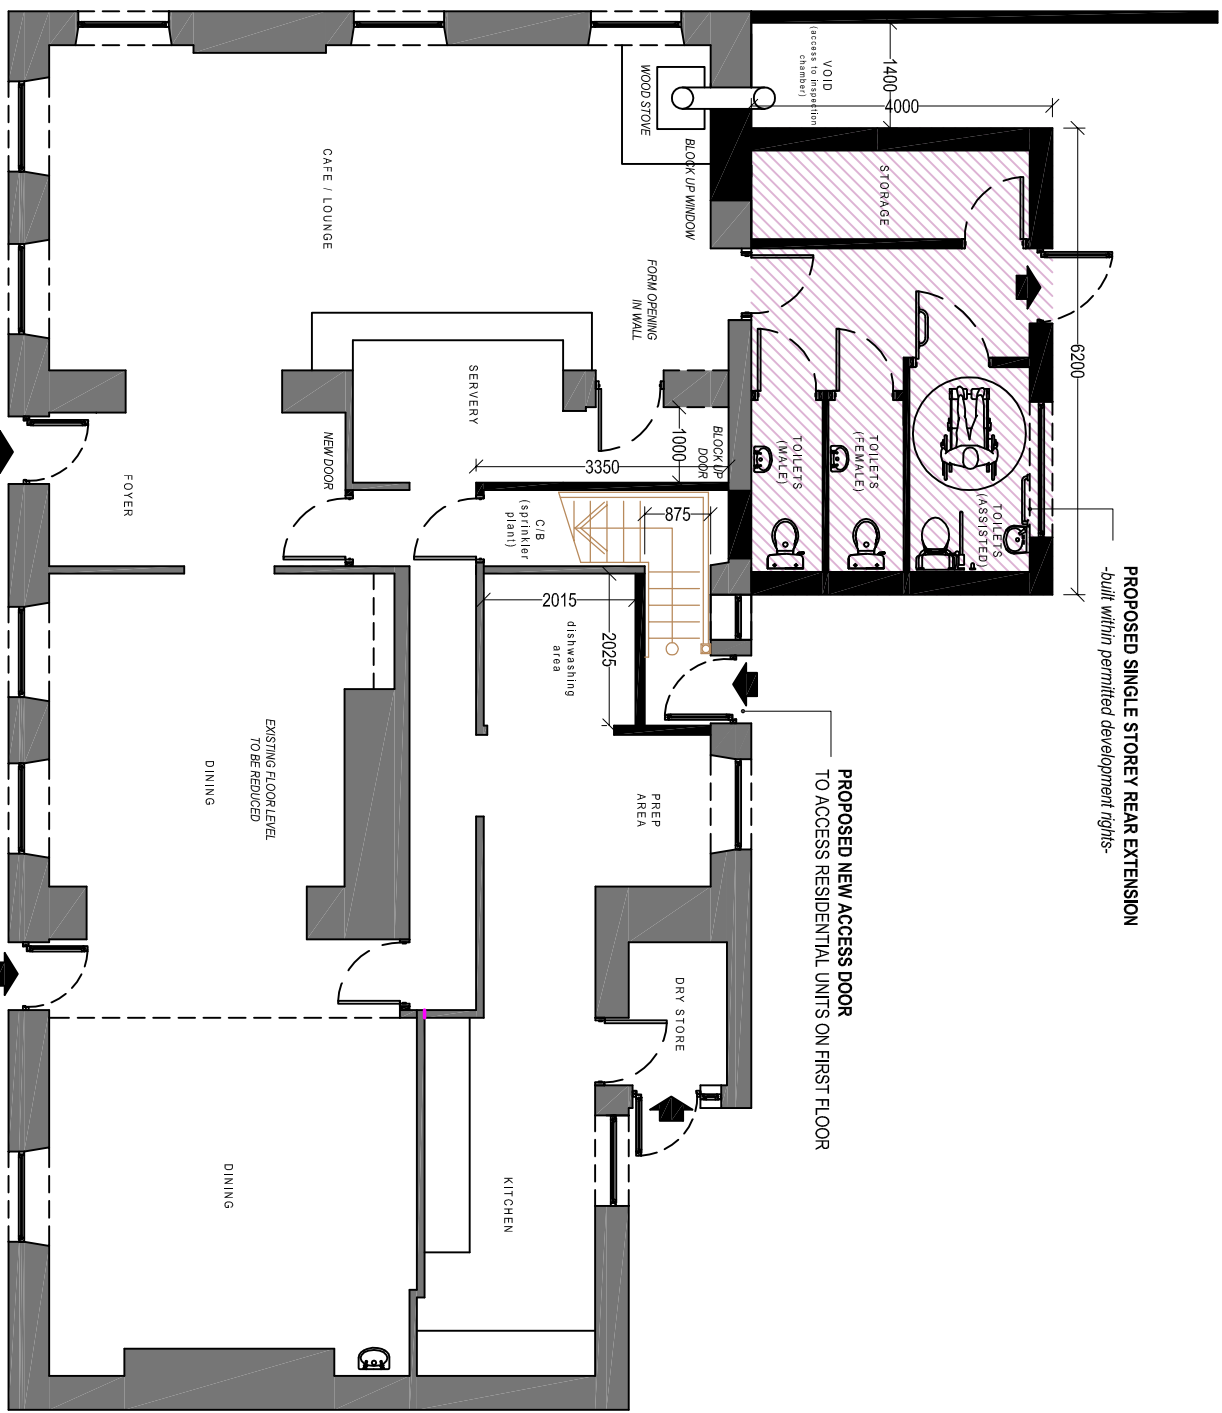


PROPOSED GROUND FLOOR PLAN
Scale 1:100




PROPOSED FIRST FLOOR PLAN
Scale 1:100

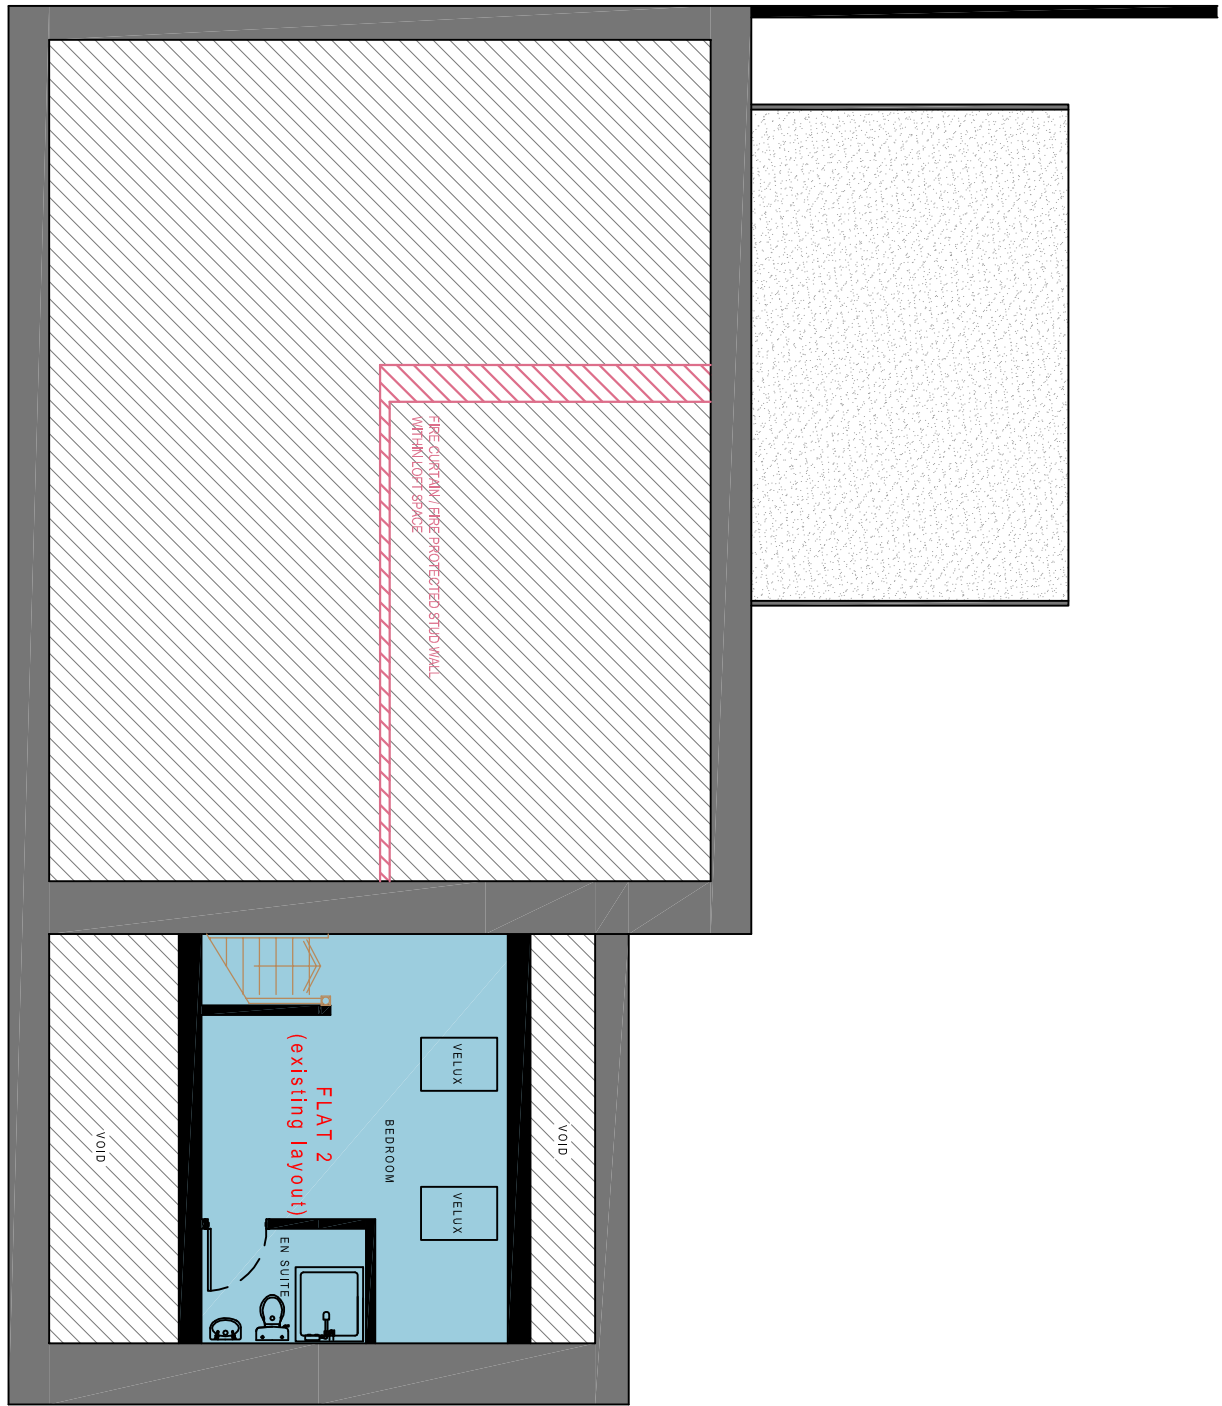


PROPOSED 2nd FLOOR PLAN
Scale 1:100

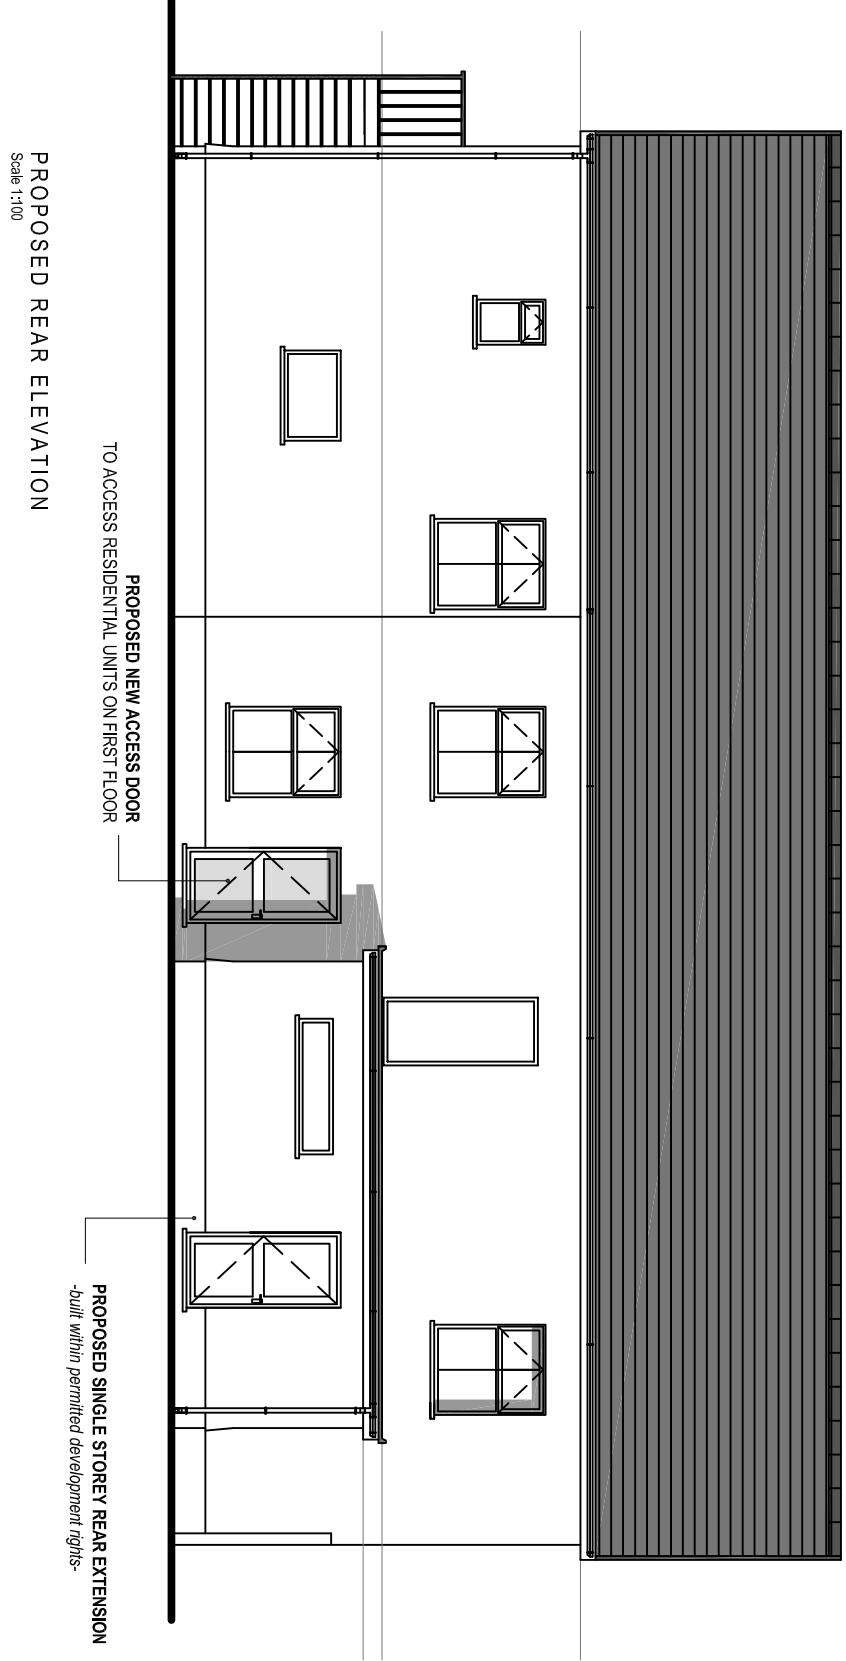

PROPOSED REAR ELEVATION
Scale 1:100

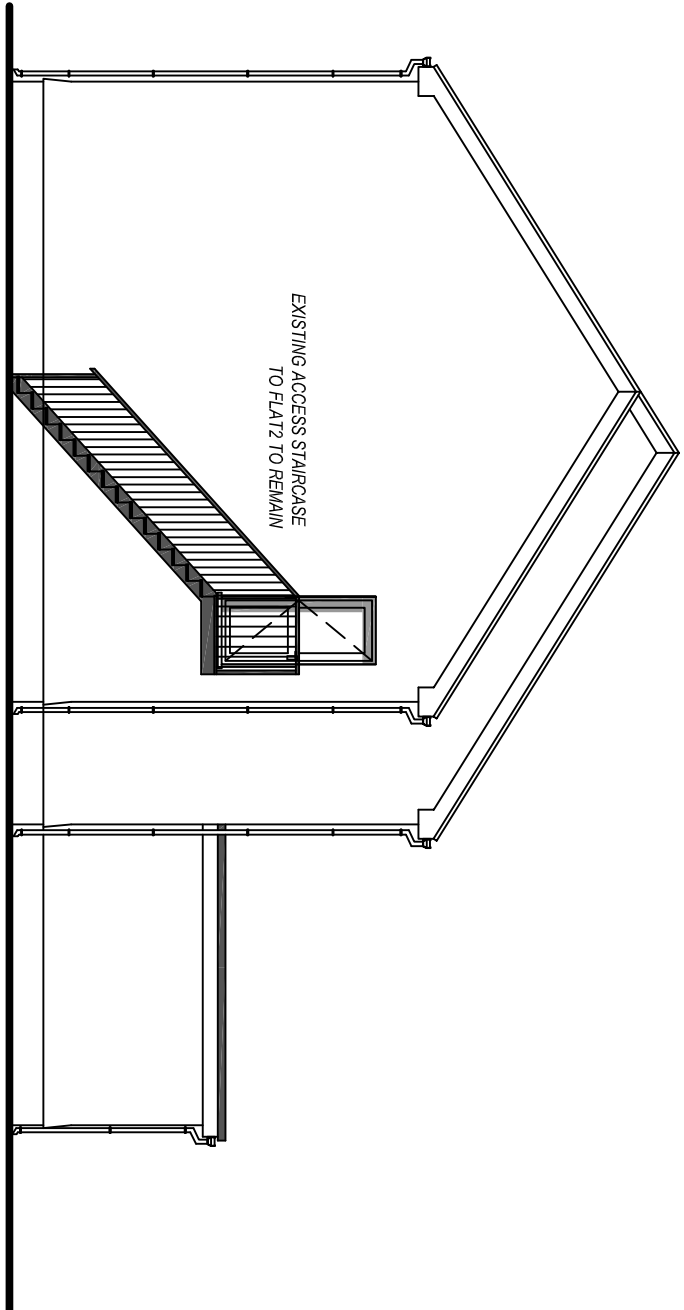

PROPOSED SIDE ELEVATION
Scale 1:100

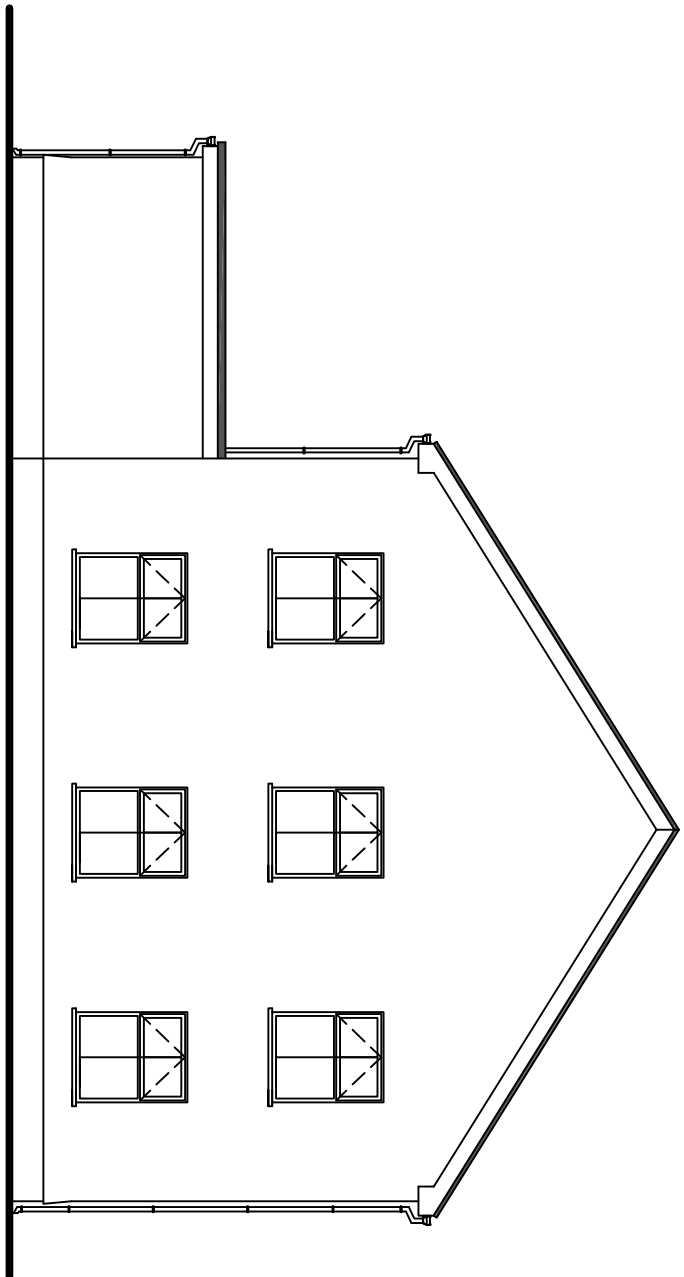

PROPOSED SIDE ELEVATION (view from Carriageway)
Scale 1:100

Client:		Mrs S. Booth & Miss H. Booth	
Project title:		PROPOSED RE-DEVELOPMENT OF THE FORMER RAILWAY INN, TONNA	
Drawing title:		PLANNING	
Drawing No:		PDS-001	
Date:		15-03-2024	
Scale:		1:100	
Drawing No:		PDS-001	
Date:		15-03-2024	
Scale:		1:100	
Drawing No:		PDS-001	
Date:		15-03-2024	
Scale:		1:100</	