



THIS DRAWING IS THE COPYRIGHT OF DARKIN ARCHITECTS AND MAY NOT BE COPIED, ALTERED OR REPRODUCED IN ANY FORM OR PASSED TO A THIRD PARTY WITHOUT THEIR CONSENT. DIMENSIONS MUST BE CHECKED AND VERIFIED ON SITE AND ANY DISCREPANCIES SHOULD BE REPORTED TO THE ARCHITECT. THIS DRAWING MUST NOT BE SCALED AND SHOULD BE READ IN CONJUNCTION WITH ALL OTHER CONSULTANT'S DRAWINGS. IF IN DOUBT ASK FOR CONFIRMATION.

NOTES

- Structural information to be confirmed by engineer
- Acoustic insulation to be specified by acoustic specialist

Rev	Description	By	Date
A	Added bay window	AV	05.03.24
B	Revised layout	AV	23.06.24
C	Section line added	AV	27.06.24

CLIENT:

SayneTec Property

PROJECT

HMO Conversion


PROJECT ADDRESS

1 Maesteg Road,
Y Cymer,
Port Talbot SA13 3HS


DRAWING TITLE

Proposed Floor Plans


DRAWN BY	CHECKED BY	© Copyright
AV	DLD	Darkin Architects 2024
PROJECT REF	SCALE	PAPER SIZE
RC255	1 : 100	A2
DRAWING	REVISION	DATE
102	C	06.03.2024

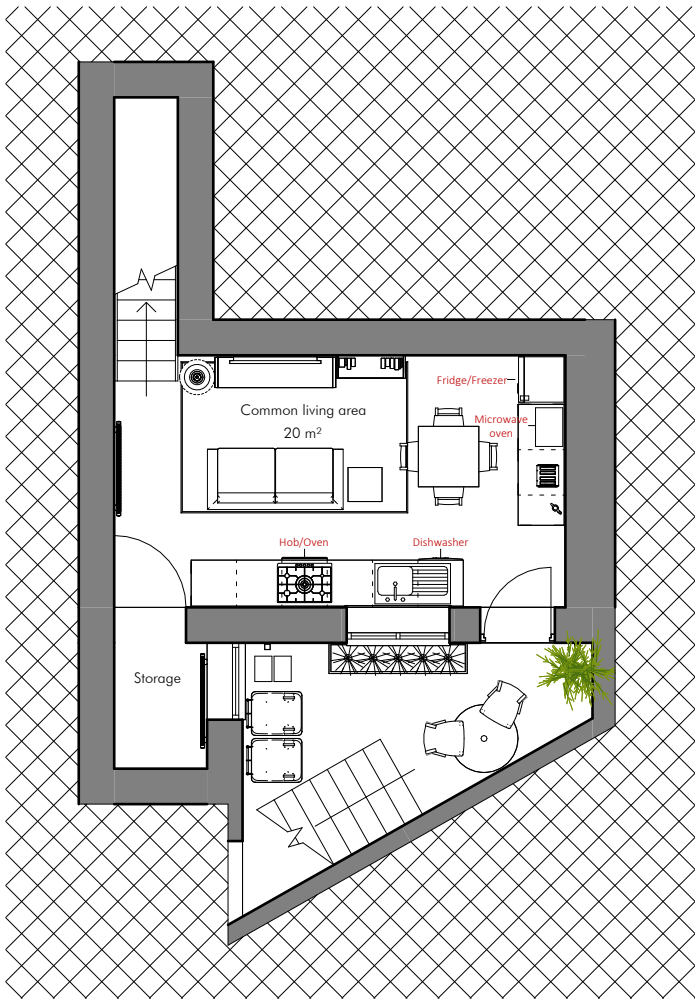


Lower Ground Floor

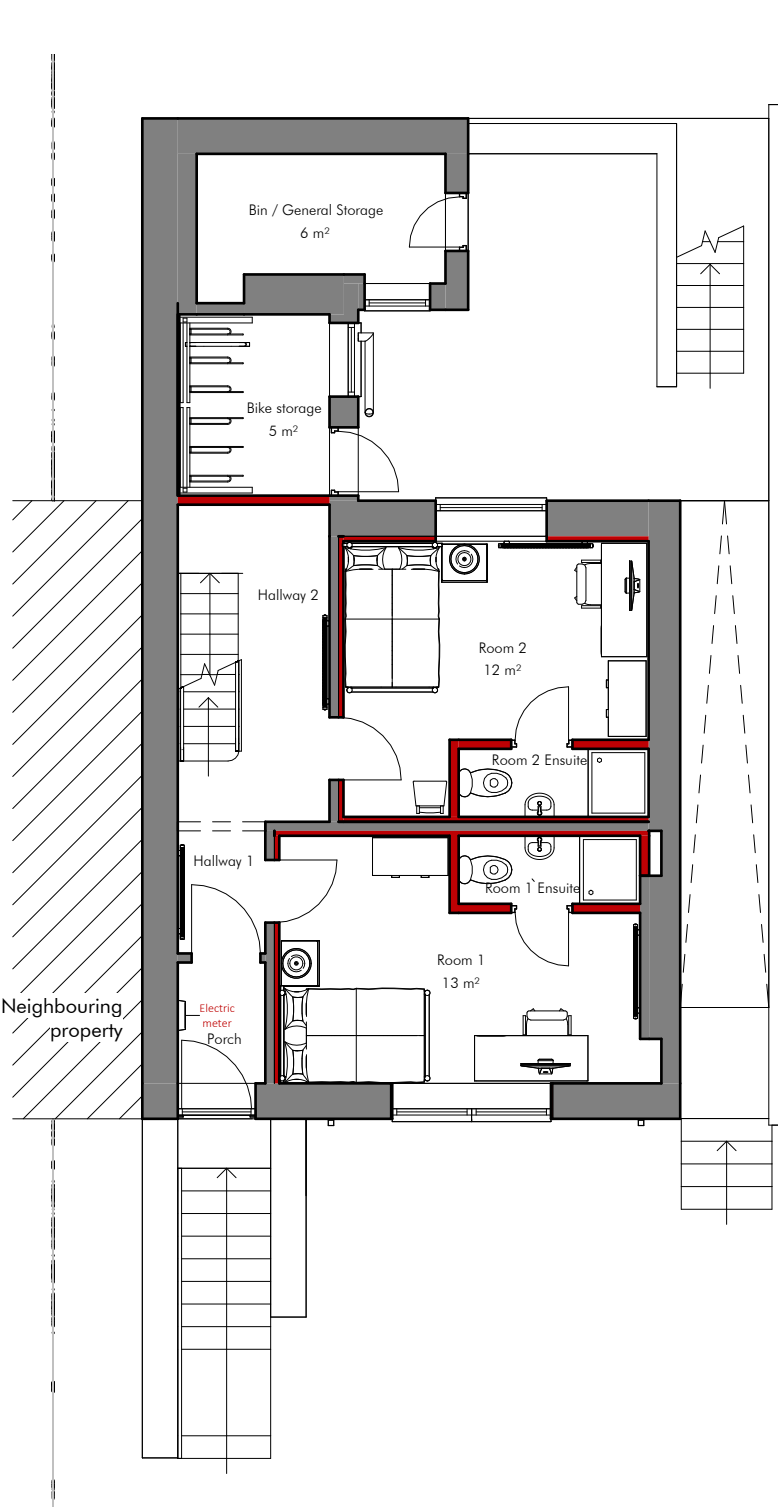

Upper Ground Floor

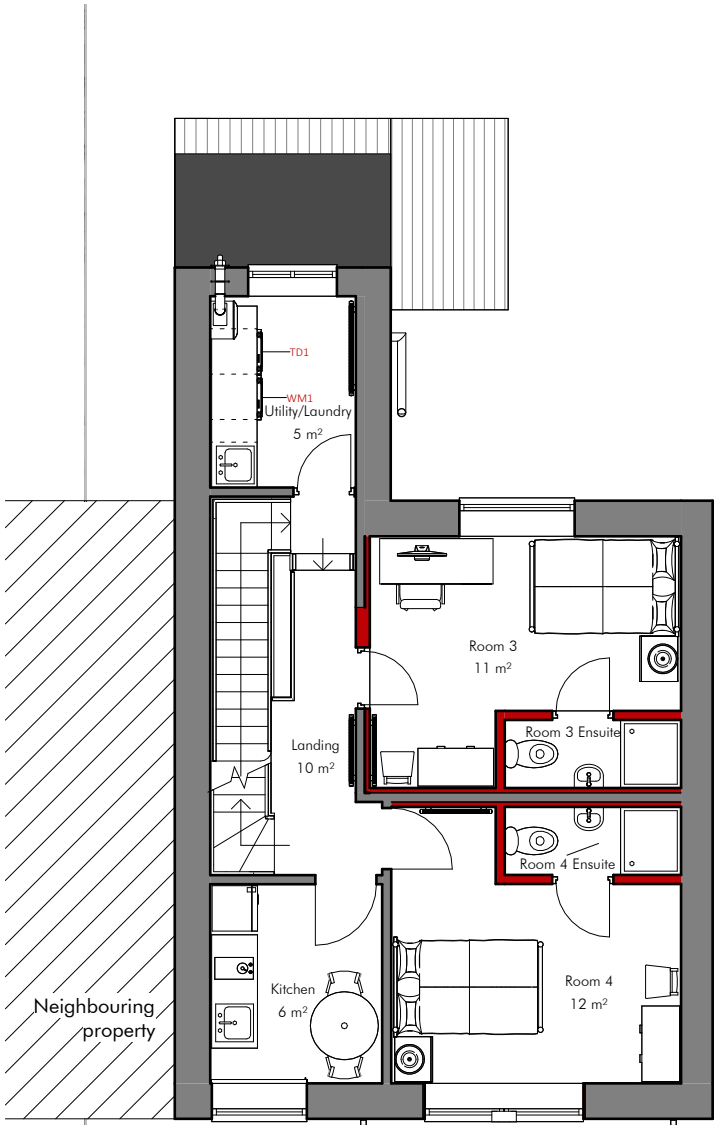

First Floor

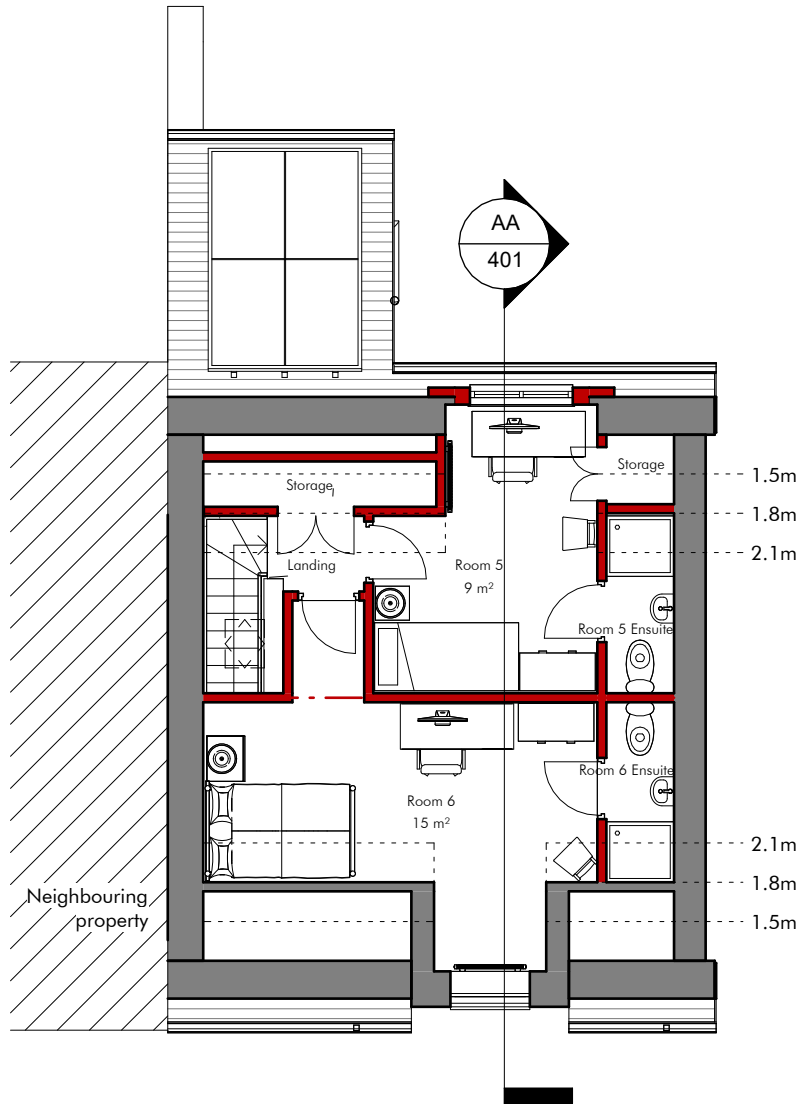

Loft Floor