




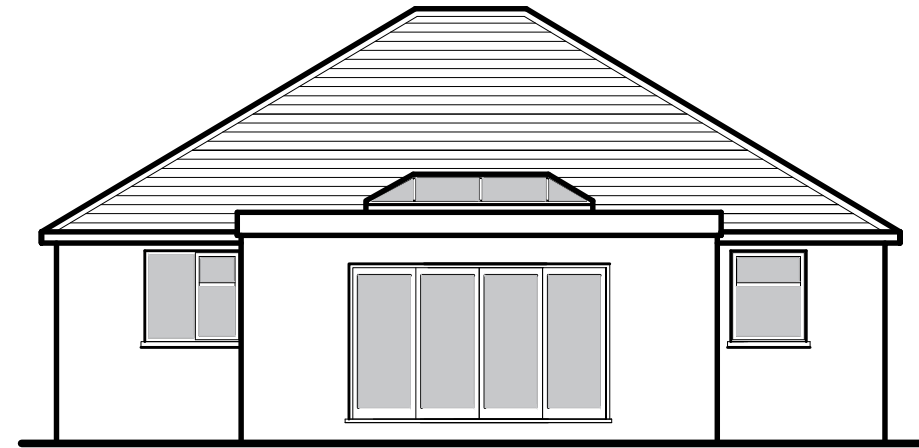


EXISTING REAR ELEVATION

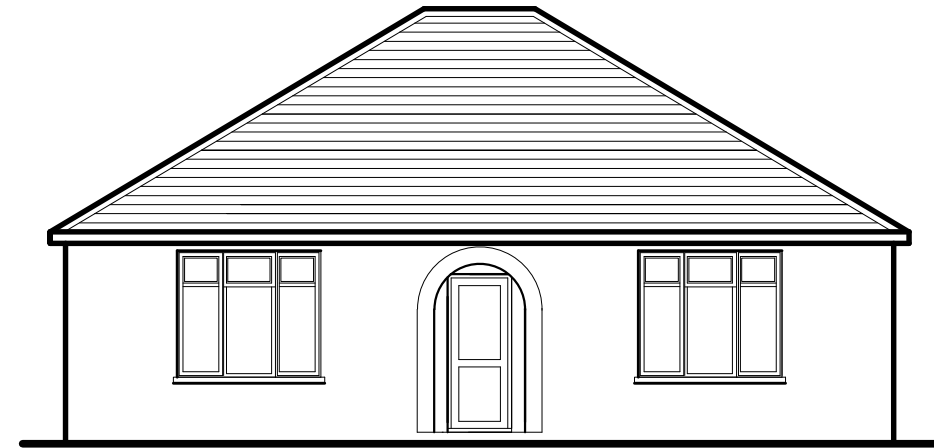


EXISTING FRONT ELEVATION

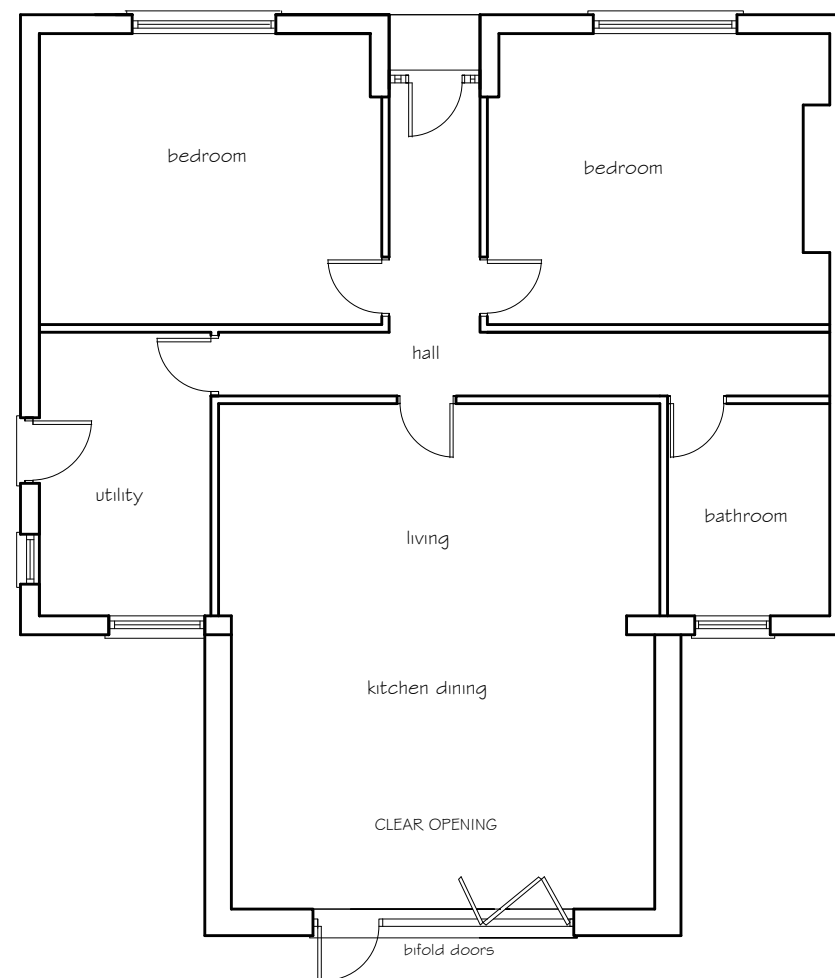

EXISTING FLOOR PLAN

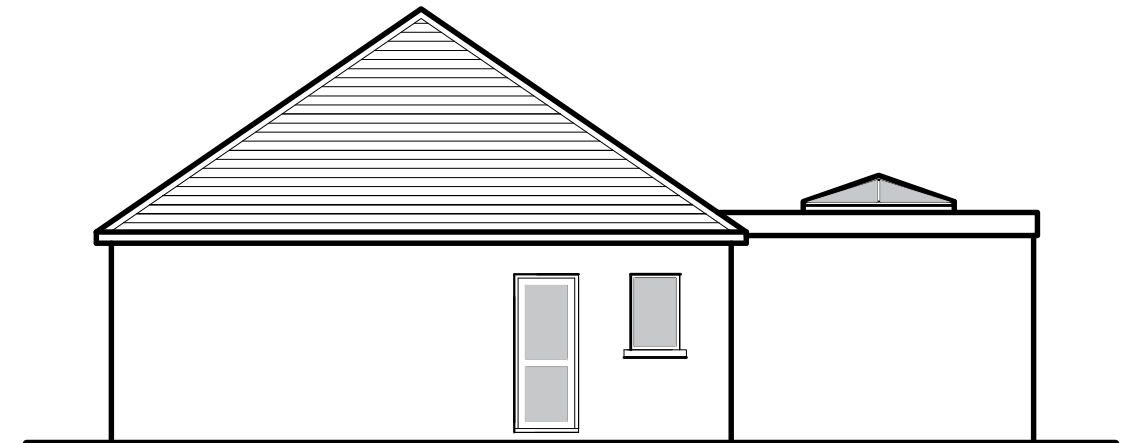

EXISTING RH SIDE ELEVATION

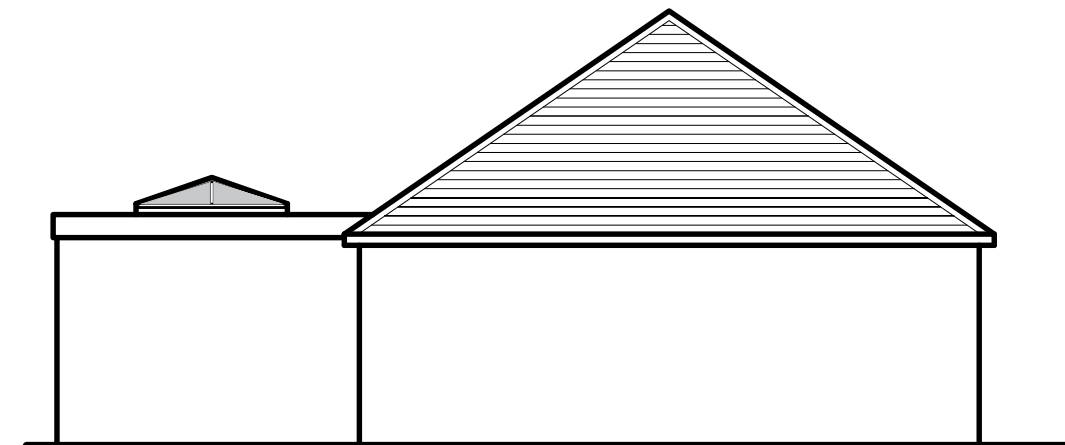

EXISTING LH SIDE ELEVATION

Existing Materials & Finishes

concrete tile roof covering

white PVCu fascia, soffit and barge boards.

white PVCu rainwater goods

Walls

Rendered finish cavity wall construction

Windows & doors

double glazed white PVCu units.

PETER JONES
TALBOT DESIGN SERVICES
mobile: 07817538014
email: jonespeter177@gmail.com

project title
Y FRON, Jersey Terrace
Cwmafan
Port Talbot

drawing title
existing plans

date March 2024 scale 1:100

drawing No
YF - 02