
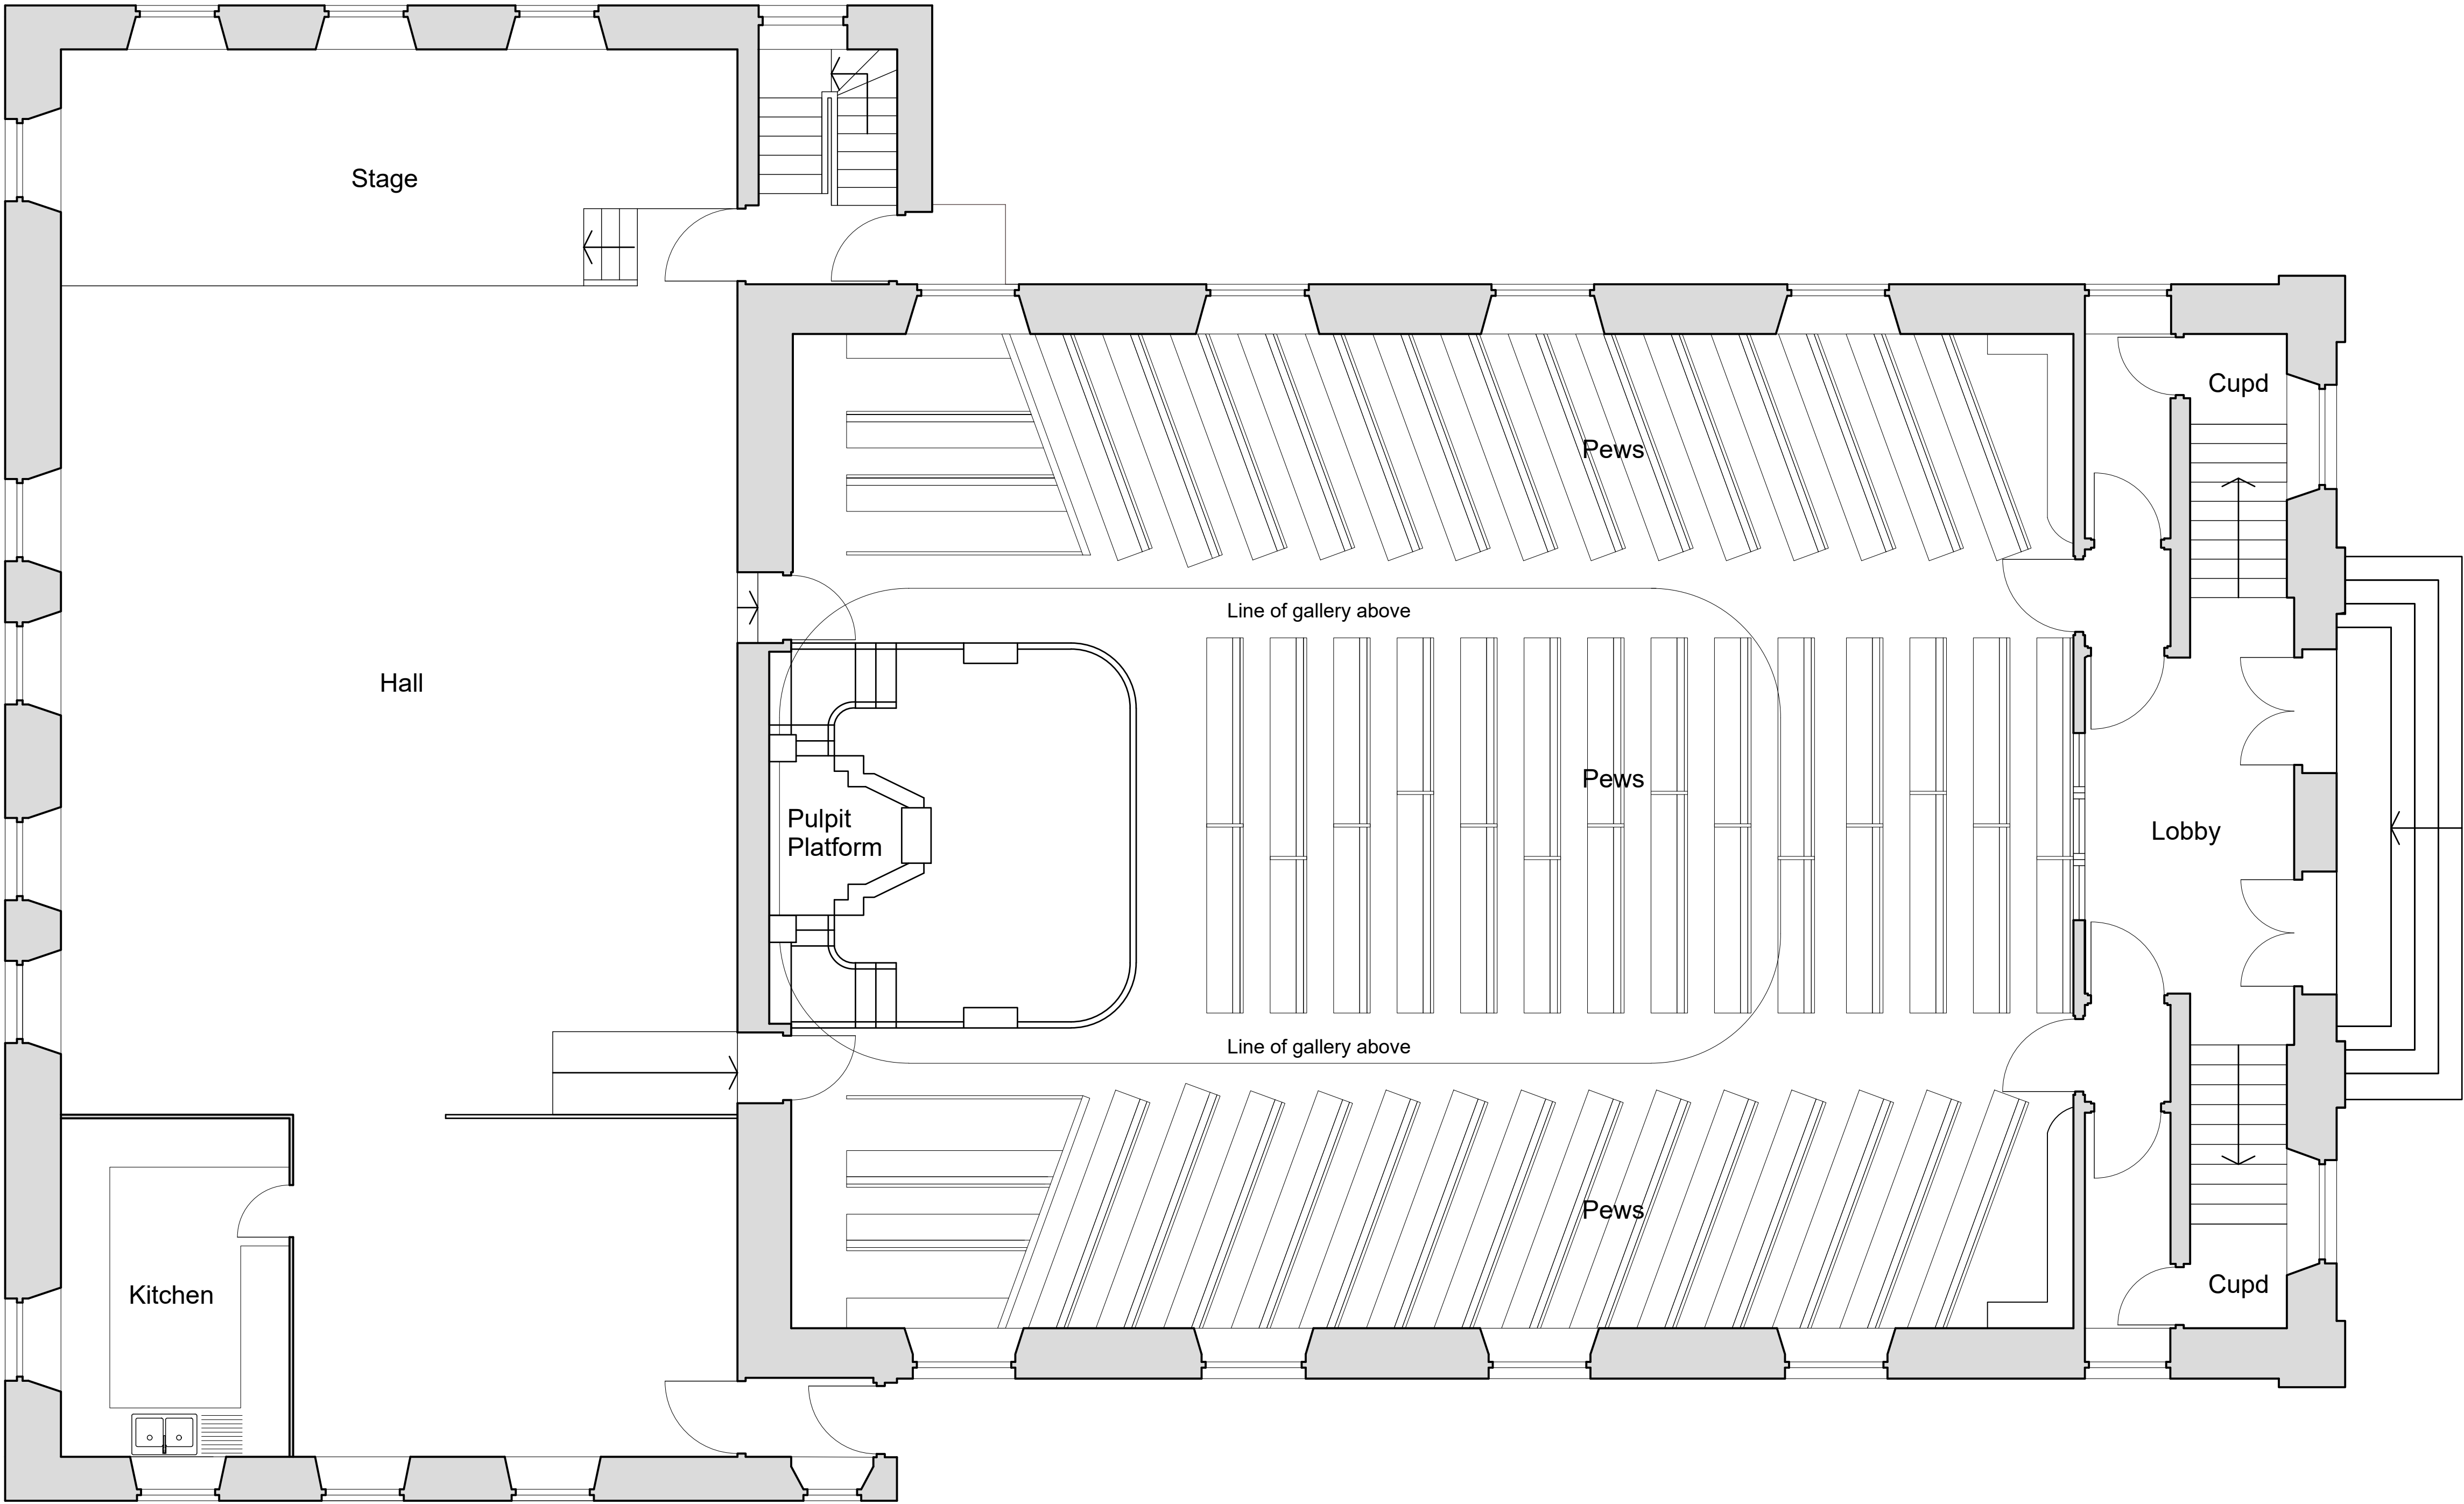


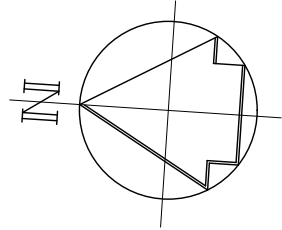

EXISTING GROUND FLOOR PLAN
SCALE 1:50 @ A1

Job No:	Drawing No:	Rev:	No. REVISION			No. REVISION		
			by	date		by	date	
23.77	A 01	/						
Scales: 1:50 @ A1								

NOTES 1 Do not scale from this drawing 2 All dimensions to be checked on site 3 'As built' drawings are prepared, in part, based upon information furnished by others. While this information is believed to be reliable, James & Nicholas LLP assume no responsibility for the accuracy of 'As built' drawings or for any errors or omissions that may have been incorporated into them as a result of incorrect information provided to us by others. Those relying on an 'As built' drawing are advised to obtain independent verification of its accuracy.	
STAGE	PLANNING

REFER ALSO TO THE FOLLOWING: Drawings:	
Bending Schedules:	

CLIENT	RHIAN JONES & DANIEL KILBRIDE
--------	-------------------------------

james&nicholas

Grove House, Grove Place, Port Talbot SA13 1XA • Tel 01639 885431 • Fax 01639 891687
admin@jamesandnicholas.com • www.jamesandnicholas.com
James & Nicholas Limited Liability Partnership. Registered in the UK No. OC303071

Job title

PLANNING AND LISTED BUILDING CONSENT, GORFFWYSFA CHAPEL, SKEWEN

Drawing title

EXISTING GROUND FLOOR PLAN

drawn	MM	10.10.23
checked	JH	10.10.23
approved	JH	10.10.23

Job No:	Drawing No:	Rev:
23.77	A 01	/
Scales: 1:50 @ A1		

COPYRIGHT