


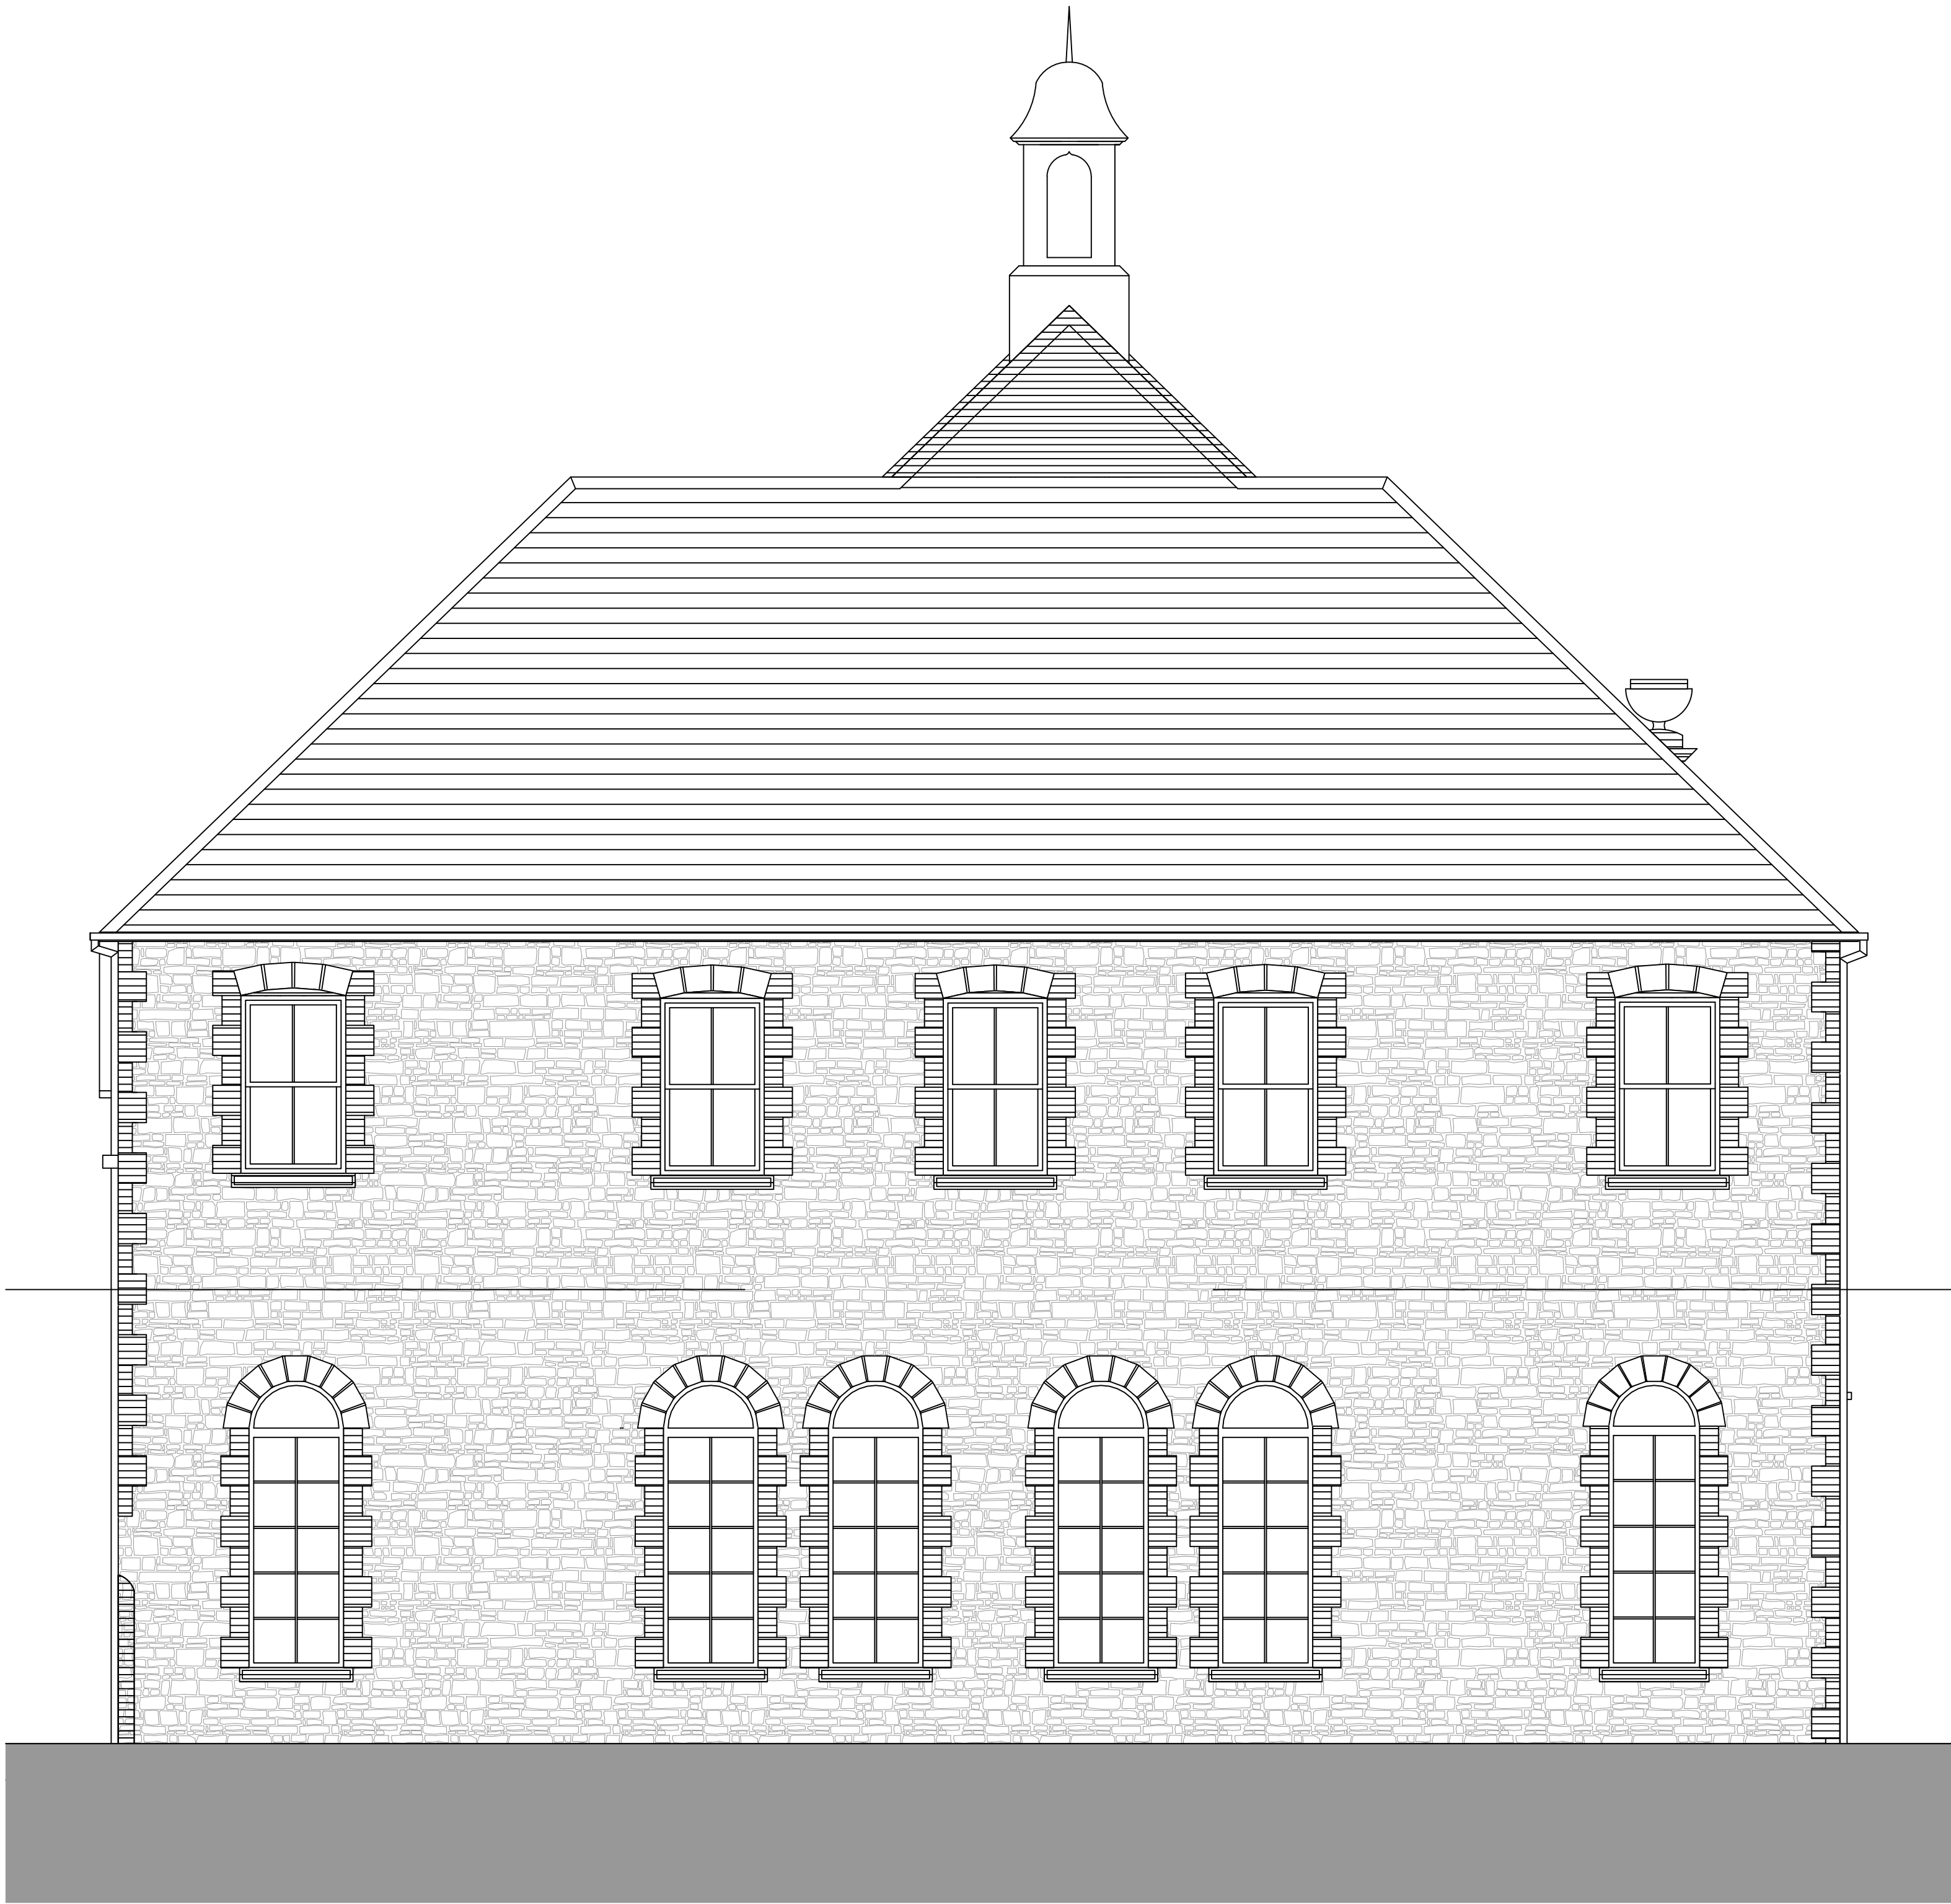

EXISTING NORTH ELEVATION
SCALE 1:50 @ A1

Job No:	Drawing No:	Rev:	No. REVISION			No. REVISION		
			by	date		by	date	
23.77	A 04	/						
scales: 1:50 @ A1								

NOTES 1 Do not scale from this drawing 2 All dimensions to be checked on site 3 'As built' drawings are prepared, in part, based upon information furnished by others. While this information is believed to be reliable, James & Nicholas LLP assume no responsibility for the accuracy of 'As built' drawings or for any errors or omissions that may have been incorporated into them as a result of incorrect information provided to us by others. Those relying on an 'As built' drawing are advised to obtain independent verification of its accuracy.	
STAGE	PLANNING

REFER ALSO TO THE FOLLOWING: Drawings:
Bending Schedules:

CLIENT
RHIAN JONES & DANIEL KILBRIDE

james&nicholas Grove House, Grove Place, Port Talbot SA13 1XA • Tel 01639 885431 • Fax 01639 891687 admin@jamesandnicholas.com • www.jamesandnicholas.com James & Nicholas Limited Liability Partnership. Registered in the UK No. OC303071	
Job title	PLANNING AND LISTED BUILDING CONSENT, GORFFWYSFA CHAPEL, SKEWEN
Drawing title	EXISTING NORTH ELEVATION

COPYRIGHT ©	
Job No:	23.77
Drawing No:	A 04
Rev:	/
scales: 1:50 @ A1	