


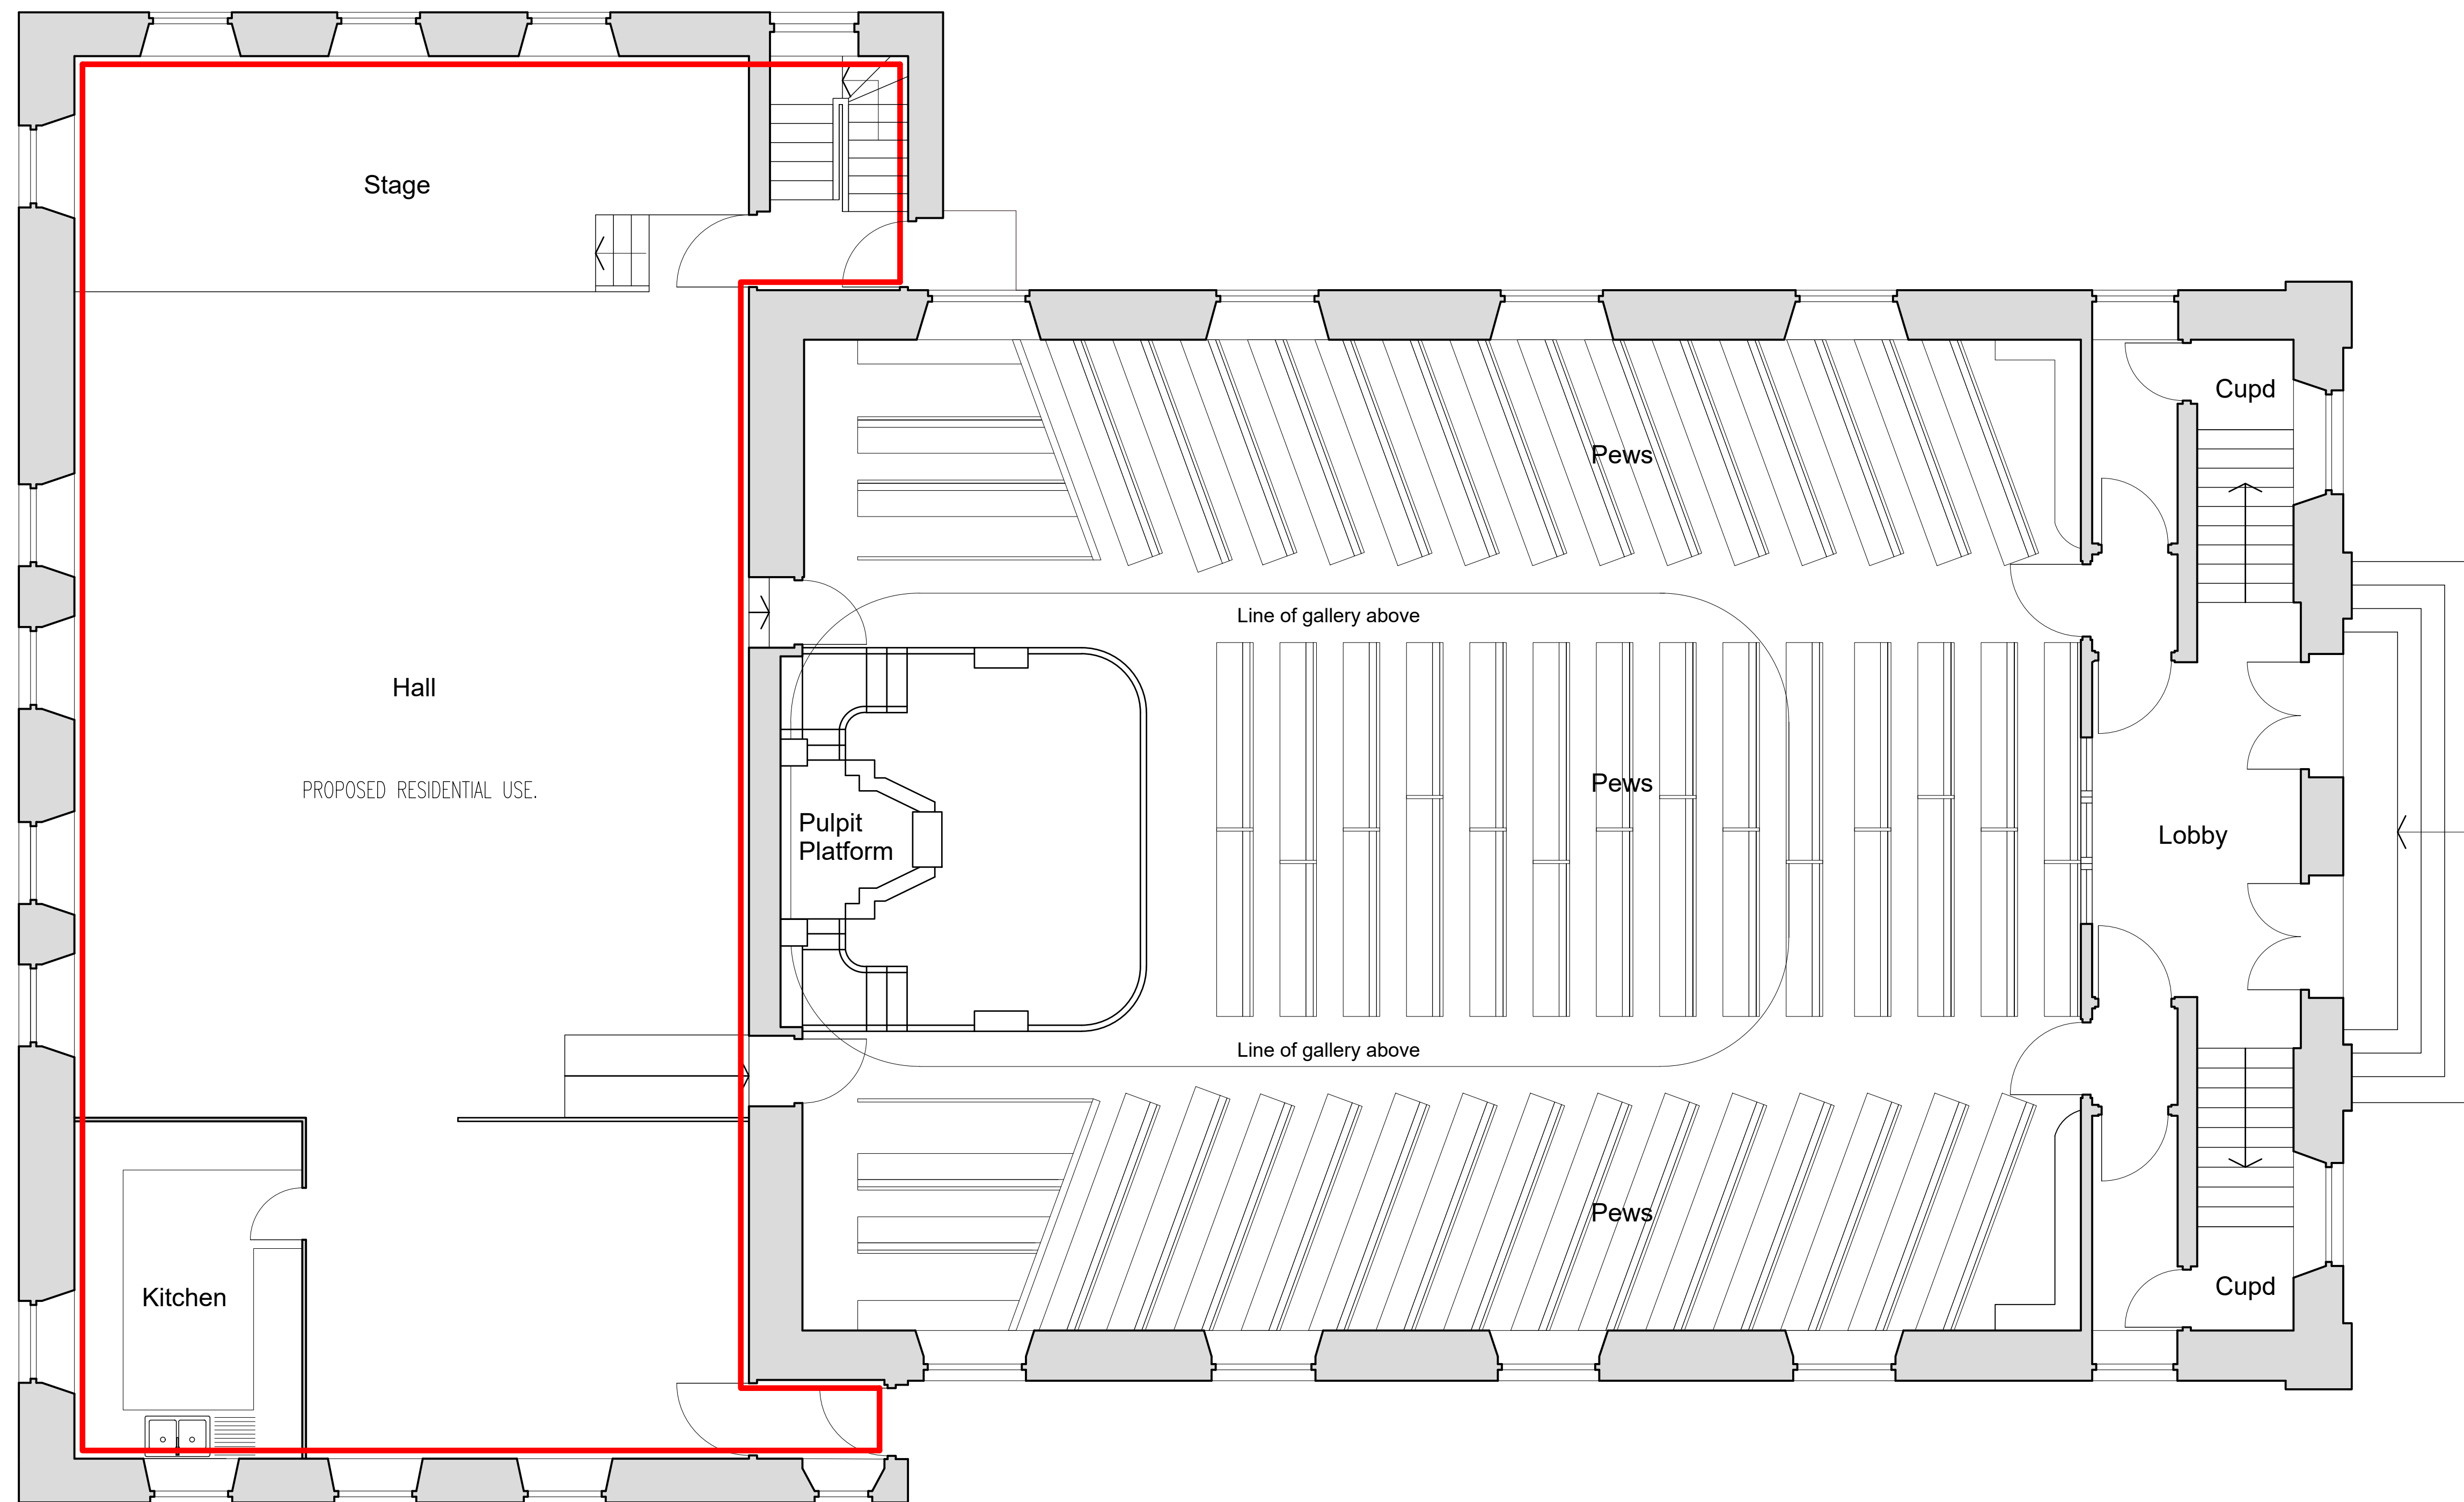

Job No:	23.77	Drawing No:	A 07	Rev:	A								
Scales: 1:50 @ A1													
<table border="1"> <thead> <tr> <th>No.</th> <th>REVISION</th> <th>by</th> <th>date</th> </tr> </thead> <tbody> <tr> <td>A</td> <td>PENS FROM CENTRE OF CHAPEL ADDED BACK TO PLAN DRAWING. RED LINE SHOWING PROPOSED RESIDENTIAL USE MADE THICKER.</td> <td>MM</td> <td>26/06/24</td> </tr> </tbody> </table>						No.	REVISION	by	date	A	PENS FROM CENTRE OF CHAPEL ADDED BACK TO PLAN DRAWING. RED LINE SHOWING PROPOSED RESIDENTIAL USE MADE THICKER.	MM	26/06/24
No.	REVISION	by	date										
A	PENS FROM CENTRE OF CHAPEL ADDED BACK TO PLAN DRAWING. RED LINE SHOWING PROPOSED RESIDENTIAL USE MADE THICKER.	MM	26/06/24										

NOTES

- 1 Do not scale from this drawing
- 2 All dimensions to be checked on site
- 3 'As built' drawings are prepared, in part, based upon information furnished by others. While this information is believed to be reliable, James & Nicholas LLP assume no responsibility for the accuracy of 'As built' drawings or for any errors or omissions that may have been incorporated into them as a result of incorrect information provided to us by others. Those relying on an 'As built' drawing are advised to obtain independent verification of its accuracy.

STAGE

PLANNING

REFER ALSO TO THE FOLLOWING:

Drawings:

Bending Schedules:

CLIENT

RHIAN JONES & DANIEL KILBRIDE

James & Nicholas		COPYRIGHT 									
Grove House, Grove Place, Port Talbot SA13 1XA • Tel 01639 885431 • Fax 01639 891687 admin@jamesandnicholas.com • www.jamesandnicholas.com James & Nicholas Limited Liability Partnership. Registered in the UK No. OC303071											
Job title PLANNING AND LISTED BUILDING CONSENT, CORFEWYSSA CHAPEL, SKEWEN	<table border="1" style="width: 100%; border-collapse: collapse;"> <tr> <td style="width: 30%; text-align: right;">by</td> <td style="width: 30%; text-align: center;">MM</td> <td style="width: 40%; text-align: right;">date</td> </tr> <tr> <td style="text-align: right;">checked</td> <td style="text-align: center;">JH</td> <td style="text-align: right;">12.10.23</td> </tr> <tr> <td style="text-align: right;">approved</td> <td style="text-align: center;">JH</td> <td style="text-align: right;">12.10.23</td> </tr> </table>		by	MM	date	checked	JH	12.10.23	approved	JH	12.10.23
by	MM	date									
checked	JH	12.10.23									
approved	JH	12.10.23									
Drawing title PROPOSED GROUND FLOOR PLAN	<table border="1" style="width: 100%; border-collapse: collapse;"> <tr> <td style="width: 30%;">Job No:</td> <td style="width: 30%;">Drawing No:</td> <td style="width: 40%;">Rev:</td> </tr> <tr> <td style="text-align: center; font-size: 1.2em;">23.77</td> <td style="text-align: center; font-size: 1.2em;">A 07</td> <td style="text-align: center; font-size: 1.2em;">A</td> </tr> <tr> <td colspan="3" style="padding-top: 5px;"> scales: 1:50 @ A1 </td> </tr> </table>		Job No:	Drawing No:	Rev:	23.77	A 07	A	scales: 1:50 @ A1		
Job No:	Drawing No:	Rev:									
23.77	A 07	A									
scales: 1:50 @ A1											