


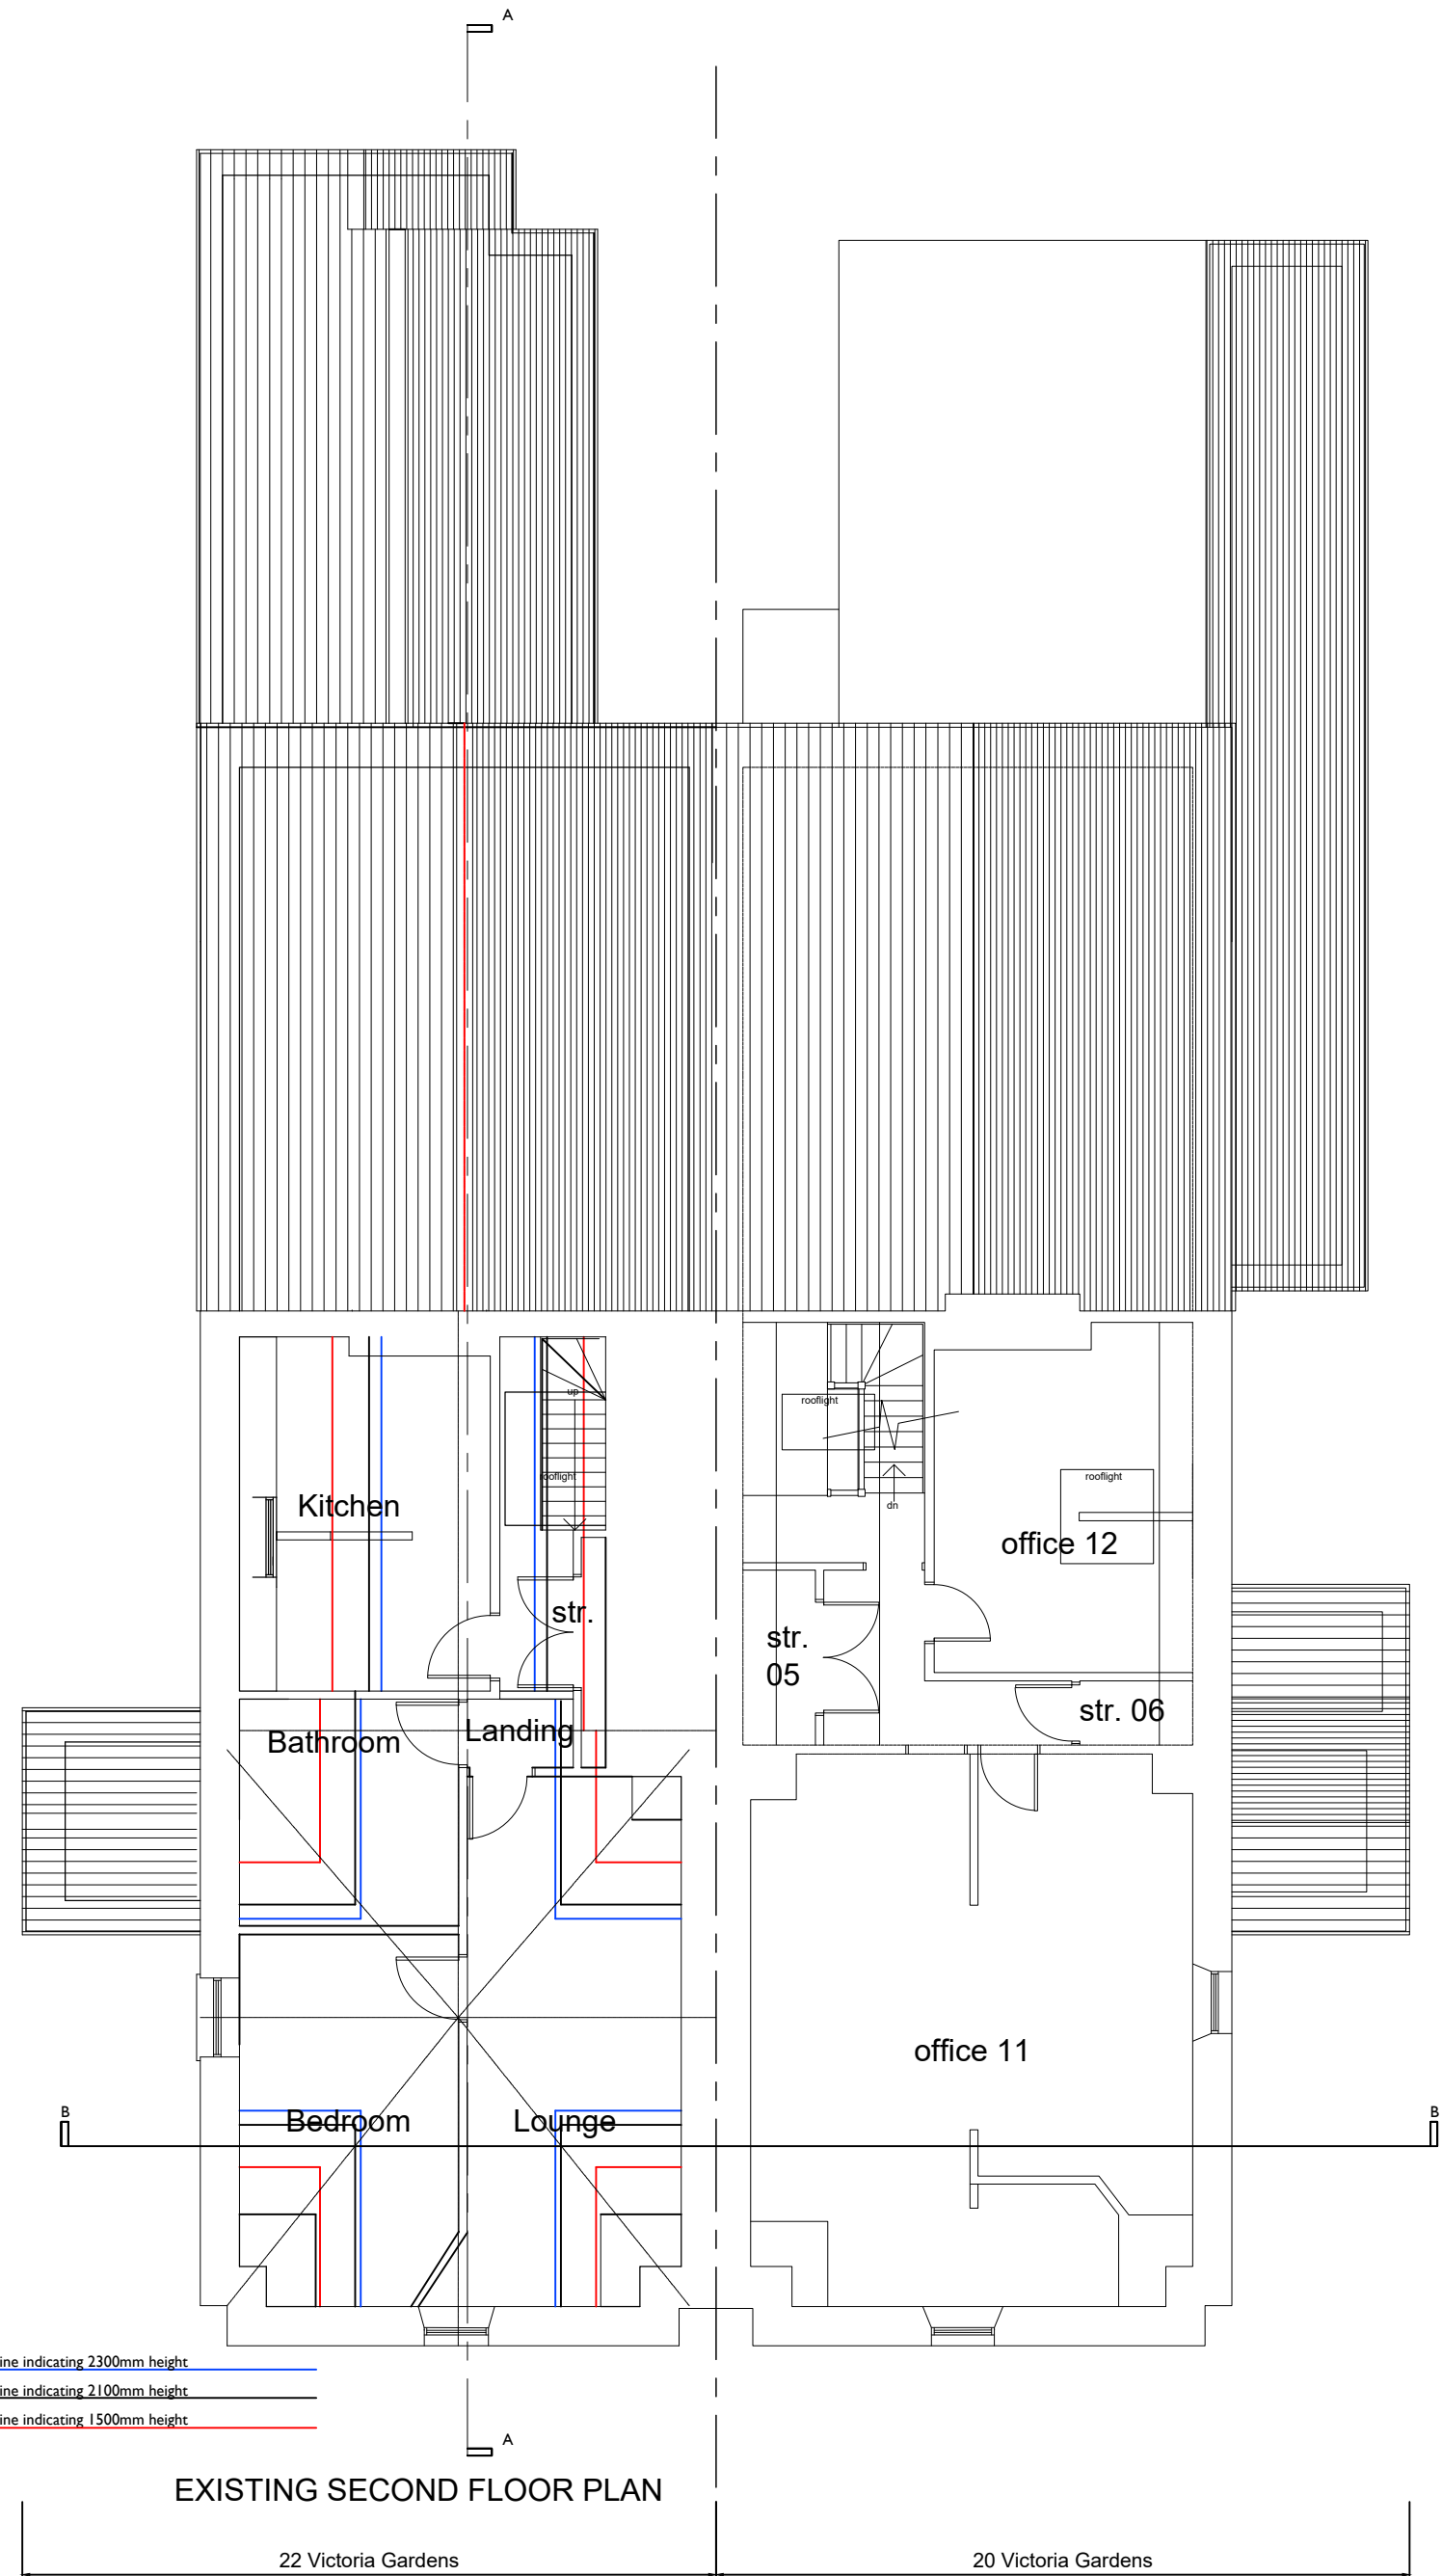


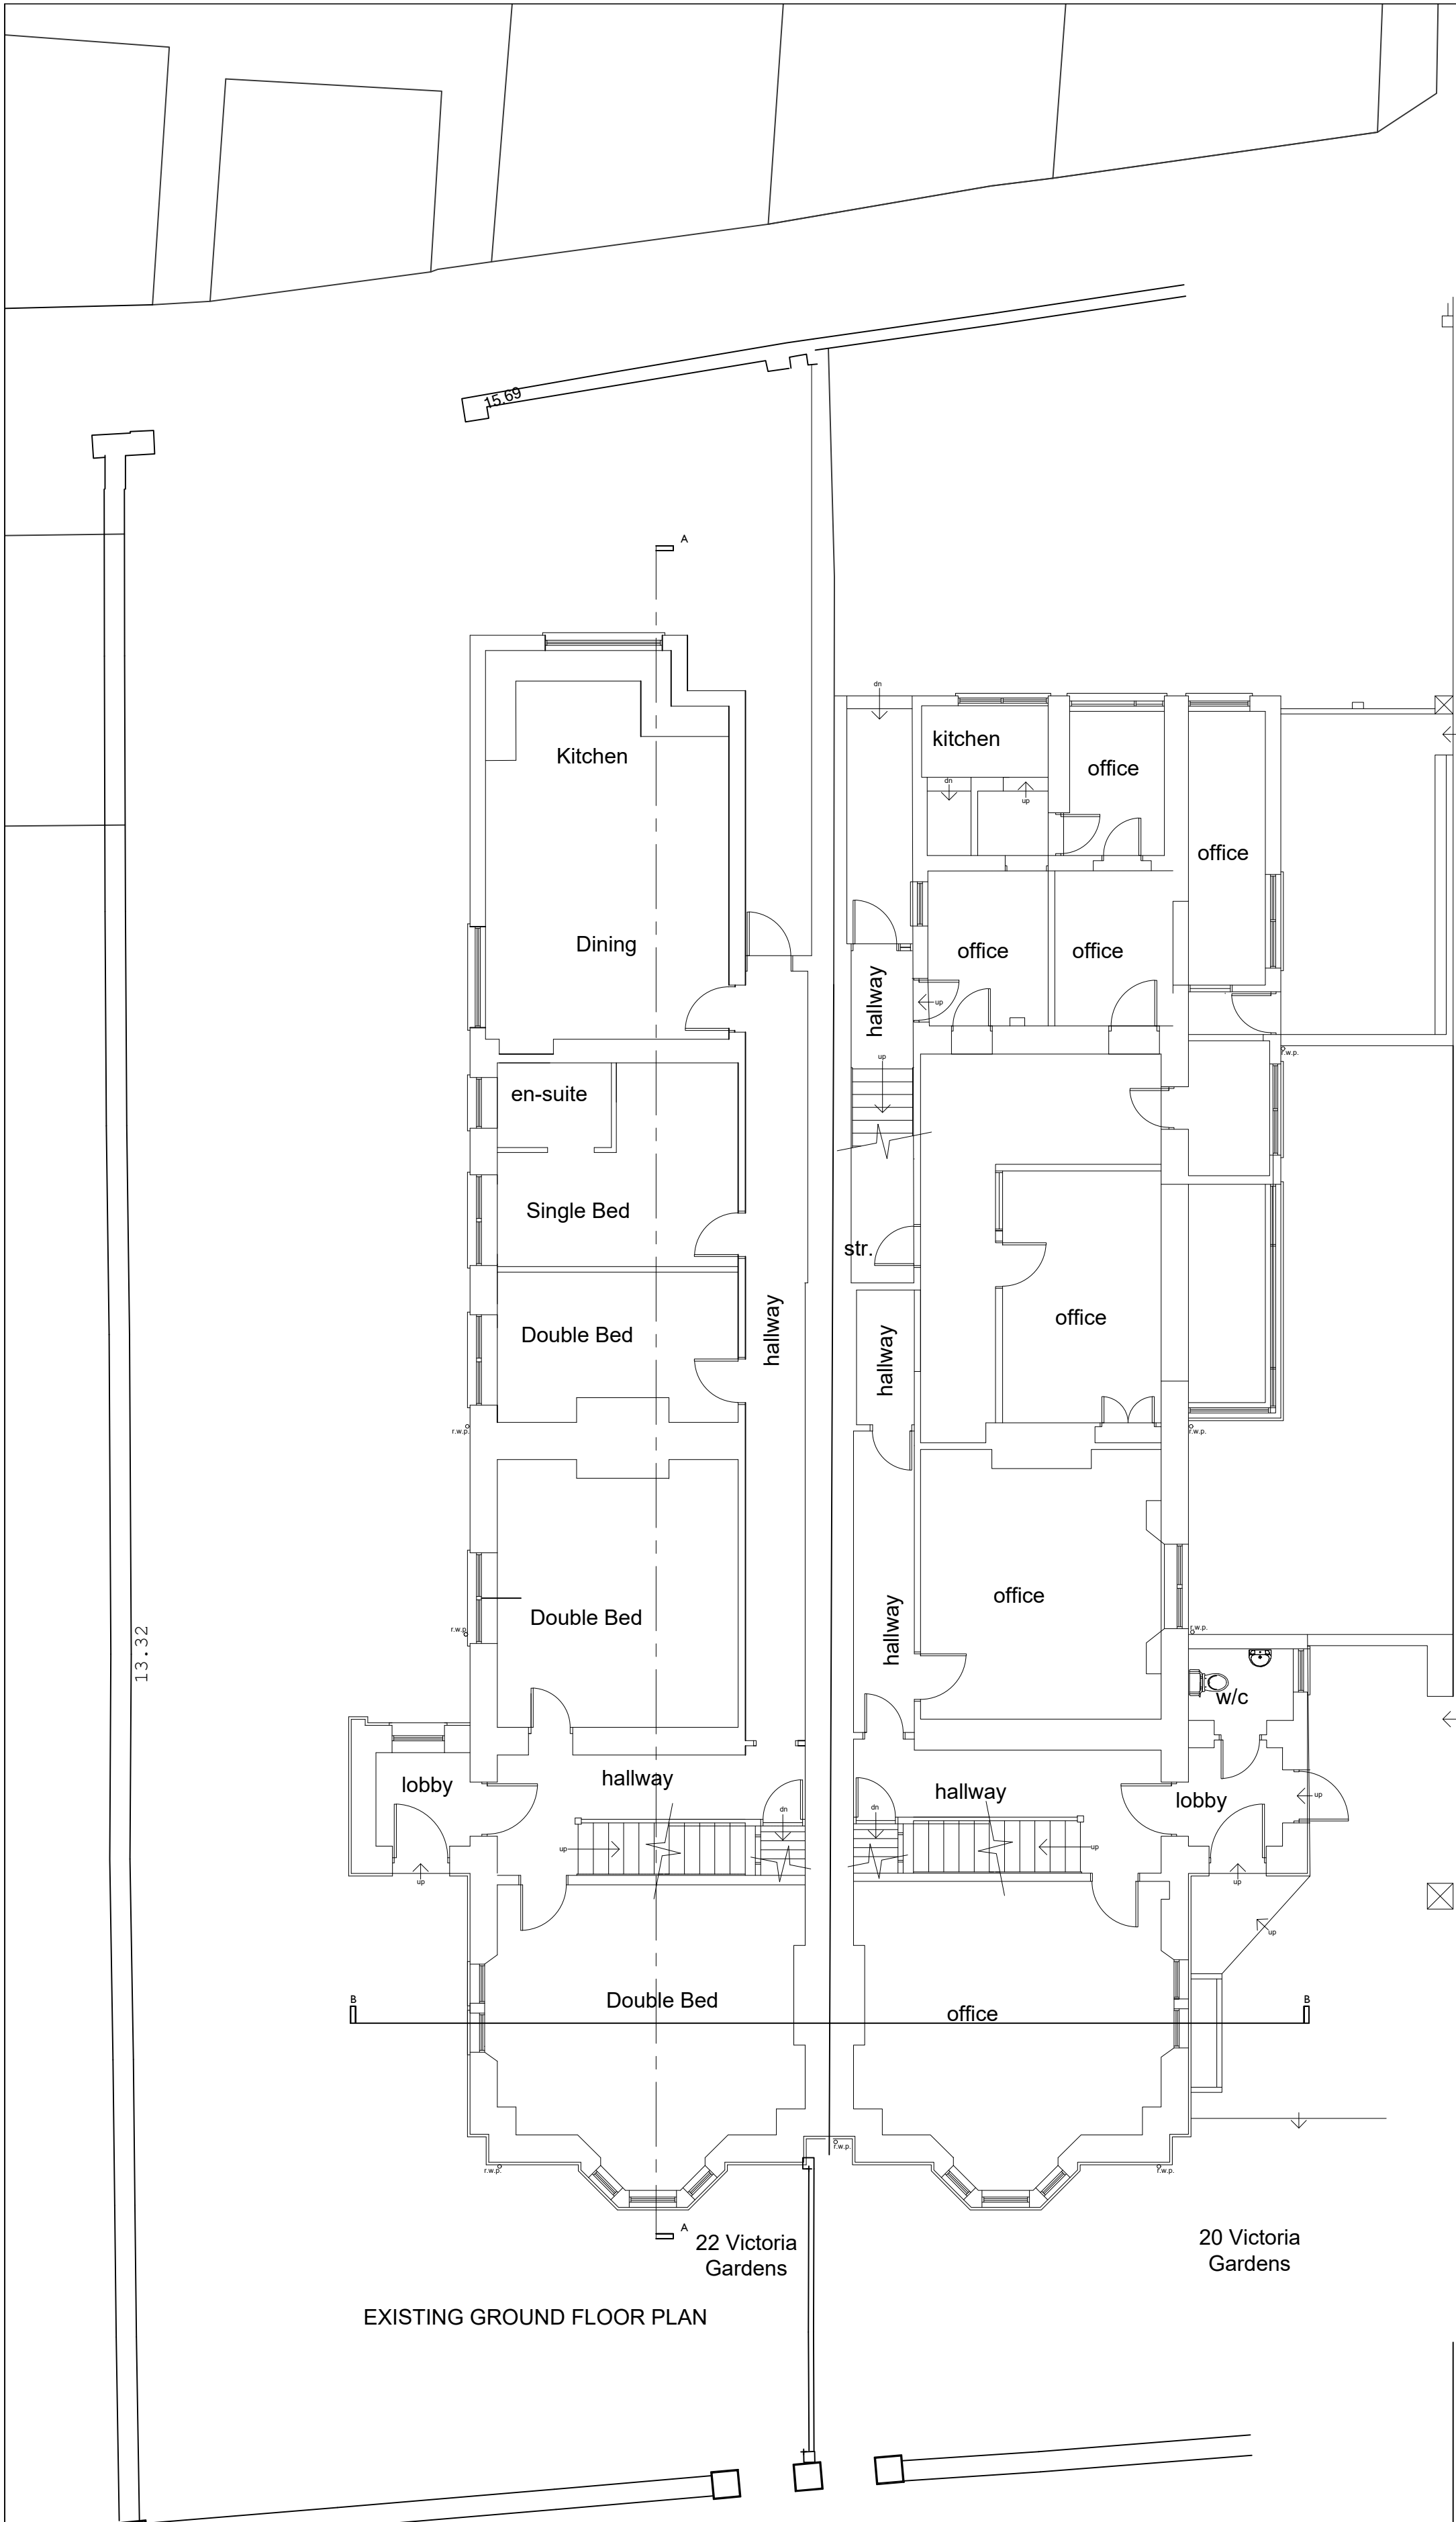

DRAWINGS ISSUED SUBJECT TO FUTURE MEASURED SURVEY

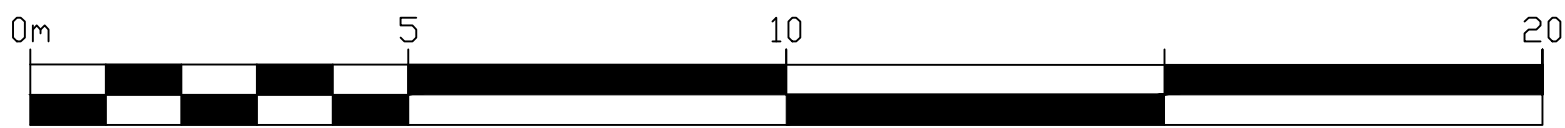

SCALE: 1:100

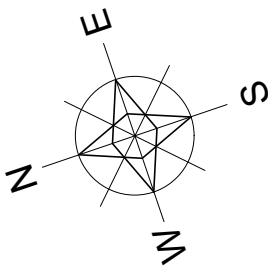

This Drawing is Copyright. ©

Note: All dimensions to be checked on site and not to be scaled from drawing.

AMENDMENTS:
Revision Date

BUCKMASTERBATCUP
Architects Ltd.

CLIENT:
CAREDIG Housing Association

PROJECT TITLE:
**22 Victoria Gardens, Neath,
SA11 3AA**

DRAWING TITLE:
Existing Site Plan & Floor Plans

SCALE: 1:100 @ A1 DATE: Feb. 2024

SWANSEA 70 Water Road Swansea, SA1 4QA T - 01792 466060 F - 01792 644646 www.bbarch.co.uk info@bbarch.co.uk	LONDON One Kingdom Street Paddington Central London, W2 6BD BBA 940.P.02
--	--