




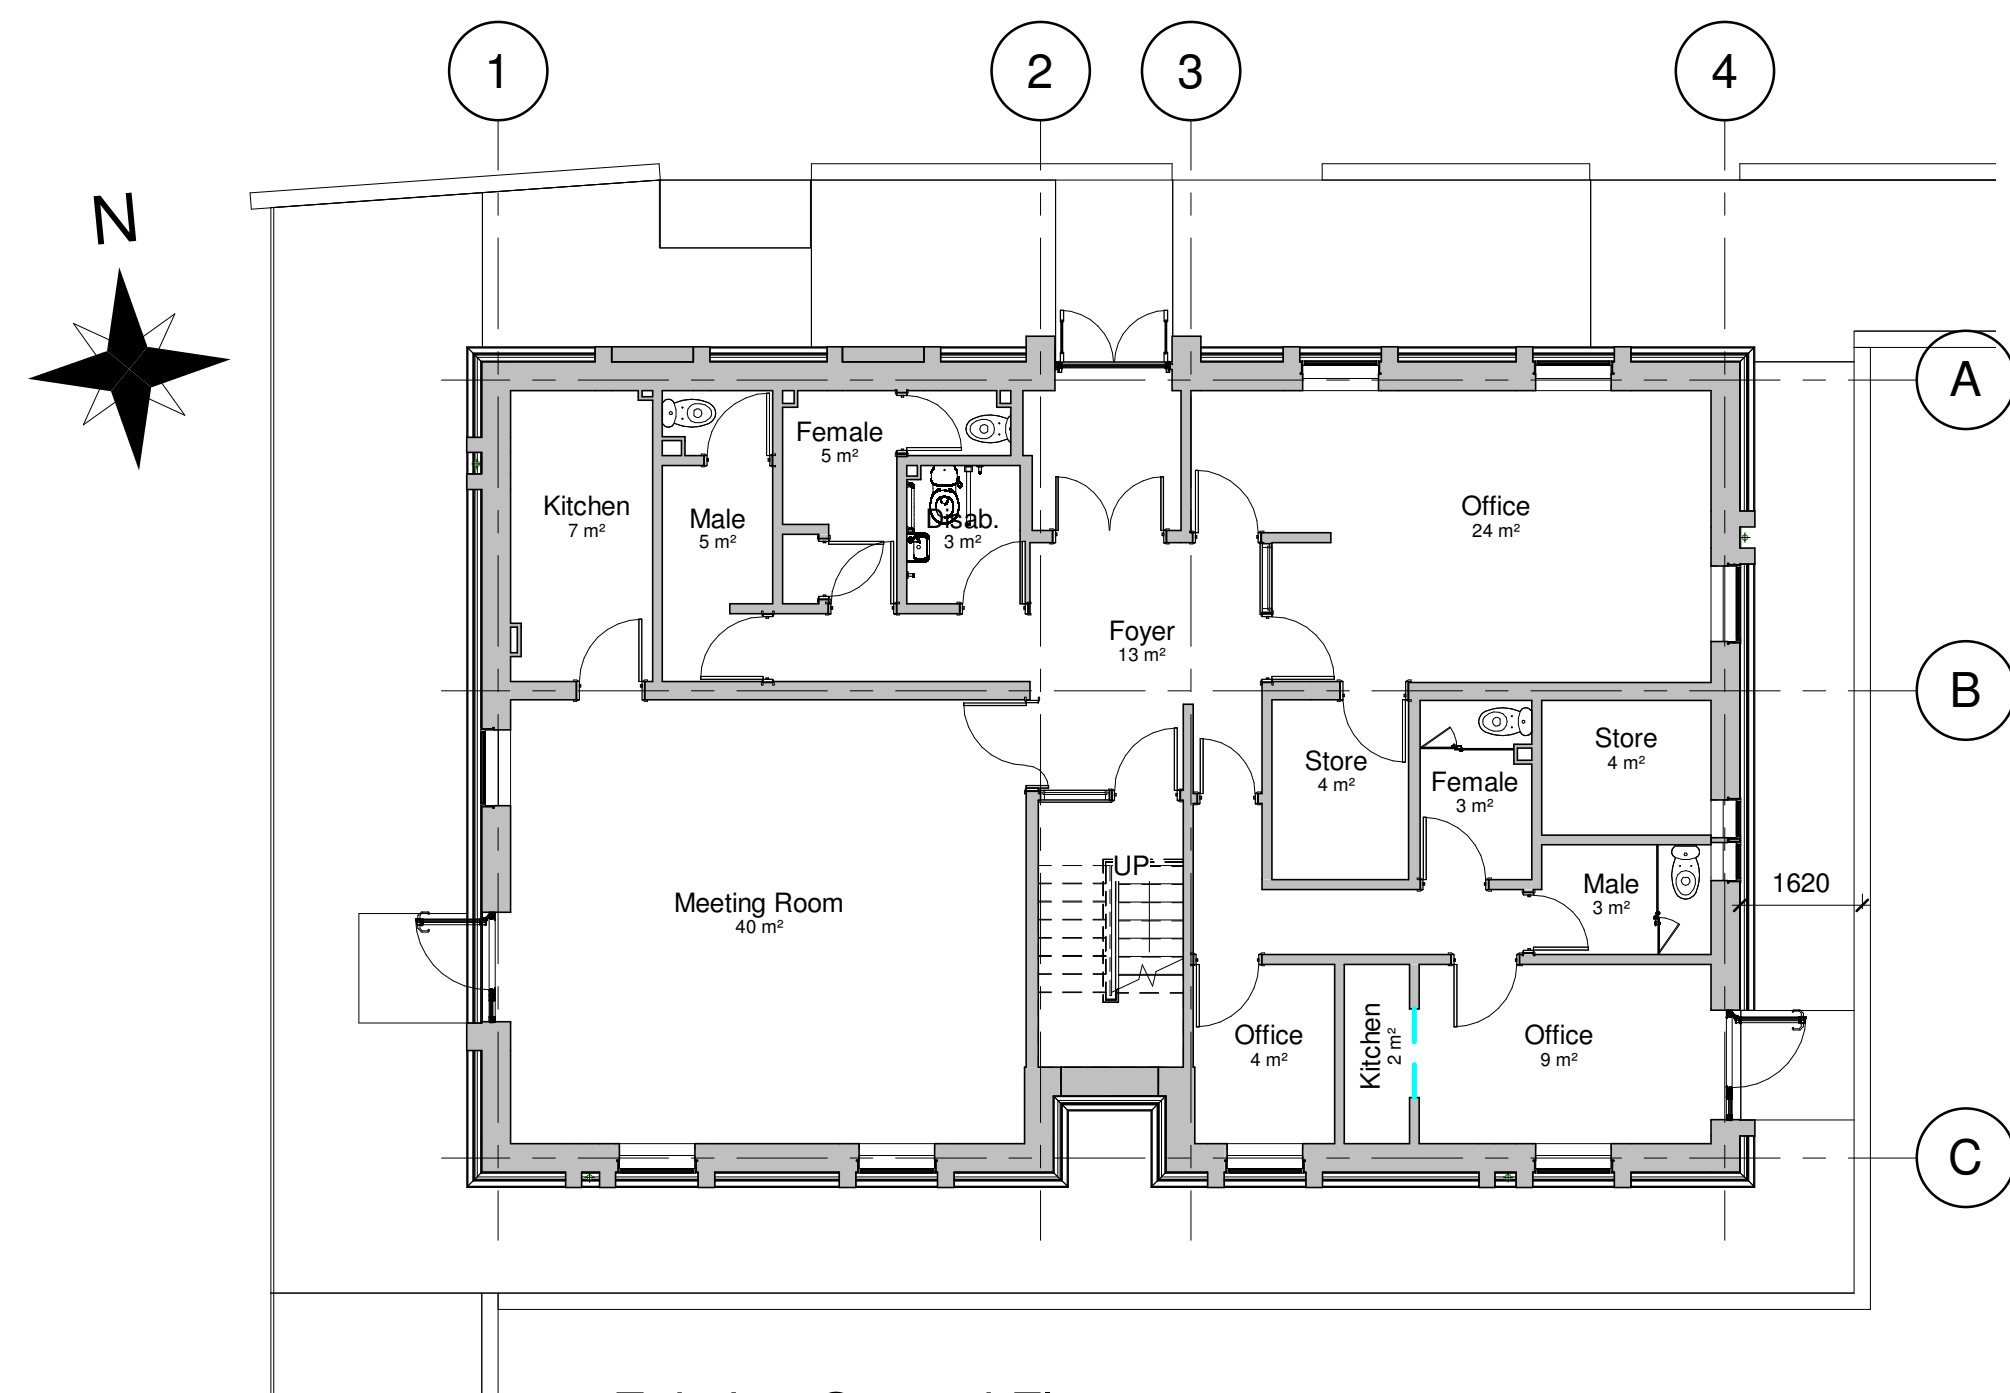


Existing Ground Floor

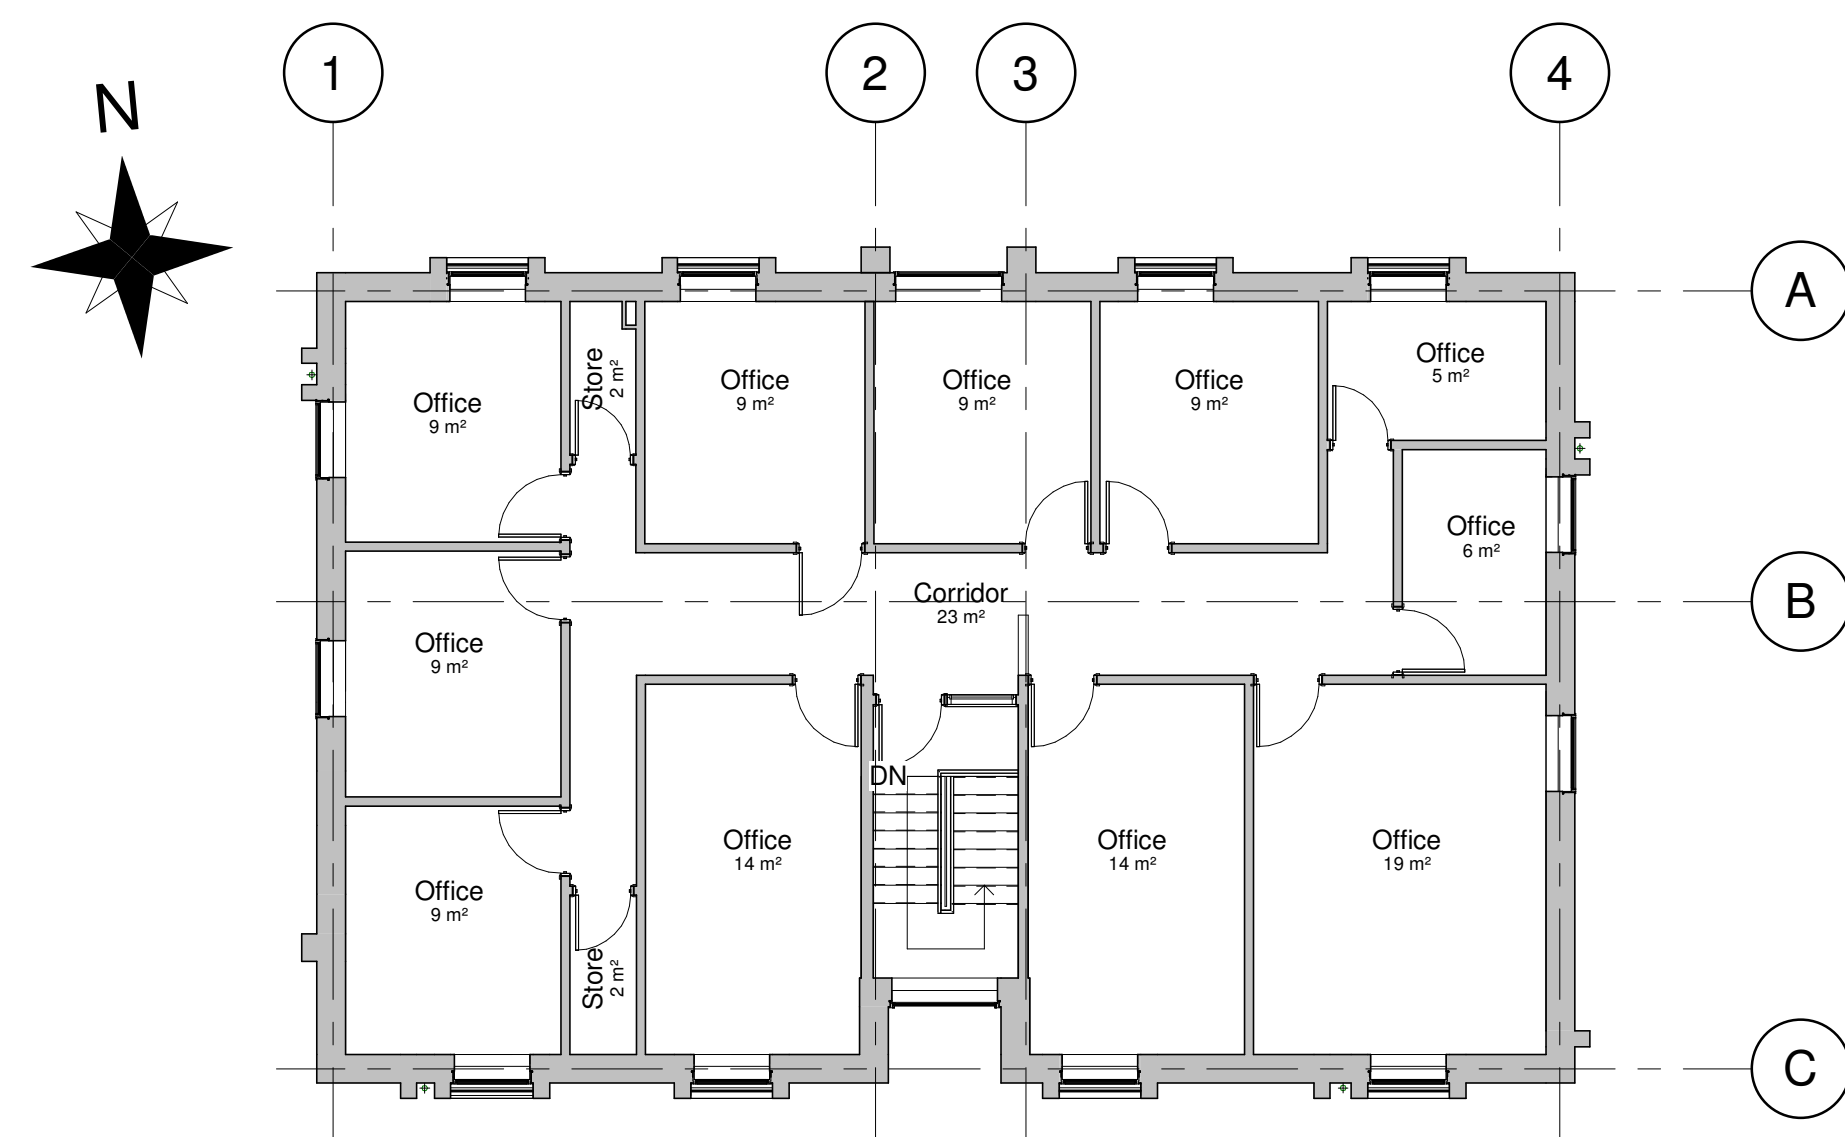


Existing First Floor

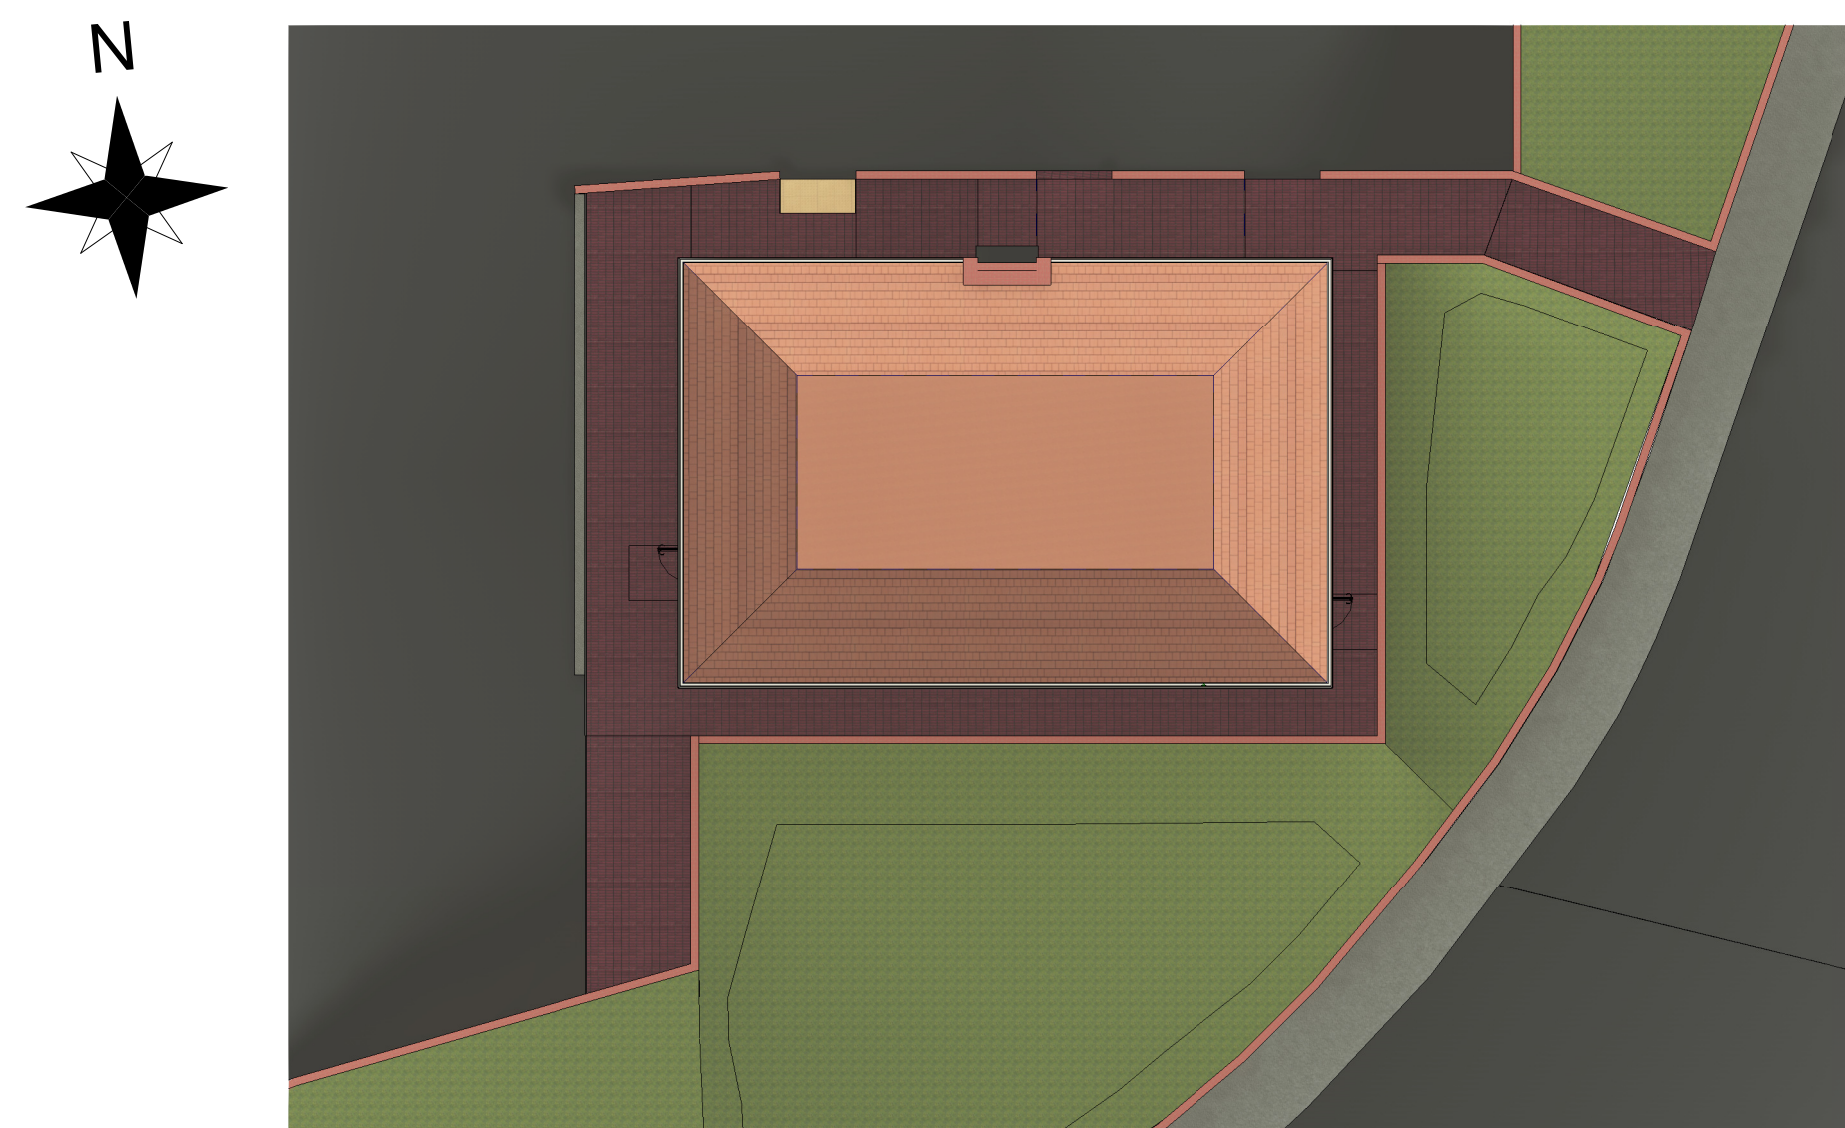

Existing Site Plan

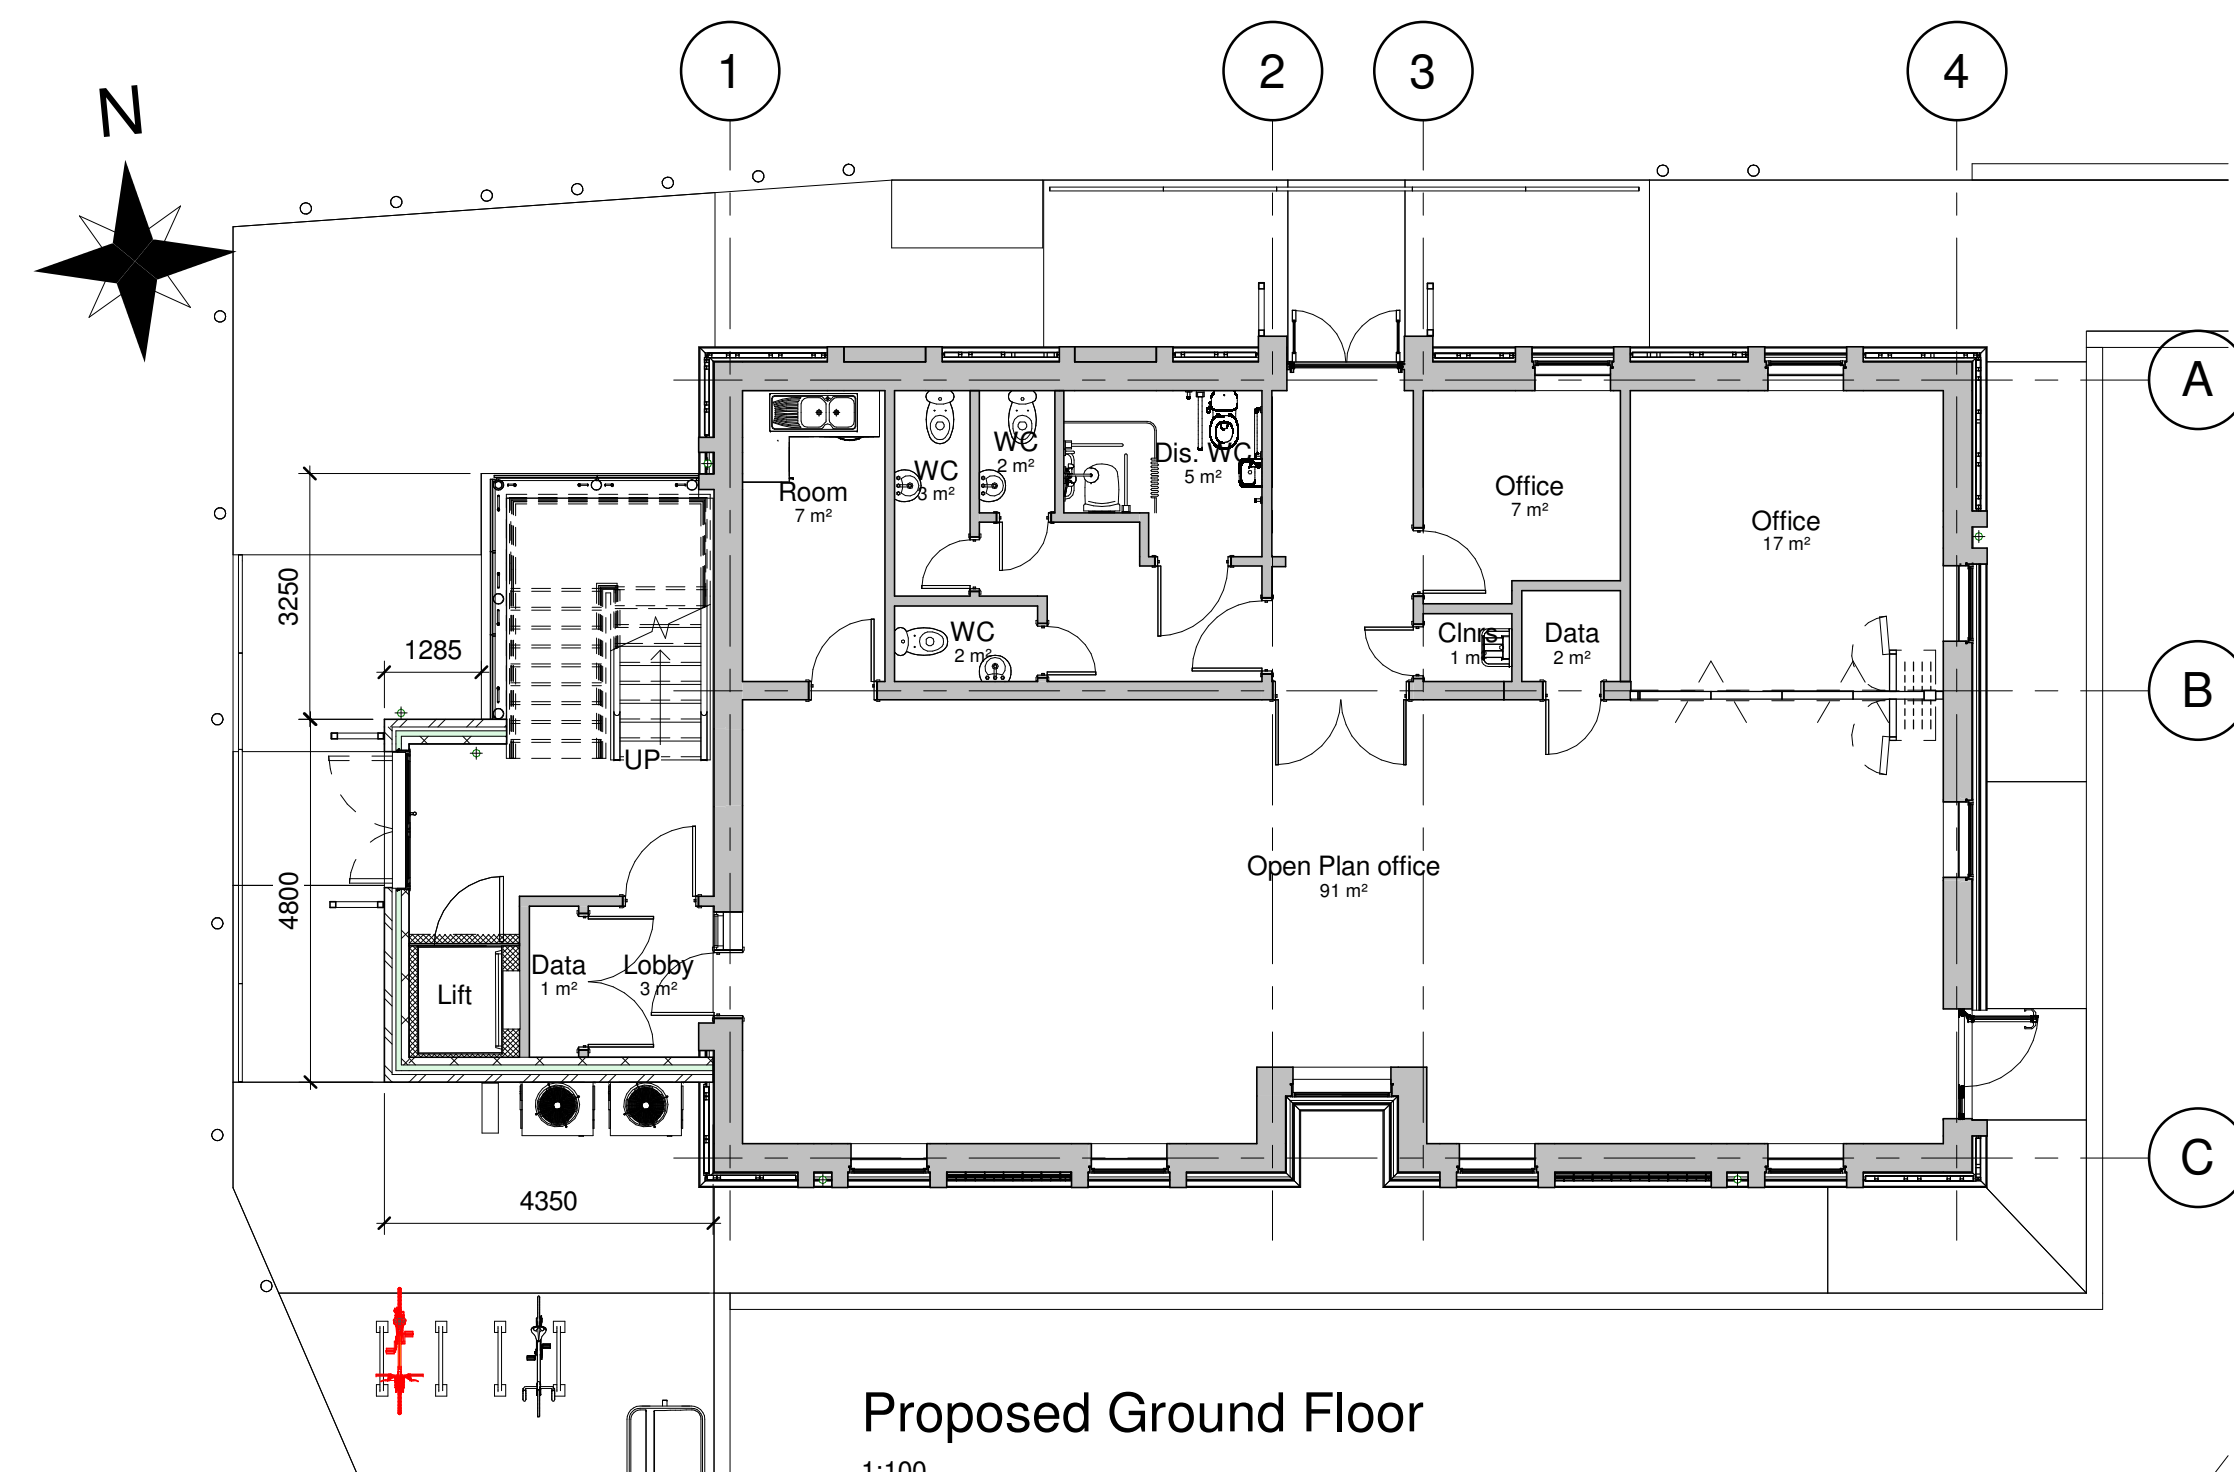

Proposed Ground Floor
1:100

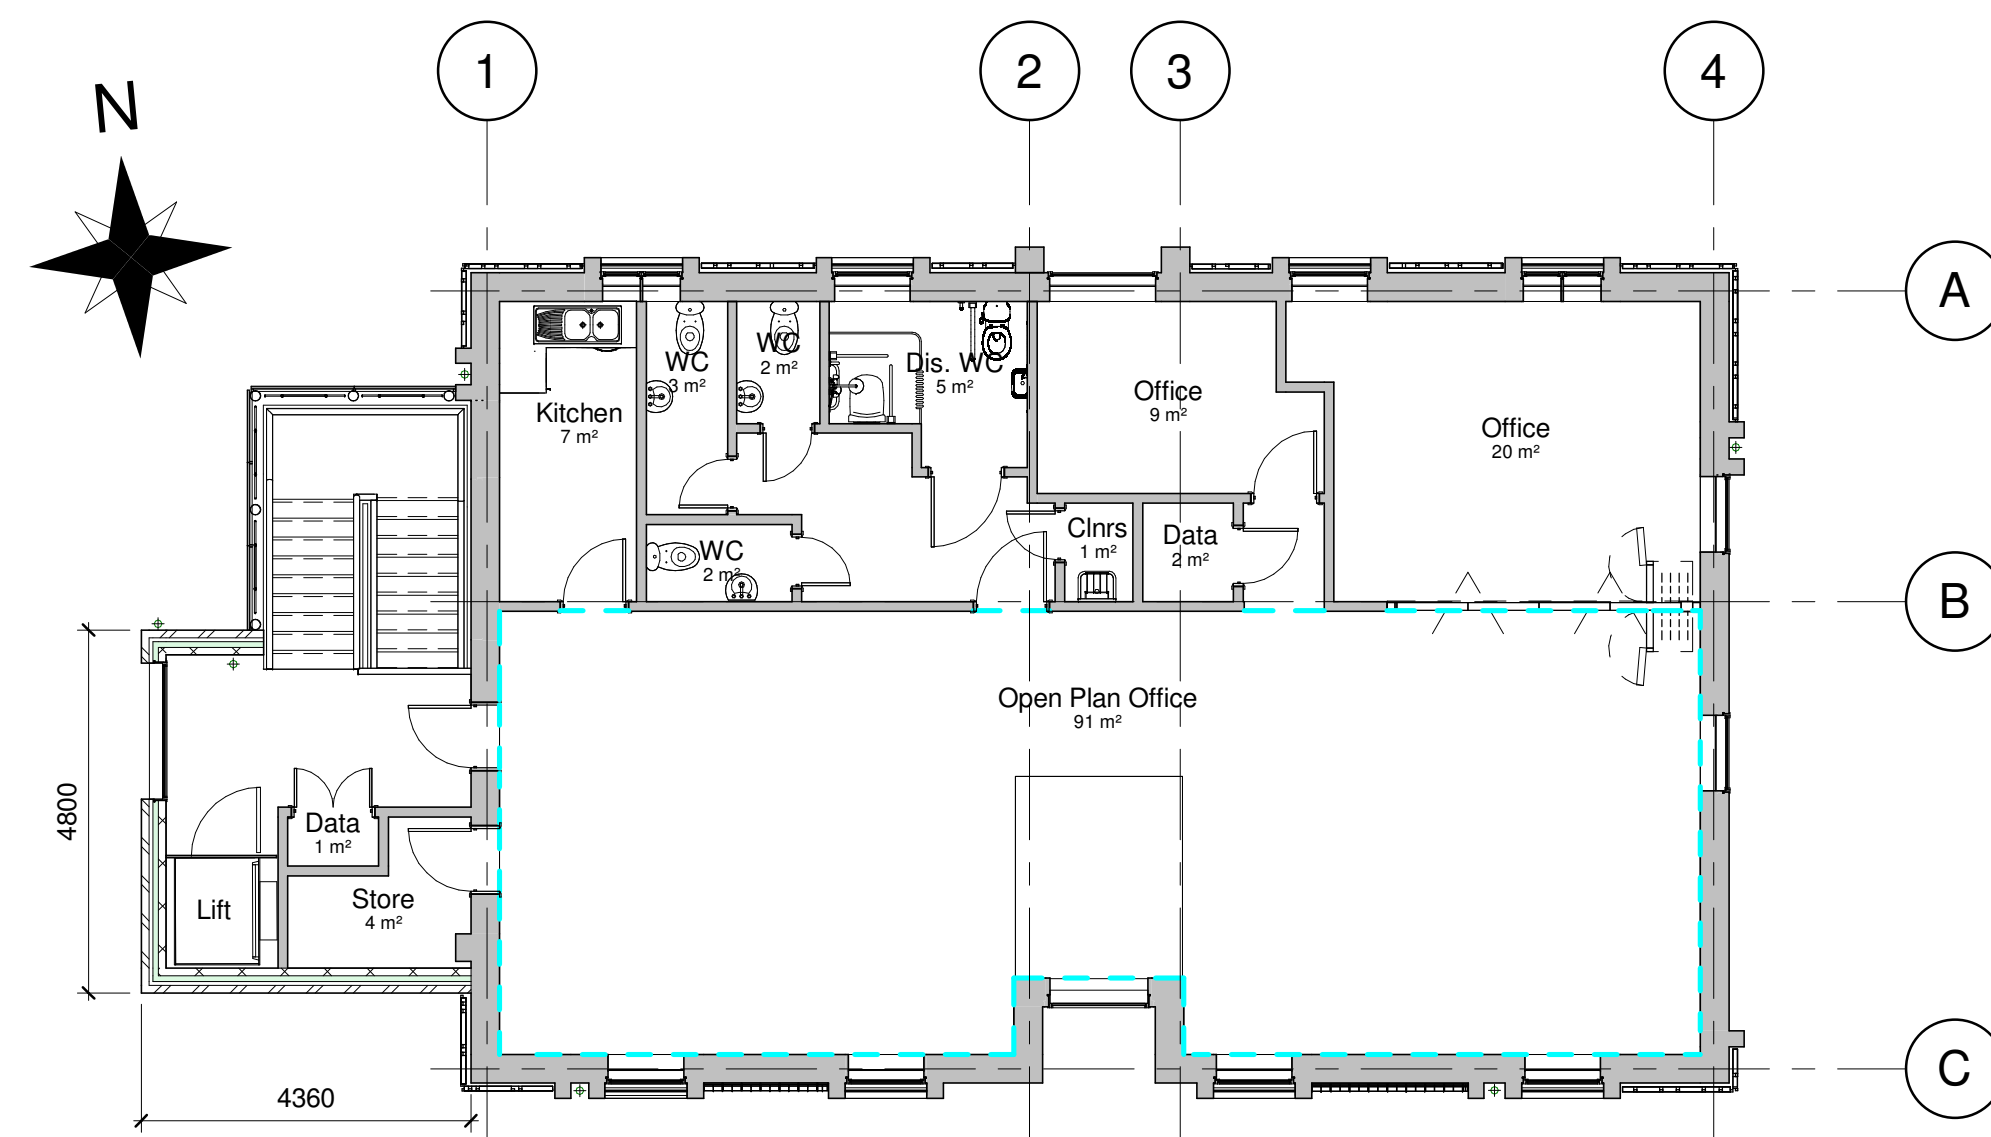

Proposed First Floor



Proposed Site Plan

1 : 200

NOTES

1. All dimensions in millimetres unless otherwise stated.

[illegible]

PROPERTY & REGENERATION

Nicola Pearce BSc(Hons) DipTP MRTPI
DIRECTOR OF ENVIRONMENT AND REGENERATION
THE QUAYS, BRUNEL WAY
BAGLAN ENERGY PARK SA11 2GG
www.npt.gov.uk

Project
NPT Youth offending Team Building

Drawing Title
Existing & Proposed Floor & Site
Plans

File No.	Project Number	Property Ref. No. Enter address here			
<u>Drawn</u>	<u>Author</u>	<u>Checked</u>	Checker	<u>Approved</u>	Approver
<u>Date</u>		<u>Date</u>		<u>Date</u>	
<u>Scales</u>	As indicated				
<u>Drawing No</u>	A1292-02				<u>Rev.</u>