
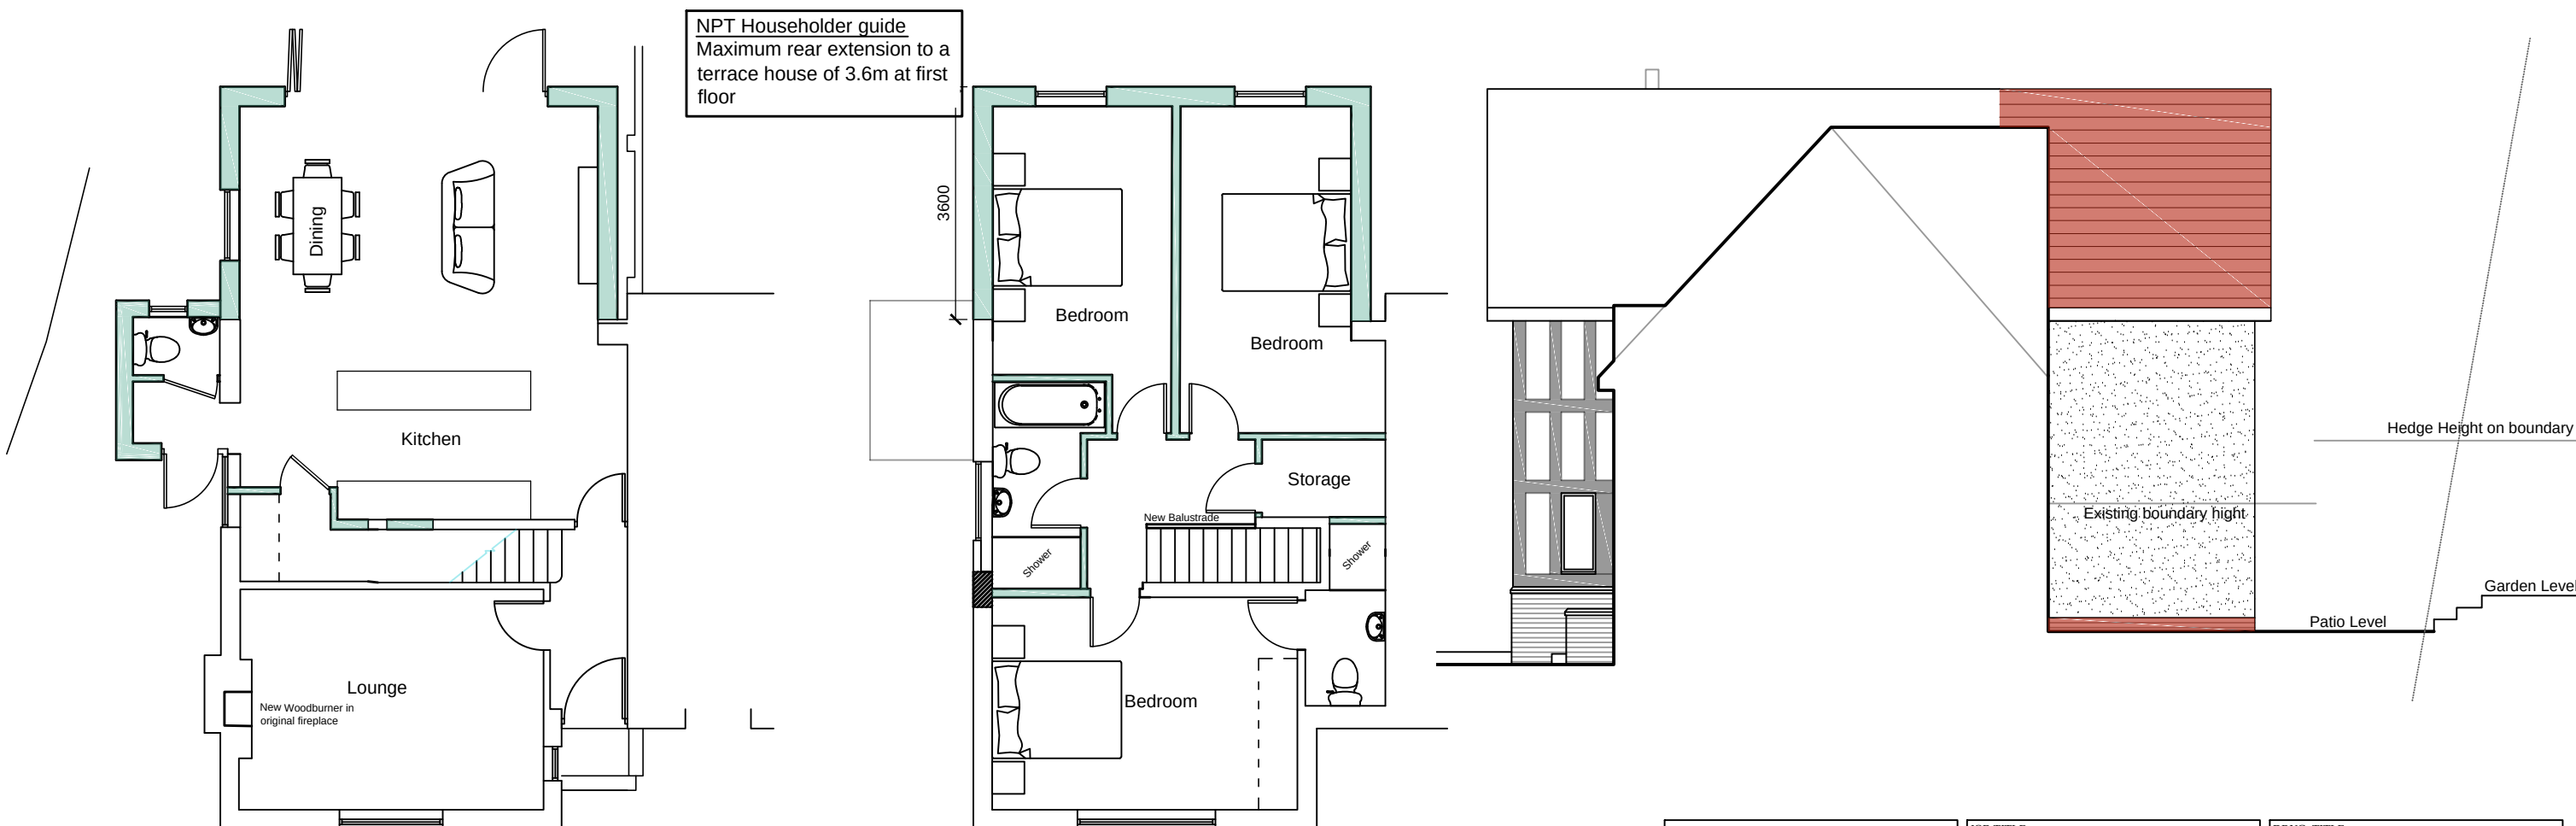


This drawing is copyright ©
NOTE: All dimensions to be checked on
site and not scaled from the drawing.

Sparrow terrace

Bird box to be a terrace (3)
sparrow nesting box

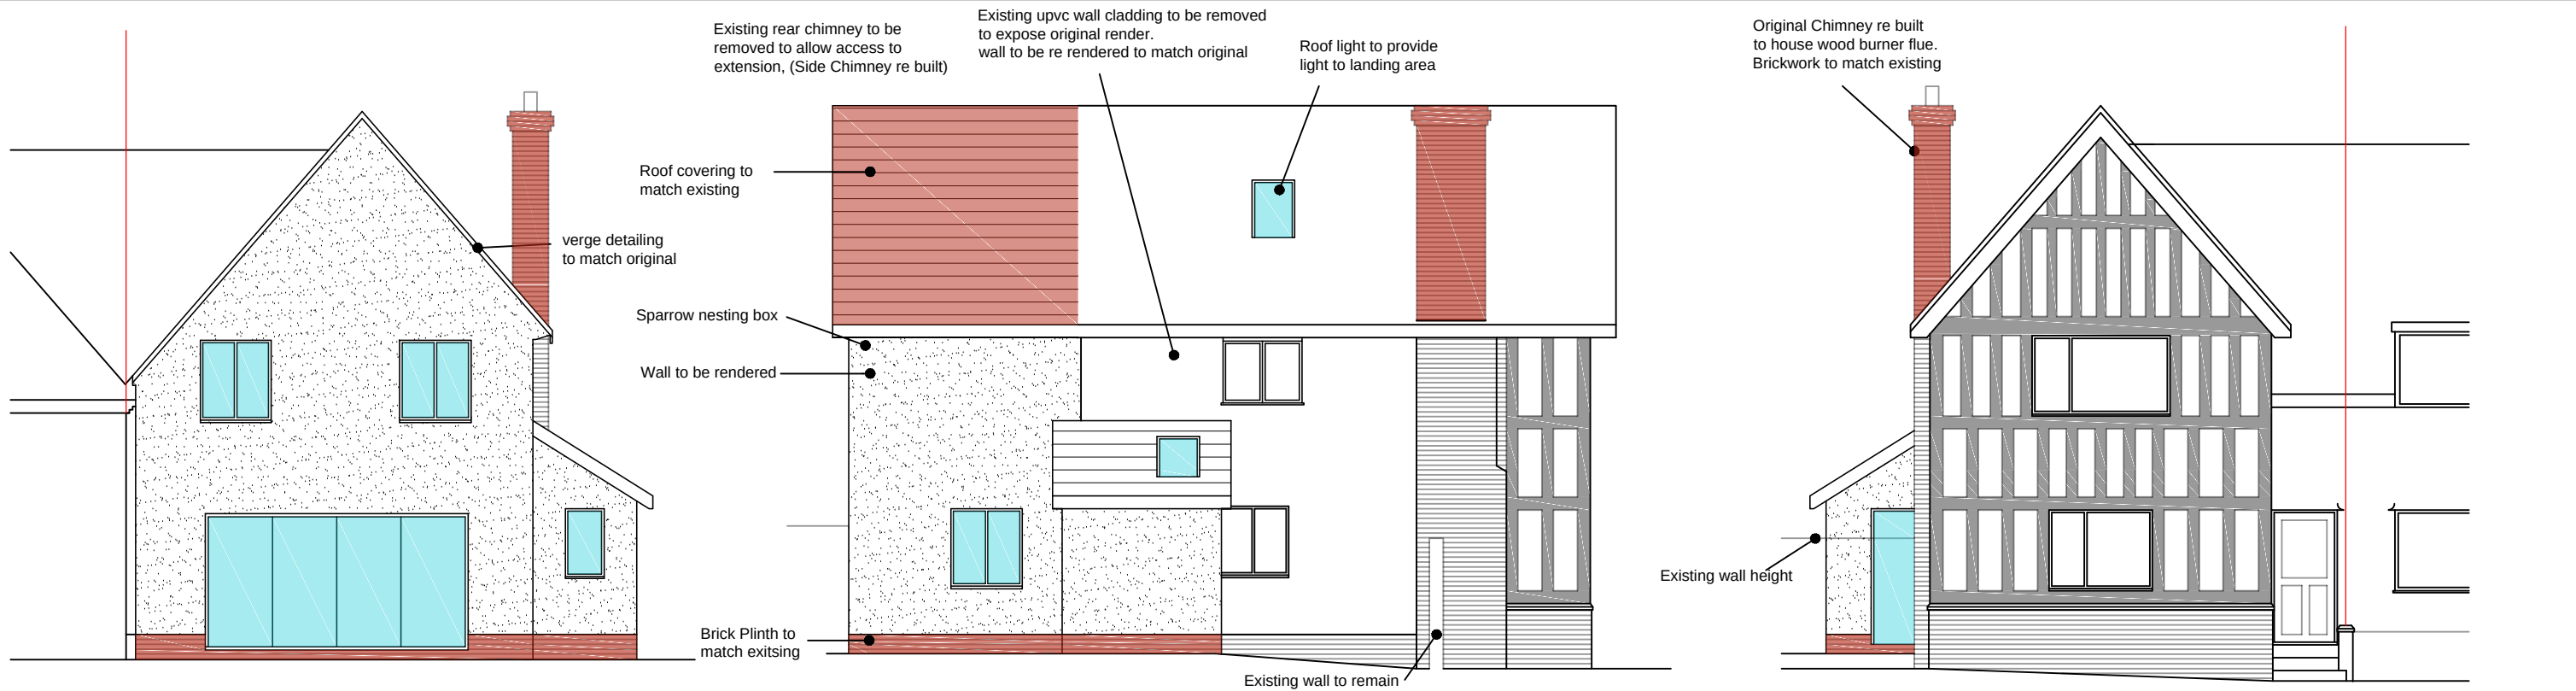

CLIENT Matthew Watkeys 16 Prettyman Drive LLandarcy		JOB TITLE Rear extension		DRNG. TITLE Proposed Floor Plans and Elevations			
DATE: March 2023		SCALE: 1:100		A3	DRNG. NO. 23.11.02	REV. 01	PURPOSE Planning