


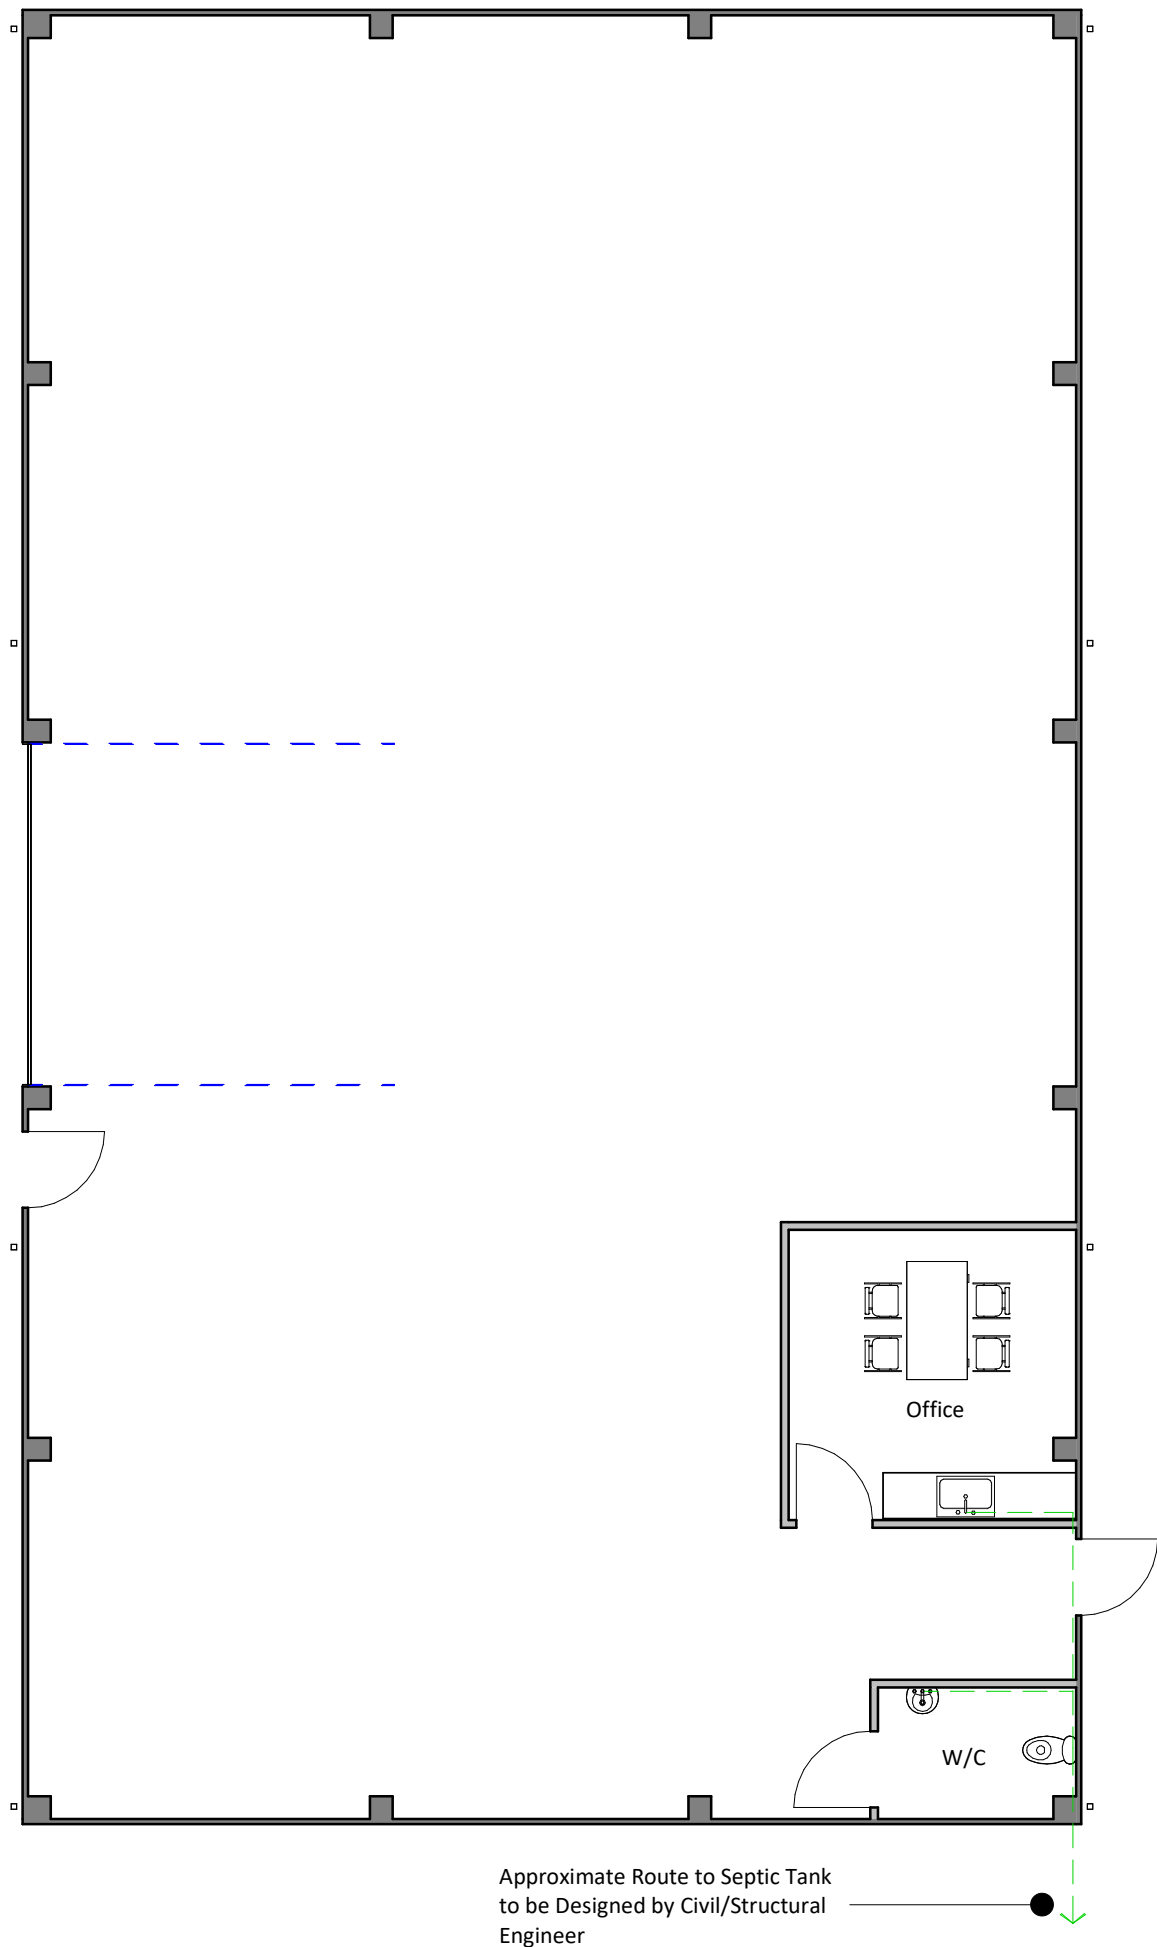

darkin architects drawing on experience www.darkinarchitects.com 01554 778 730 16 Queen Victoria Road, SA15 2TL 02921 197 196 143 Clifton Street, Cardiff, CF24 1LZ RIBA Chartered Practice	NOTES			CLIENT: Absolute Scaffolding			
				PROJECT: Industrial Units			
				PROJECT ADDRESS: Land to south of Neath Road B4242 SA11 4DL			
				DRAWING TITLE: Floor Plan			
	No.	Description	By	Date	DRAWN BY	CHECKED BY	© Copyright Darkin Architects 2019
	A	Materials Amended	SJC	18/09/19	SJC	DLD	
	B	Office & W/C Added	AJW	19/09/19	PROJECT REF NC074	SCALE 1 : 100	PAPER SIZE A3
C	Unit Size Amended	SJC	20/12/19				
D	Revised Floor Layout	SJC	08/01/20	DRAWING 101	REVISION D	DATE 12/09/19	
THIS DRAWING IS THE COPYRIGHT OF DARKIN ARCHITECTS AND MAY NOT BE COPIED, ALTERED OR REPRODUCED IN ANY FORM OR PASSED TO A THIRD PARTY WITHOUT THEIR CONSENT. DIMENSIONS MUST BE CHECKED AND VERIFIED ON SITE AND ANY DISCREPANCIES SHOULD BE REPORTED TO THE ARCHITECT. THIS DRAWING MUST NOT BE SCALED AND SHOULD BE READ IN CONJUNCTION WITH ALL OTHER CONSULTANT'S DRAWINGS. IF IN DOUBT ASK FOR CONFIRMATION.							