




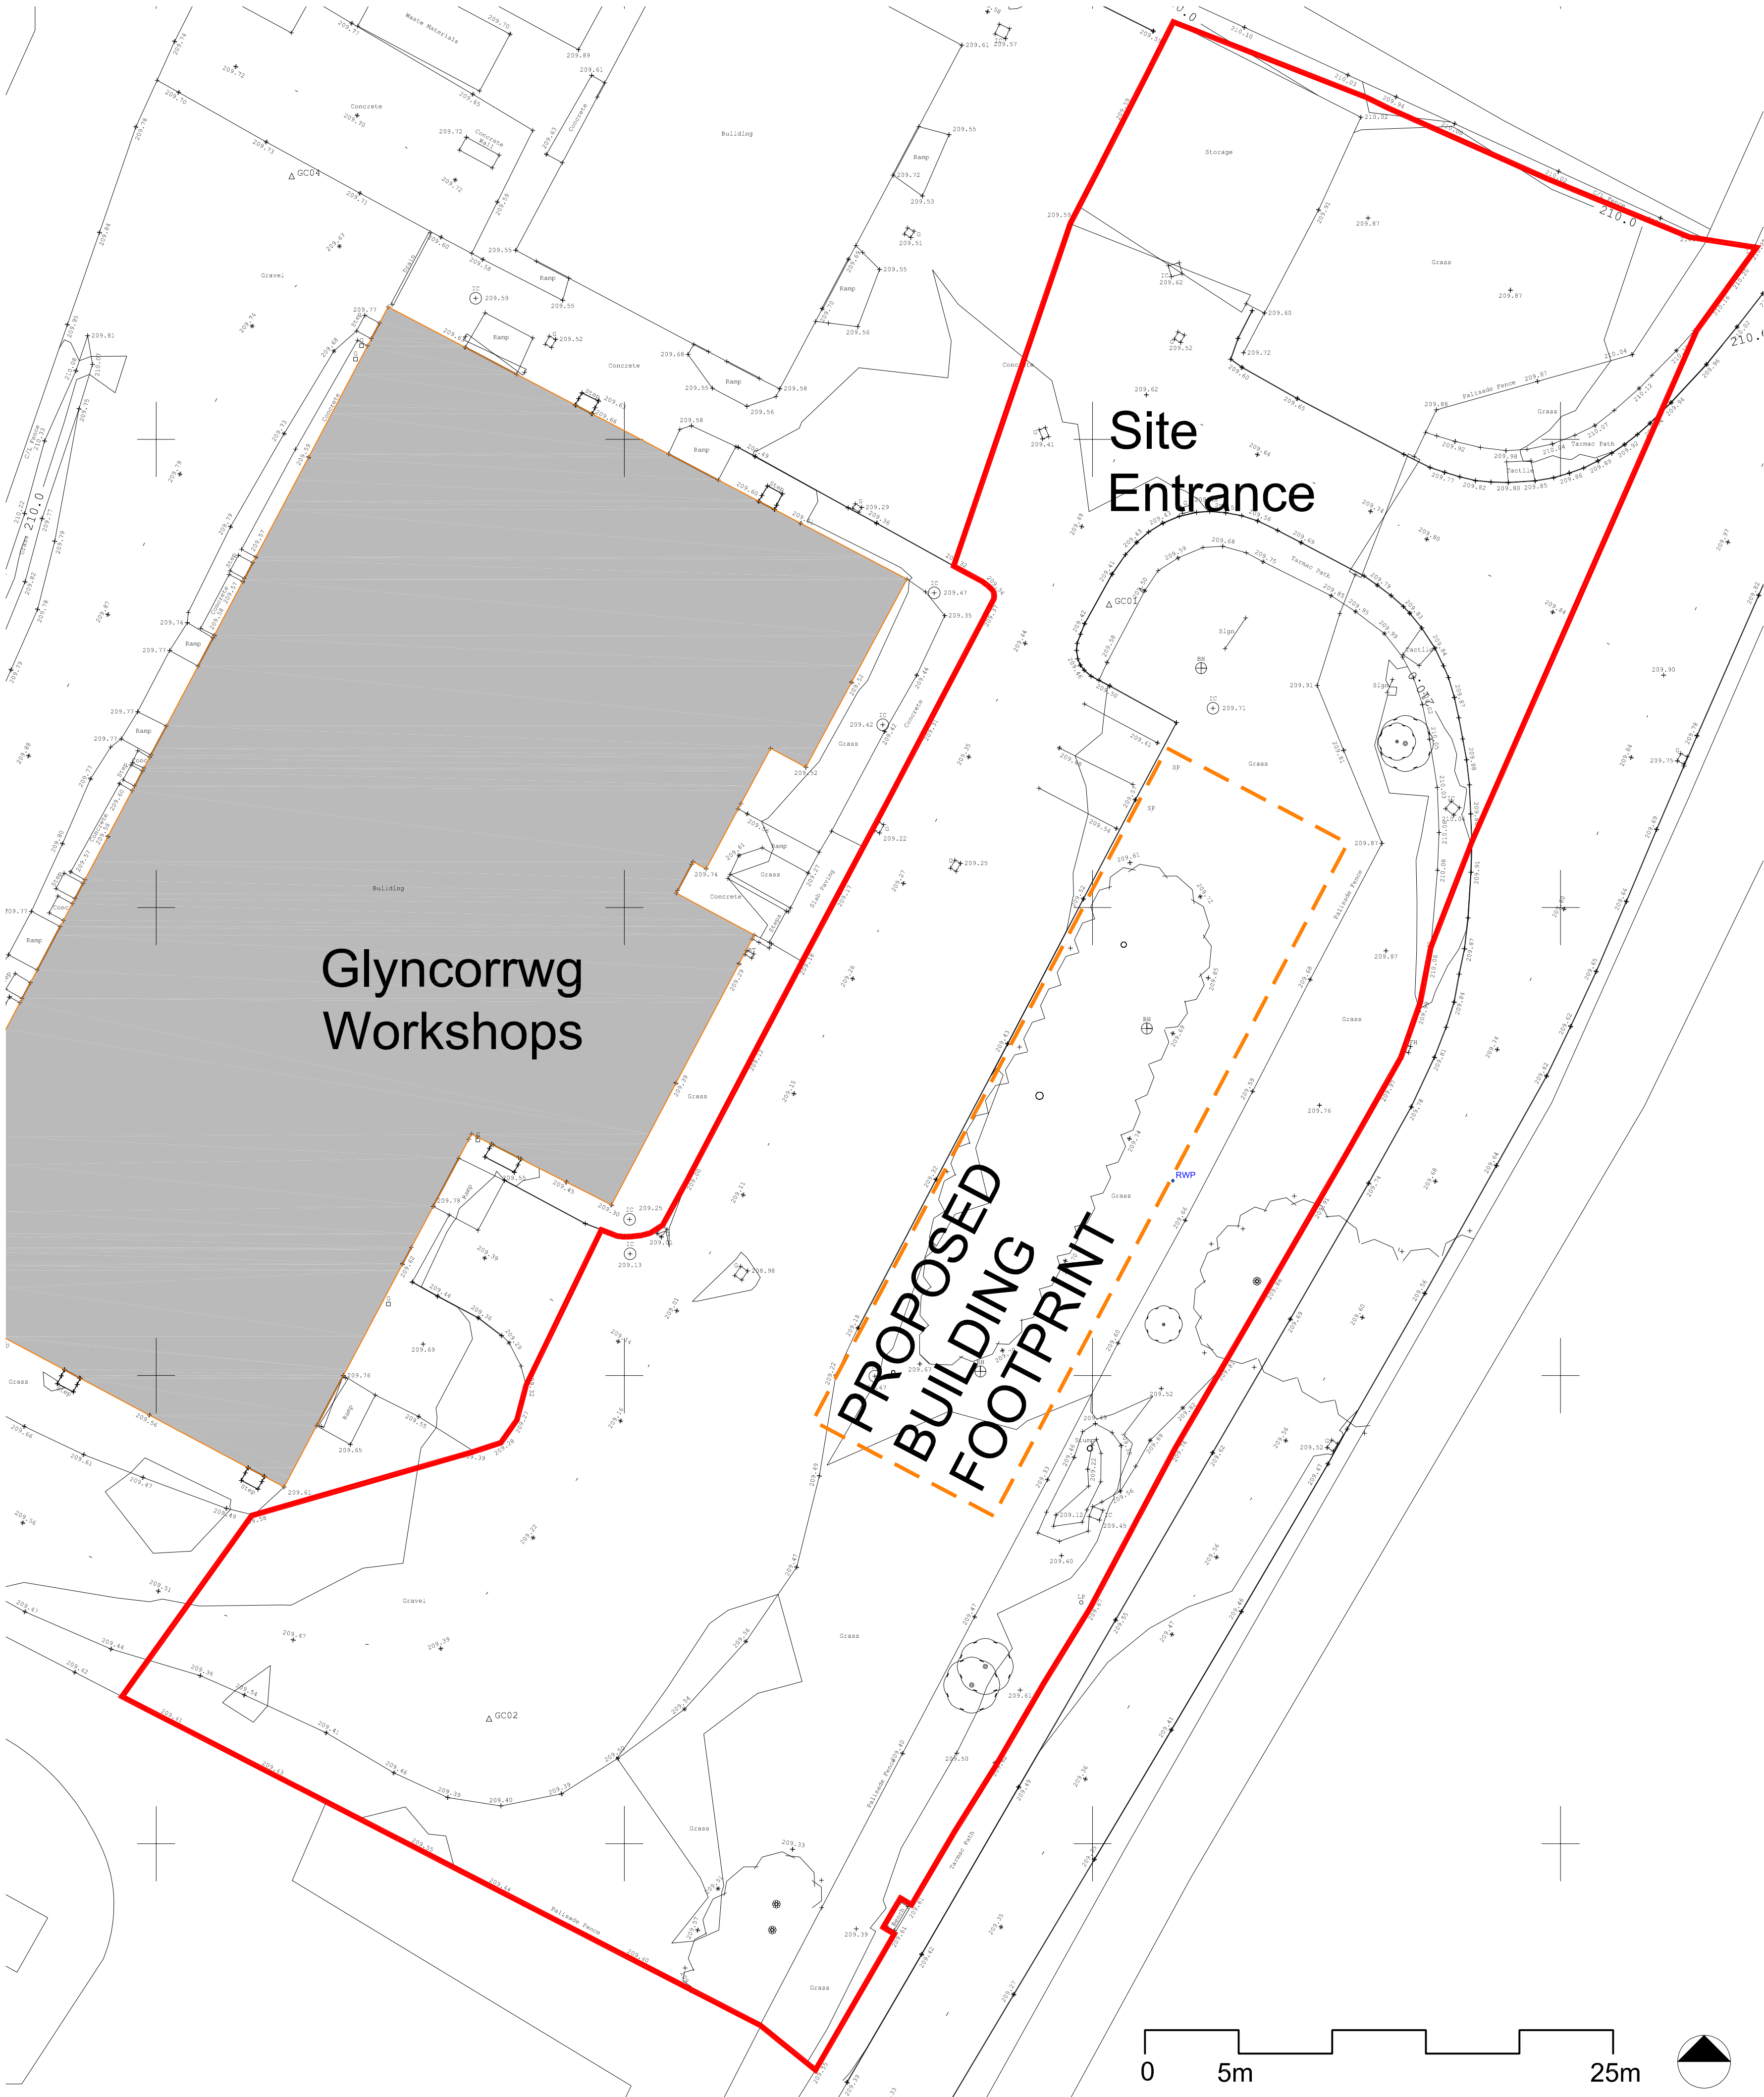

Existing Site Plan 1:200

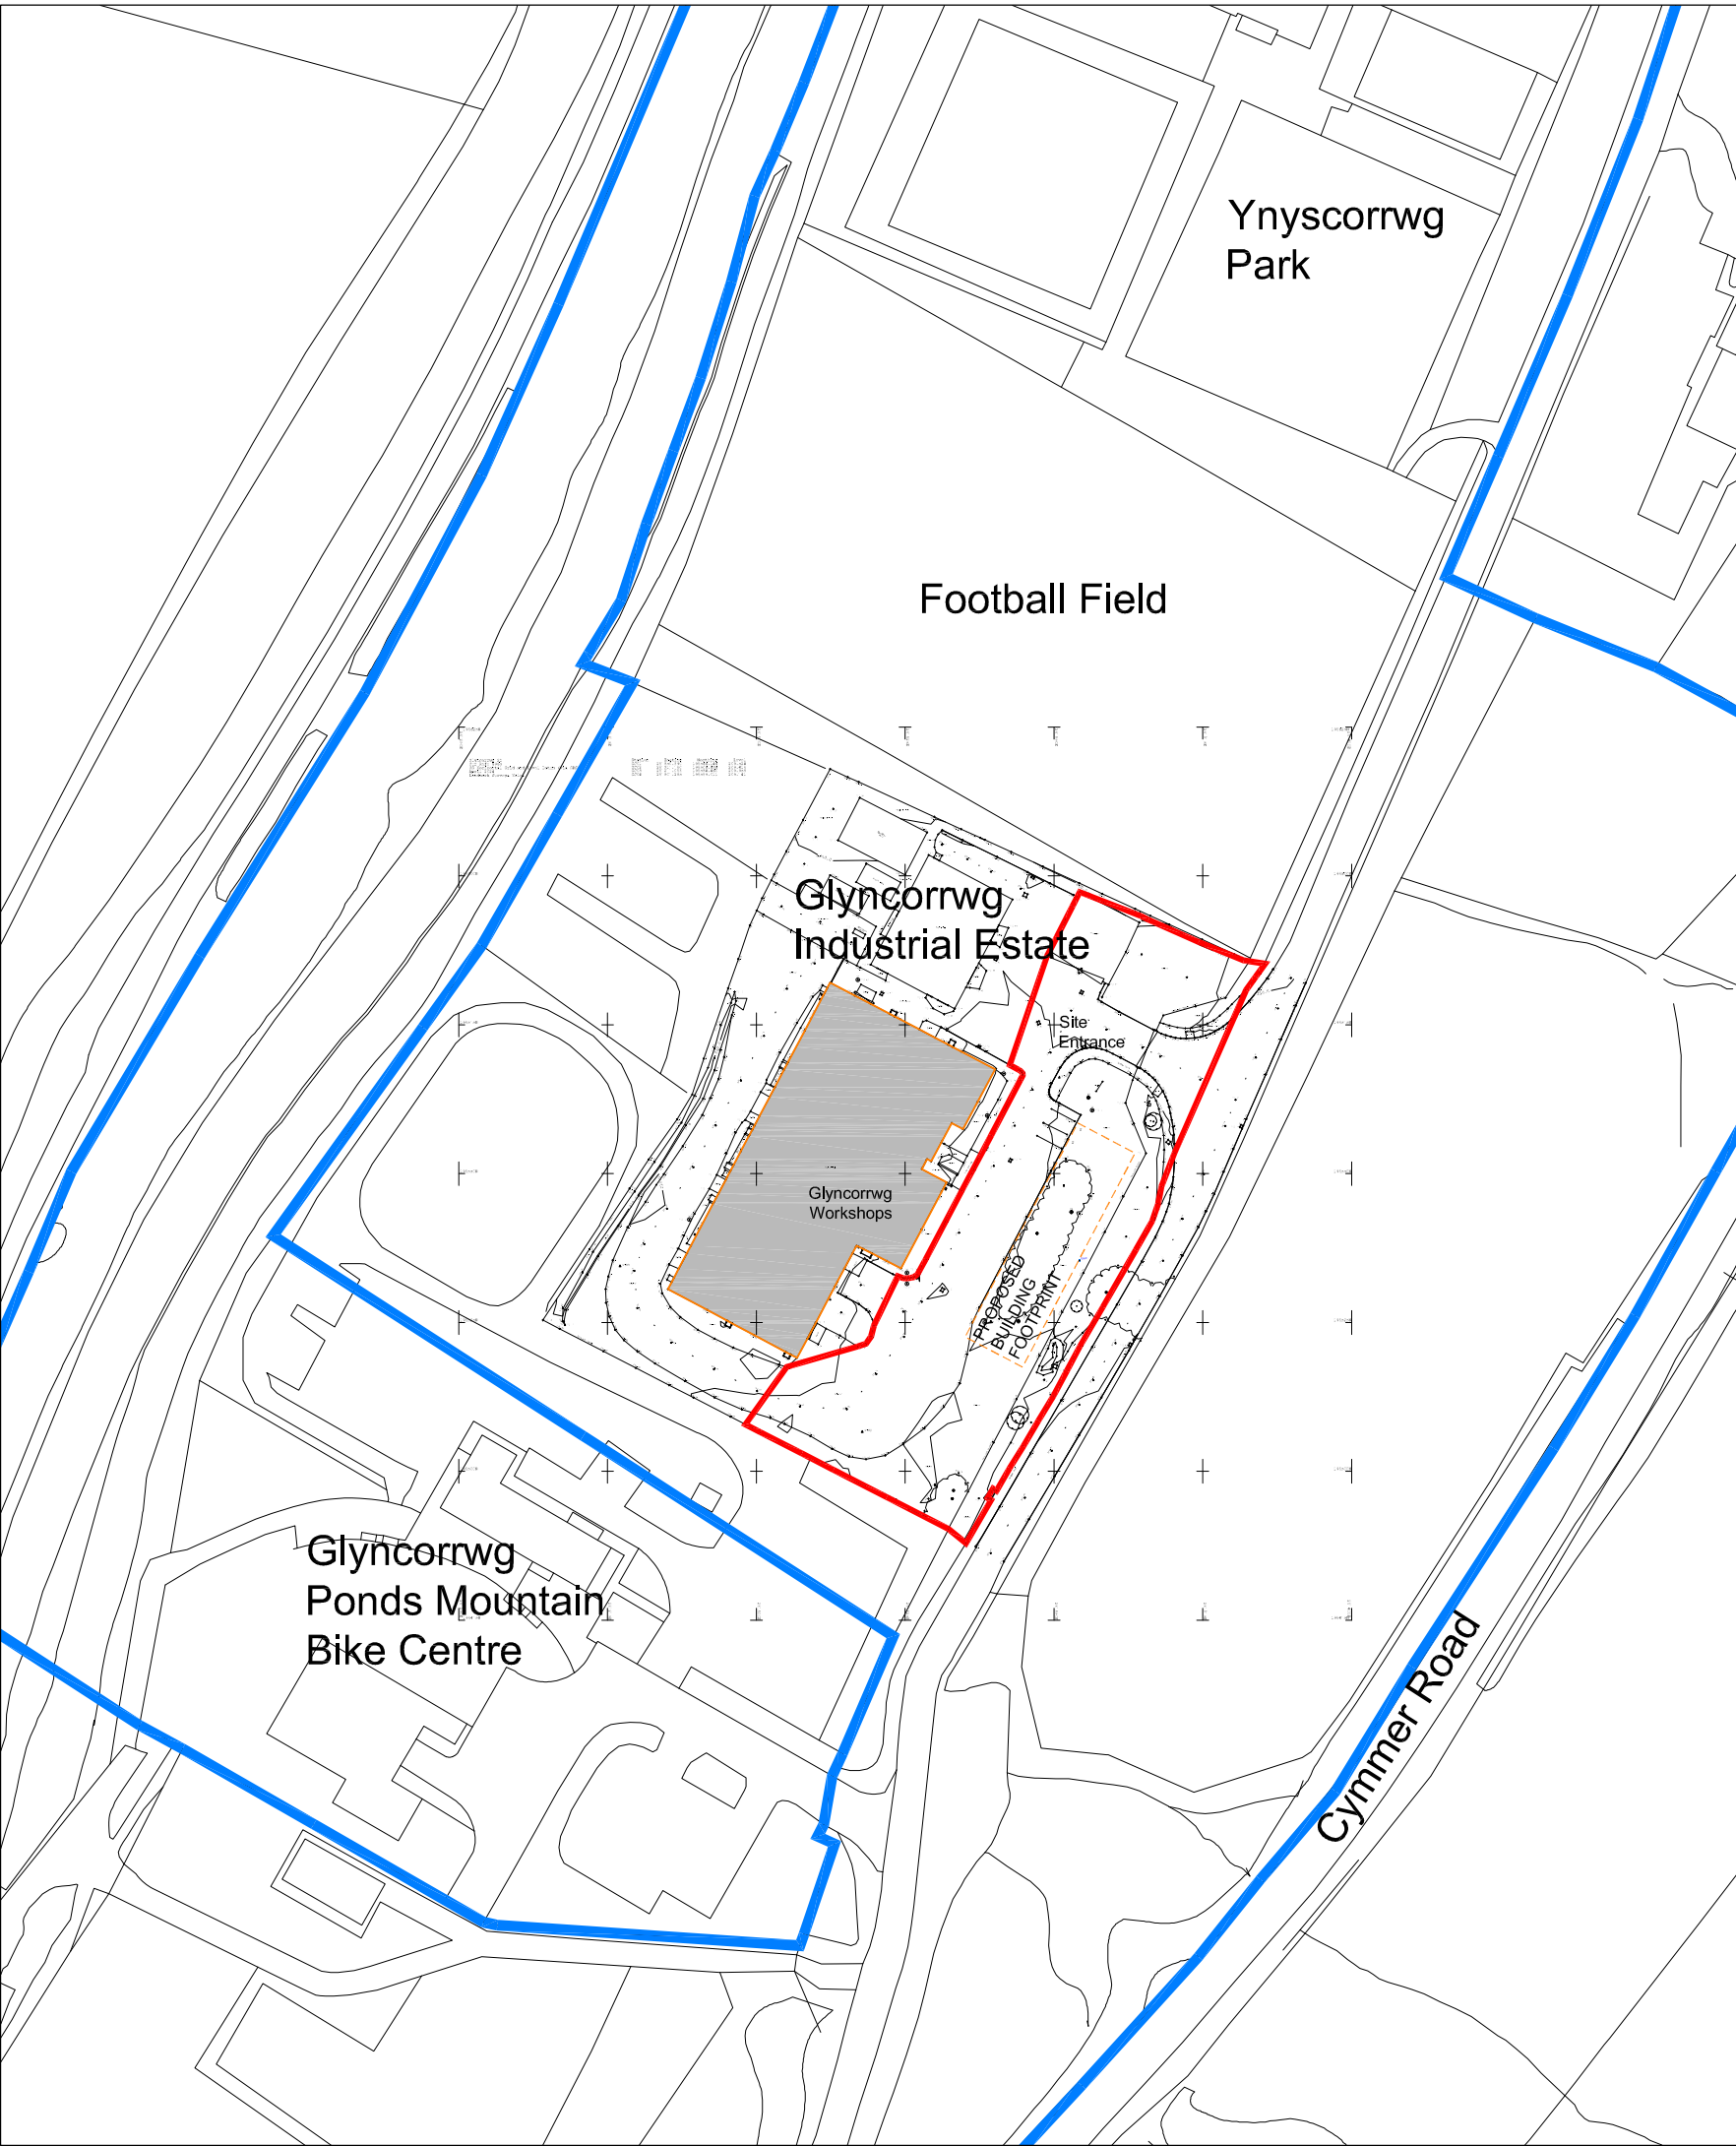

Site Location Plan 1:1250

 

ALL DIMENSIONS TO BE CHECKED ON SITE.
DO NOT SCALE THIS DRAWING.
ALL DISCREPANCIES TO BE REPORTED IMMEDIATELY.
© COPYRIGHT
AUTOCAD VERSIONS OF THIS DRAWING ARE GENERATED
FROM REVIT AND ARE NOT CHECKED. THEY ARE PROVIDED TO
CONSULTANTS AND CONTRACTORS FOR INFORMATION ONLY
TO USE AT THEIR OWN RISK.

KEY

- Proposed site works area
3500m² (0.35 hectares)
- Site ownership

P03	Planning Issue	27/06/24	MT
P02	Planning Issue	20/06/24	MT
P01	Stage 3 Issue	29/05/24	MT
No.	Revision Description	Date	By

EPT PARTNERSHIP
CHARTERED ARCHITECTS

Client:
Andrew Scott Ltd

Project:
NPT New Industrial Units

Drawing Title:
Site Location Plan
Glyncorrwg

Status: Work in progress

Scale : As Indicated Original sheet size : A1

Project	Originator	Functional Breakdown	Spatial Breakdown	Form	Discipline	Number	Revision
ISU -	EPT -	XX -	XX -	DR -	A -	1201 -	P03
EPT internal project ref.	Drawn by:	Checked by:	Exported from model:				