



ALL DIMENSIONS TO BE CHECKED ON SITE.
DO NOT SCALE THIS DRAWING.
ALL DISCREPANCIES TO BE REPORTED IMMEDIATELY.
© COPYRIGHT
AUTOCAD VERSIONS OF THIS DRAWING ARE GENERATED FROM REVIT AND ARE NOT CHECKED. THEY ARE PROVIDED TO CONSULTANTS AND CONTRACTORS FOR INFORMATION ONLY TO USE AT THEIR OWN RISK.

Ceiling Finish

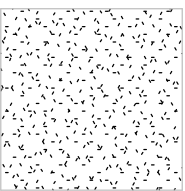


C1 - Plasterboard direct fix to u/s of timber joists. Single layer of 12.5mm plasterboard to receive skim plaster finish.

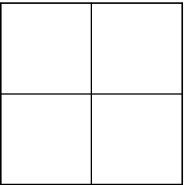


C2 - 600x600 Suspended metal grid and tile ceiling to be Class C tiles suitable for office use. Manufacturer TBC

Project Sheet Numbering

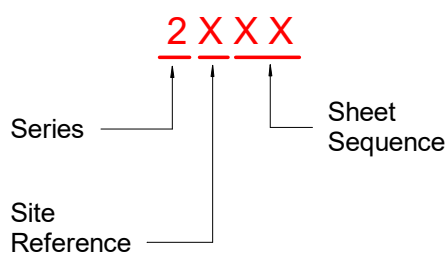

- 1 = Cwmgor
2 = Glyncorrwg
3 = Seven Sisters
4 = Drawing applicable to multiple sites

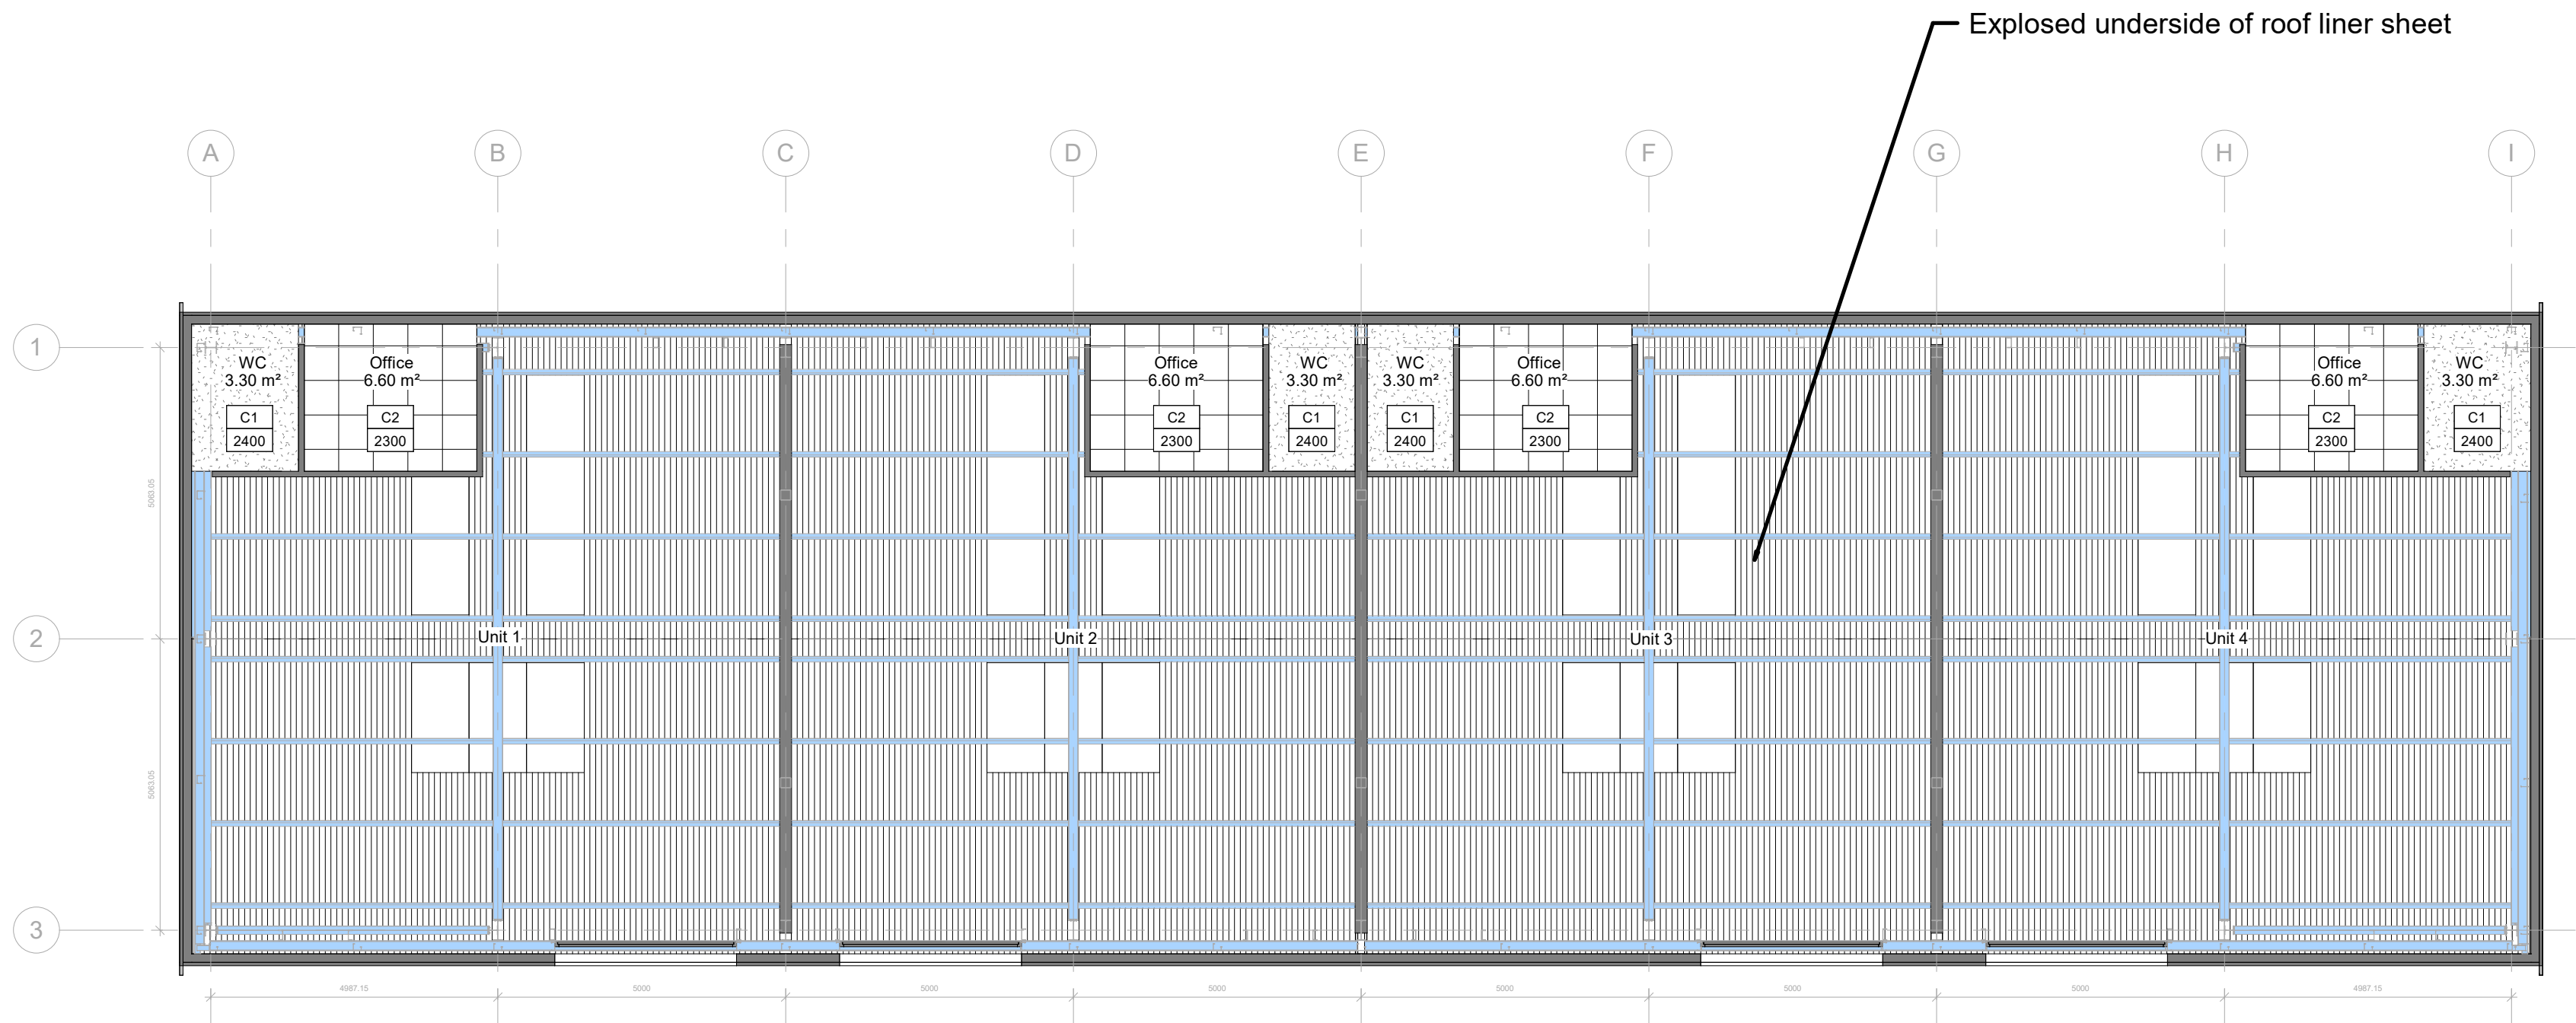

Reflected Ceiling Plan Glyncorrwg
1 : 100

03	RIBA Stage 3 Issue	27/06/24	RC
02	RIBA Stage 3 Issue	29/05/24	RC
01	Initial Issue	02/05/24	MT
No.	Revision Description	Date	By

EPT PARTNERSHIP
CHARTERED ARCHITECTS

Client:
Andrew Scott

Project:
NPT New Industrial Units

Drawing Title:
Reflected Ceiling Plans Glyncorrwg

Status: Work in progress

Scale : As indicated				Original sheet size : A1			
Project	Originator	Functional Breakdown	Spatial Breakdown	Form Discipline	Number	Revision	
ISU -	EPT	- 01 -	00 -	DR -	A -	2202 -	P03
EPT internal project ref: 11298		Drawn by: RC	Checked by: MT	Exported from model: 27/06/2024 15:24:15			