




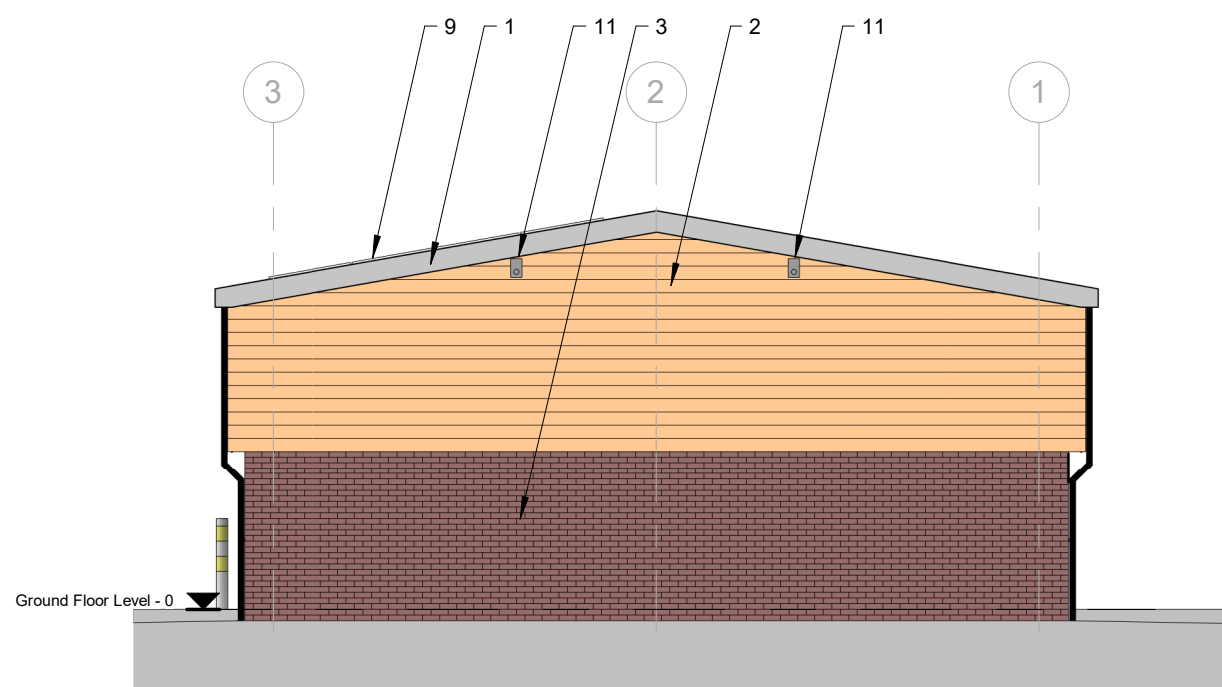


Side 1 Elevation Glyncorrwg
1 : 100

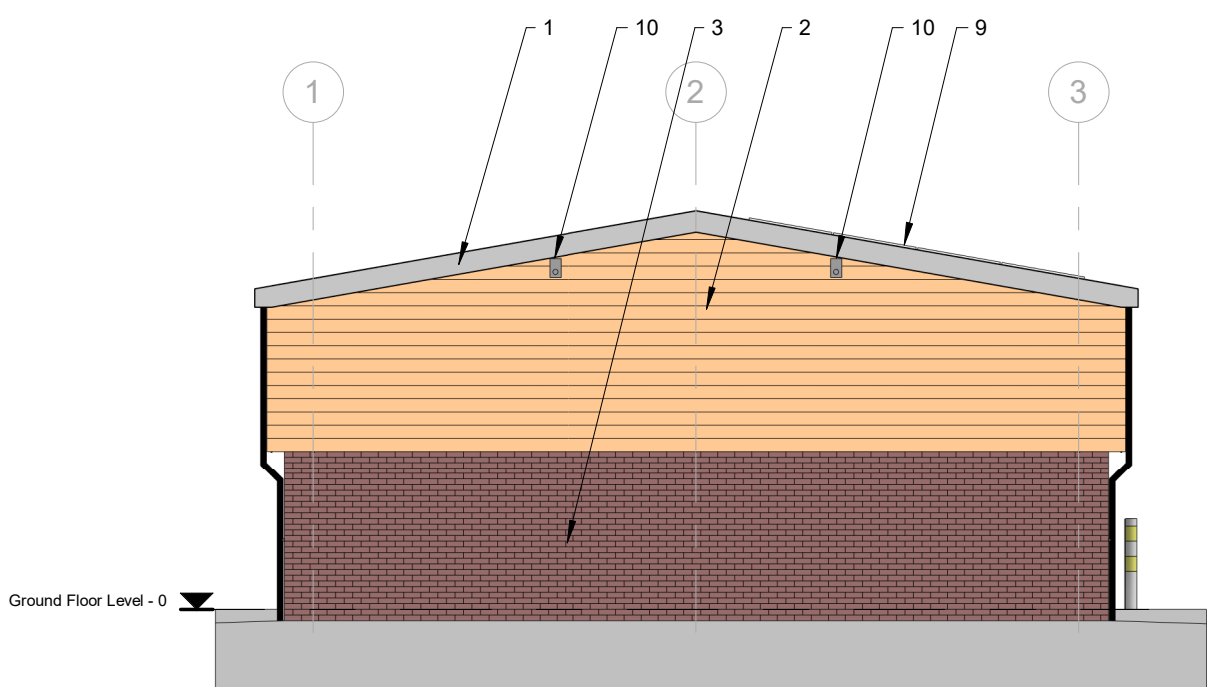

Side 2 Elevation Glyncorrwg
1 : 100

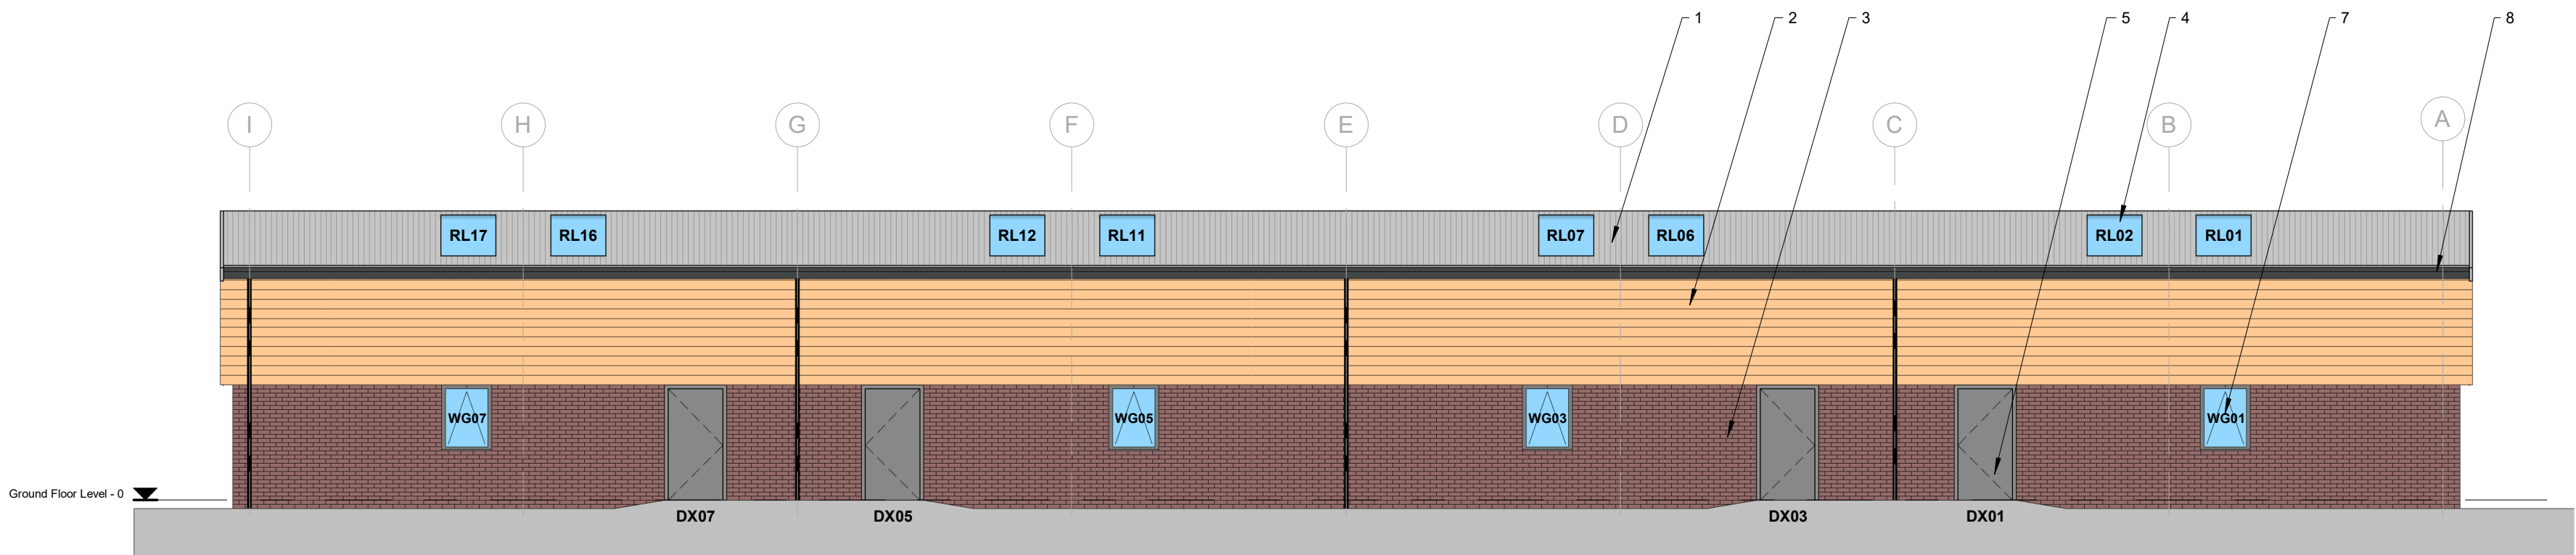

Rear Elevation Glyncorrwg
1 : 100

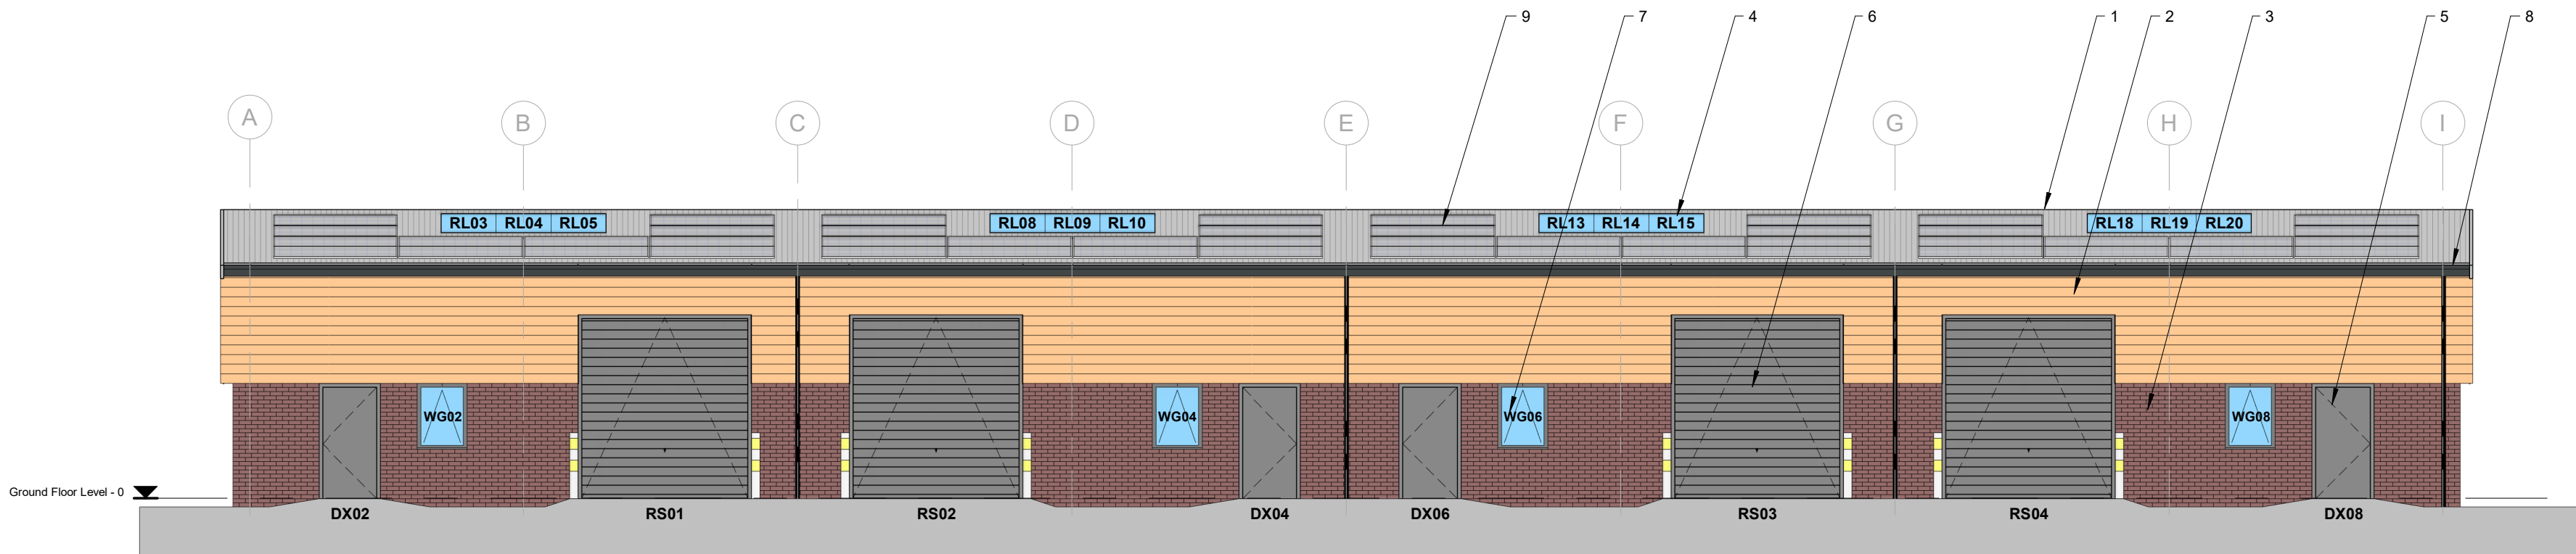

Front Elevation Glyncorrwg
1 : 100



Cedar cladding unweathered




Cedar cladding weathered

ALL DIMENSIONS TO BE CHECKED ON SITE.
DO NOT SCALE THIS DRAWING.
ALL DISCREPANCIES TO BE REPORTED IMMEDIATELY.
© COPYRIGHT
AUTOCAD VERSIONS OF THIS DRAWING ARE GENERATED FROM REVIT AND ARE NOT CHECKED. THEY ARE PROVIDED TO CONSULTANTS AND CONTRACTORS FOR INFORMATION ONLY TO USE AT THEIR OWN RISK.

Elevation Key

- 1** - Roof : Metal profiled sheeting.
Colour: Light Grey.
- 2** - Horizontal Timber rainscreen cladding
- 3** - Masonry Cavity Wall with facing brickwork. Colour: Tan/Brown.
- 4** - Roof Lights: Clear rooflights integrated with roofing sheet profile.
- 5** - Metal Powder coated personnel and fire exit doors. Colour: Mid Grey.
- 6** - Vehicle Entrance door: Colour: Mid Grey.
- 7** - Window: Alluminium powder coated. Colour: Mid Grey.
- 8** - Metal rainwater goods powder coated. Colour: Mid Grey.
- 9** - Roof mounted photovoltaic locations indicatively shown. Refer to Electrical design.
- 10** - Bird Box
- 11** - Bat Box

Project Sheet Numbering

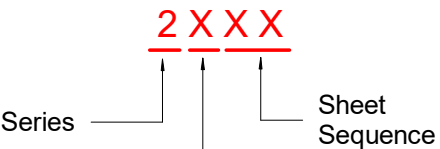

Site Reference

1 = Cwmgorrs
2 = Glyncorrwg
3 = Seven Sisters
4 = Drawing applicable to multiple sites

03	RIBA Stage 3 Issue	27/06/24	RC
02	RIBA Stage 3 Issue	29/05/24	RC
01	Initial Issue	02/05/24	MT

No.	Revision Description	Date	By
-----	----------------------	------	----

EPT PARTNERSHIP
CHARTERED ARCHITECTS

Client:
Andrew Scott

Project:
NPT New Industrial Units

Drawing Title:
Proposed Elevations Glyncorrwg

Status: Work in progress

Scale : 1 : 100		Original sheet size : A1			
Project	Originator	Functional Breakdown	Spatial Breakdown	Form Discipline	Number Revision
ISU -	EPT	- 01 -	00 -	DR - A -	2204 - P03
EPT internal project ref: 11298		Drawn by: RC	Checked by: MT	Exported from model: 27/06/2024 15:26:06	