



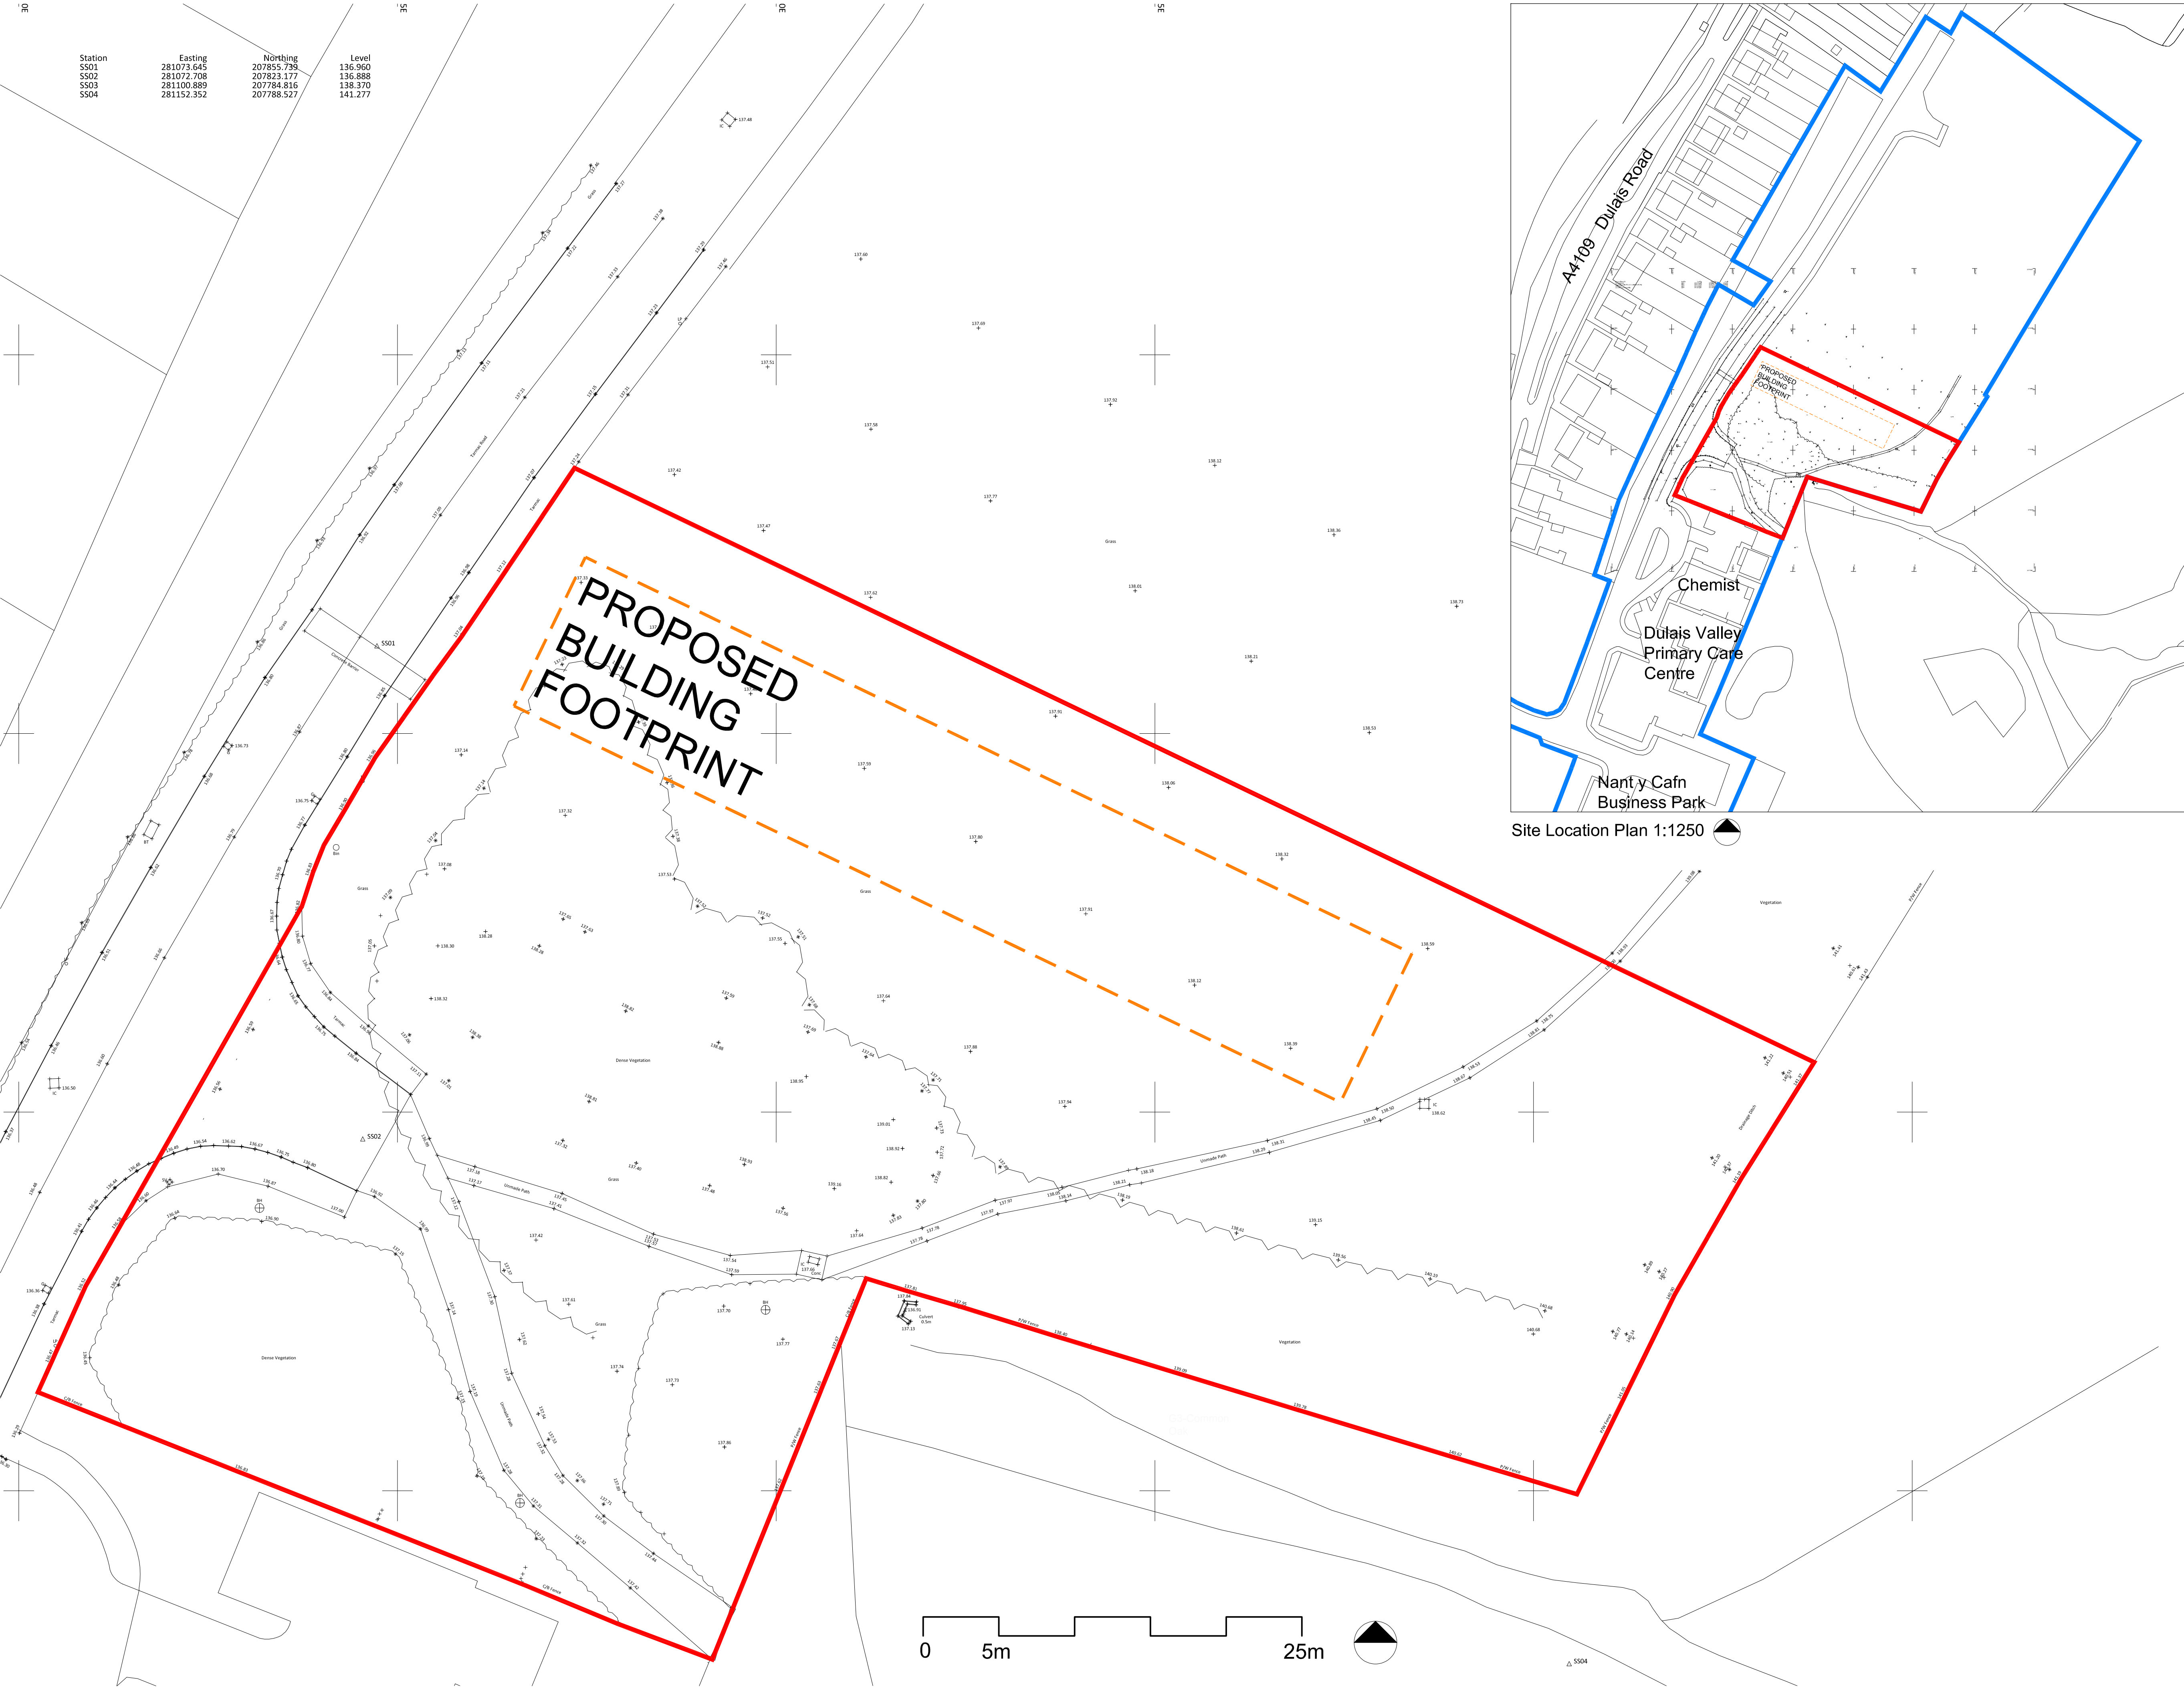

Existing Site Plan 1:200

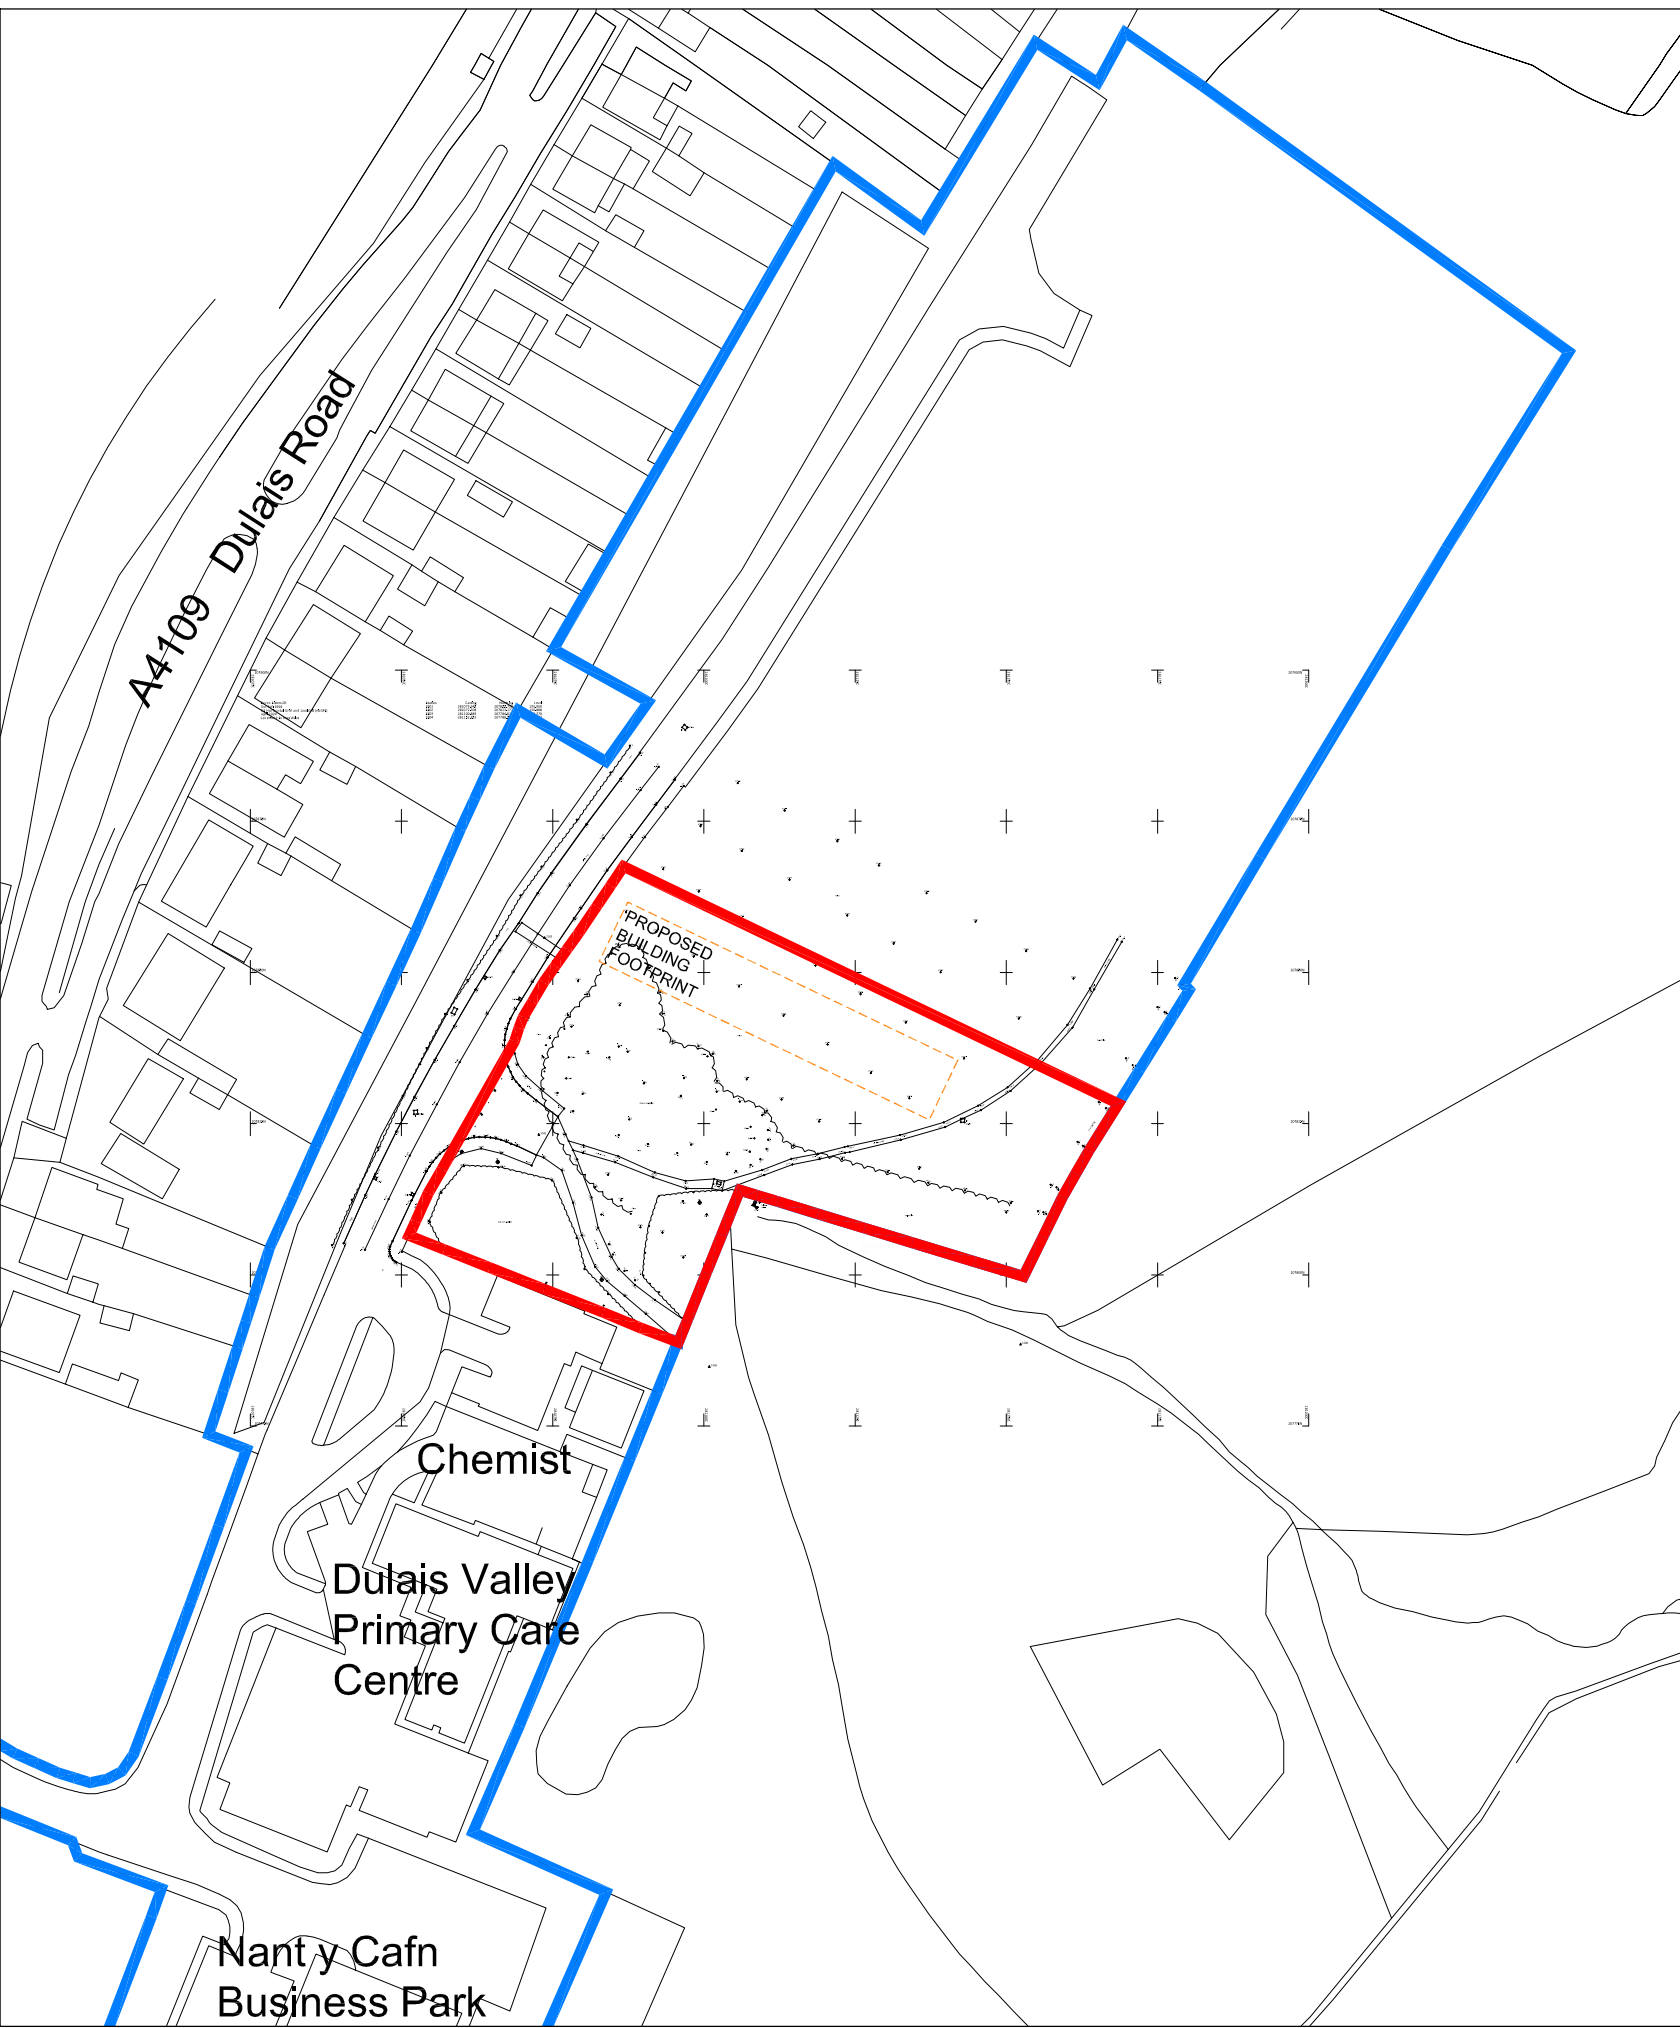

Site Location Plan 1:1250

ALL DIMENSIONS TO BE CHECKED ON SITE.
DO NOT SCALE THIS DRAWING.
ALL DISCREPANCIES TO BE REPORTED IMMEDIATELY.
© COPYRIGHT
AUTOCAD VERSIONS OF THIS DRAWING ARE GENERATED
FROM REVIT AND ARE NOT CHECKED. THEY ARE PROVIDED TO
CONSULTANTS AND CONTRACTORS FOR INFORMATION ONLY
TO USE AT THEIR OWN RISK.

- KEY**
- Proposed site works area
4832m² (0.48 hectares)
 - Site ownership

P02	Planning Issue	20/06/24	MT
P01	Stage 3 Issue	29/05/24	MT
No.	Revision Description	Date	By
EPT PARTNERSHIP CHARTERED ARCHITECTS			
Client: Andrew Scott Ltd			
Project: NPT New Industrial Units			
Drawing Title: Site Location Plan Seven Sisters			
Status: Work in progress			
Scale : As Indicated		Original sheet size : A1	
Project	Originator	Functional Breakdown	Spatial Breakdown
ISU - EPT	XX - XX	DR - A	1301 - P02
EPT internal project ref.	Drawn by:	Checked by:	Exported from model: