



ALL DIMENSIONS TO BE CHECKED ON SITE.
DO NOT SCALE THIS DRAWING.
ALL DISCREPANCIES TO BE REPORTED IMMEDIATELY.
© COPYRIGHT
AUTOCAD VERSIONS OF THIS DRAWING ARE GENERATED FROM REVIT AND ARE NOT CHECKED. THEY ARE PROVIDED TO CONSULTANTS AND CONTRACTORS FOR INFORMATION ONLY TO USE AT THEIR OWN RISK.

Ceiling Finish


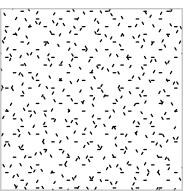


C1 - Plasterboard direct fix to u/s of timber joists. Single layer of 12.5mm plasterboard to receive skim plaster finish.

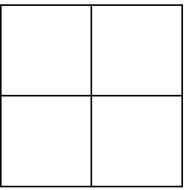

C2 - 600x600 Suspended metal grid and tile ceiling. Ceiling to be Class C tiles suitable for office use. Manufacturer TBC

Project Sheet Numbering

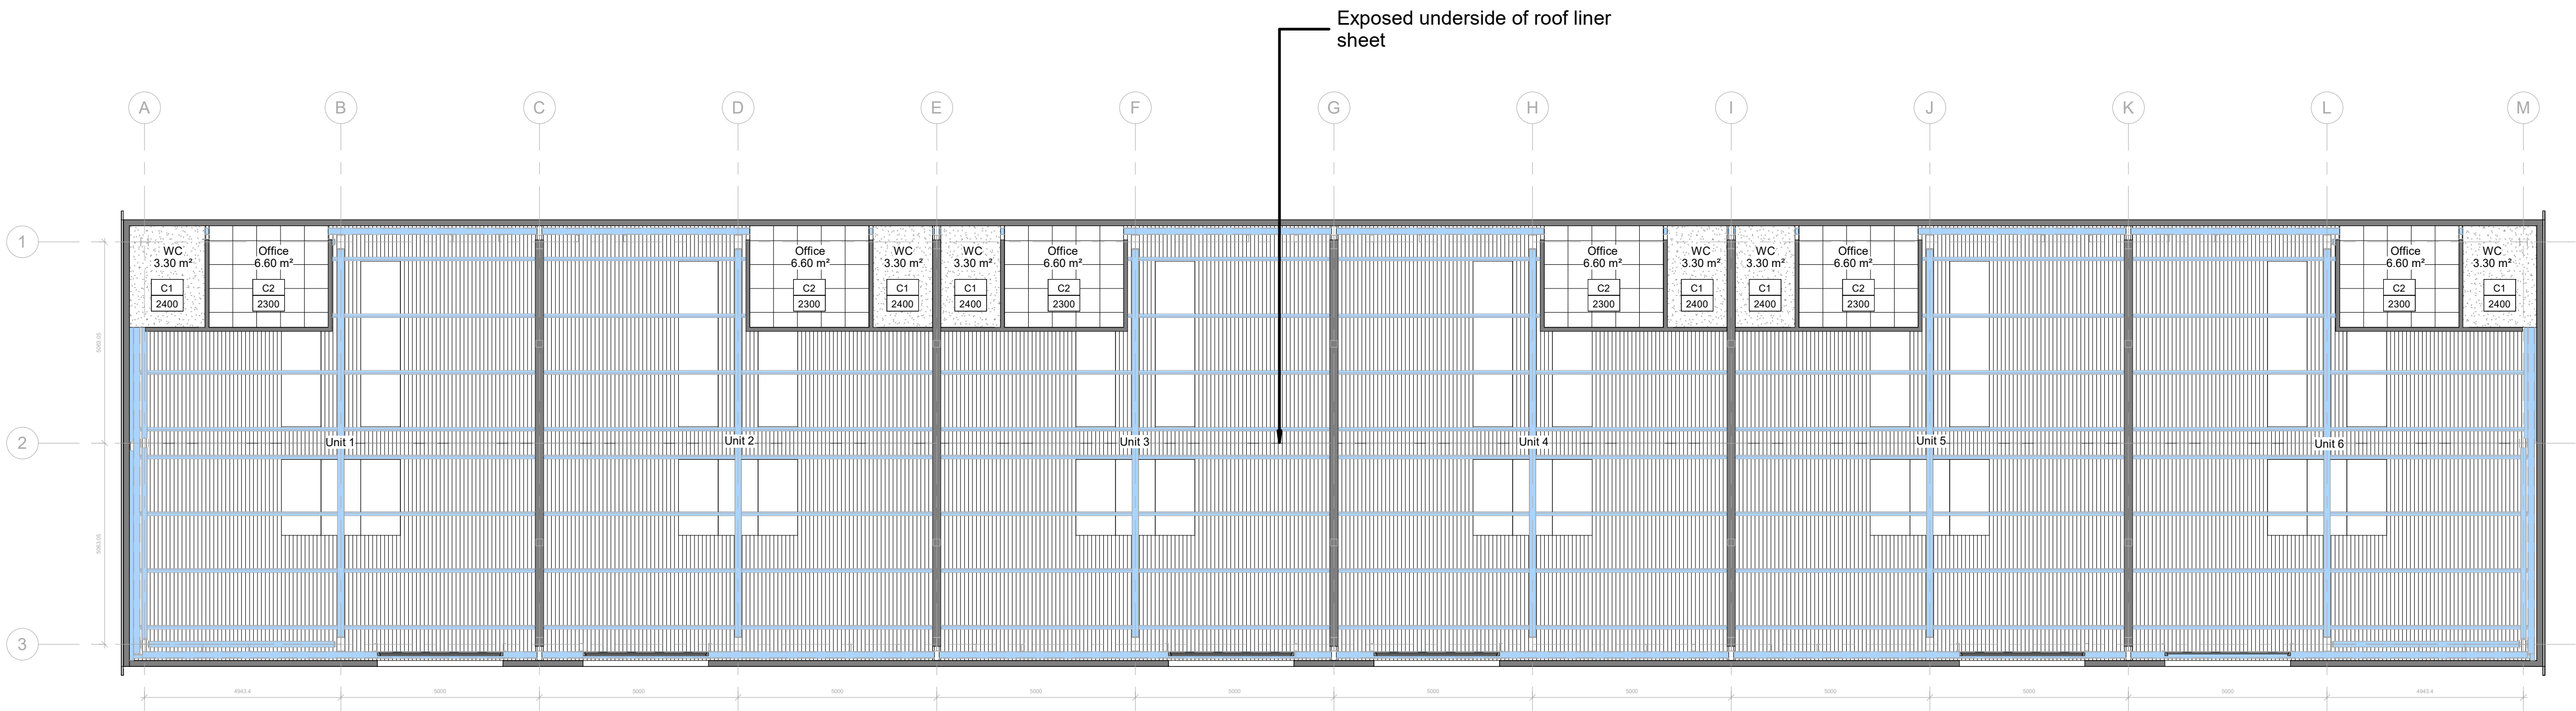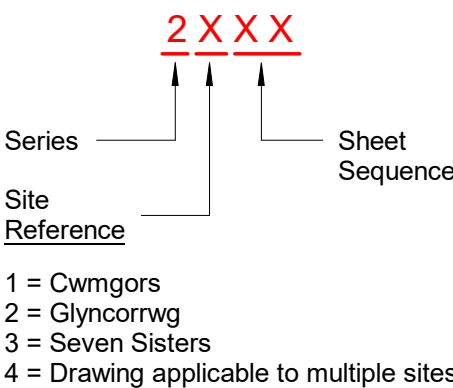

Reflected Ceiling Plan Seven Sisters
1 : 100

03	RIBA Stage 3 Issue	27/06/24	RC
02	RIBA Stage 3 Issue	29/05/24	RC
01	Initial Issue	16/05/24	RC

No.	Revision Description	Date	By
-----	----------------------	------	----

EPT PARTNERSHIP
CHARTERED ARCHITECTS

Client:
Andrew Scott

Project:
NPT New Industrial Units

Drawing Title:
Reflected Ceiling Plan Seven sisters

Status: Work in progress

Scale : As indicated Original sheet size : A1

Project	Originator	Functional Breakdown	Spatial Breakdown	Form Discipline	Number	Revision
ISU - EPT	- 01	- 00	DR - A	- 2302	- P03	

EPT internal project ref: 11298	Drawn by: RC	Checked by: MT	Exported from model: 27/06/2024 15:16:17
---------------------------------	--------------	----------------	--