
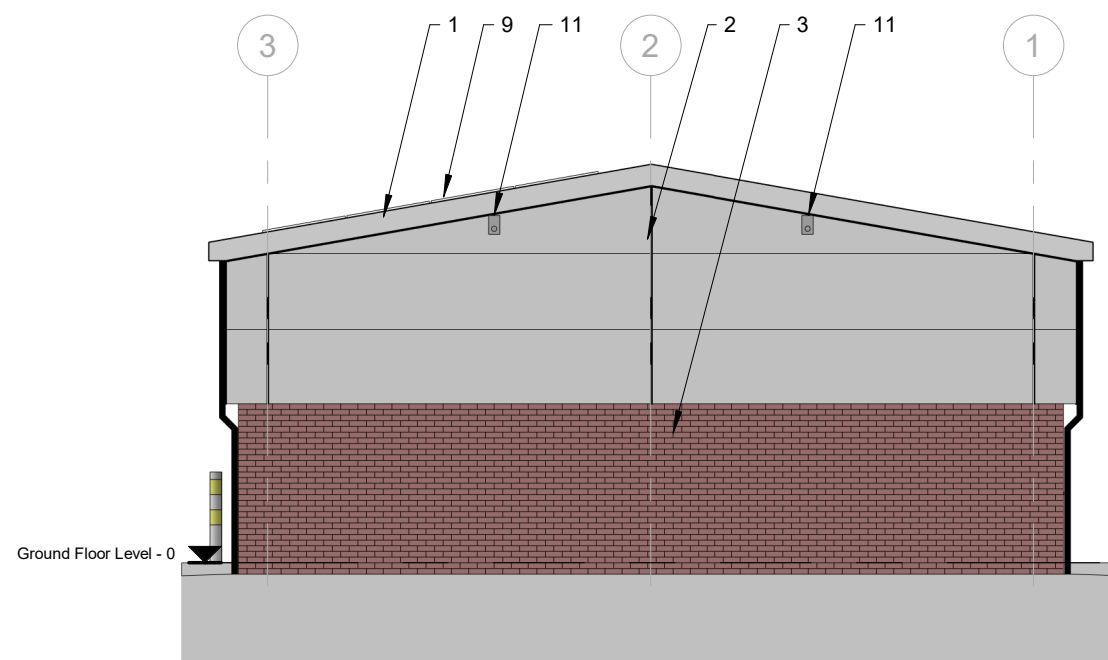


ALL DIMENSIONS TO BE CHECKED ON SITE.
DO NOT SCALE THIS DRAWING.
ALL DISCREPANCIES TO BE REPORTED IMMEDIATELY.
© COPYRIGHT
AUTOCAD VERSIONS OF THIS DRAWING ARE GENERATED FROM REVIT AND ARE NOT CHECKED. THEY ARE PROVIDED TO CONSULTANTS AND CONTRACTORS FOR INFORMATION ONLY TO USE AT THEIR OWN RISK.


Elevation Key

- 1 - Roof : Metal profiled sheeting.
Colour: Light Grey.
- 2 - Cladding : Metal flat panel with joint cover strips. Colour: Light Grey.
- 3 - Masonry Cavity Wall with facing brickwork. Colour: Tan/Brown.
- 4 - Roof Lights: Clear rooflights integrated with roofing sheet profile.
- 5 - Metal Powder coated personnel and fire exit doors. Colour: Mid Grey.
- 6 - Vehicle Entrance door: Colour: Mid Grey.
- 7 - Window: Aluminium powder coated. Colour: Mid Grey.
- 8 - Metal rainwater goods powder coated. Colour: Dark Grey.
- 9 - Roof mounted photovoltaic locations indicatively shown. Refer to Electrical design.
- 10 - Bird Box
- 11 - Bat Box


Project Sheet Numbering

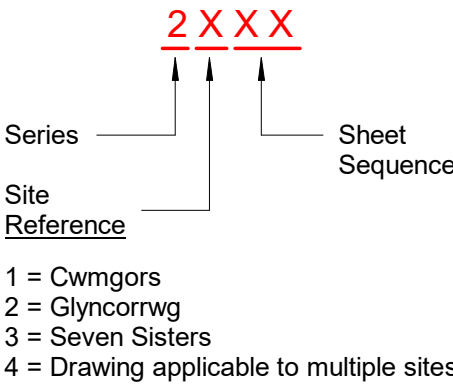


Side 1 Elevation Seven Sisters
1 : 100

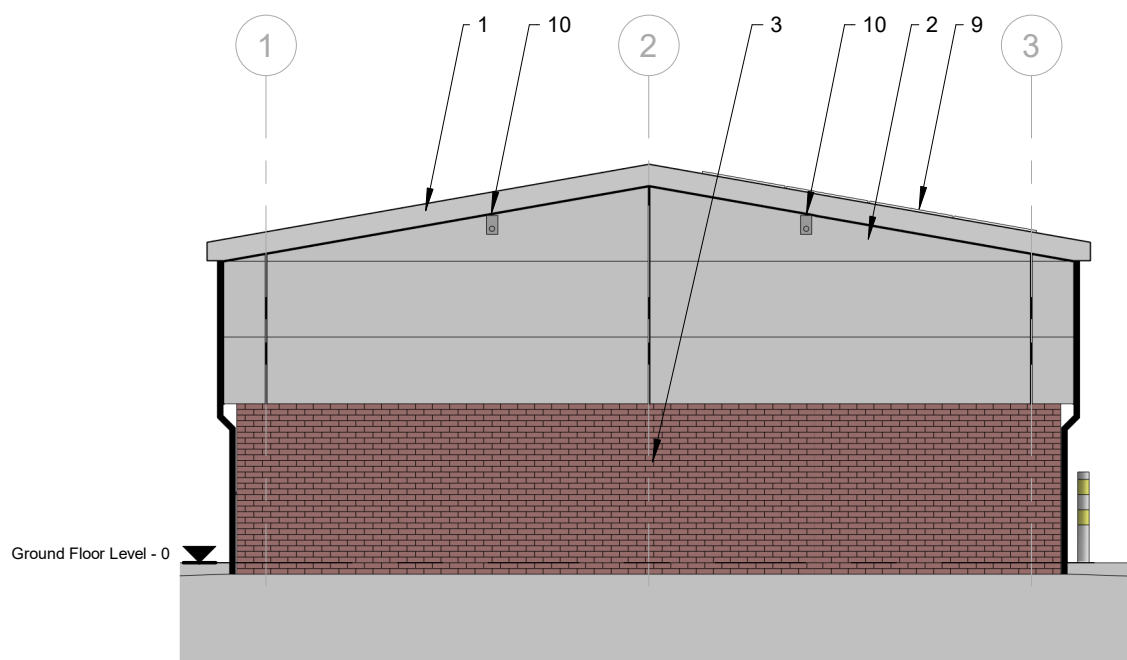

Side 2 Elevation Seven Sisters
1 : 100

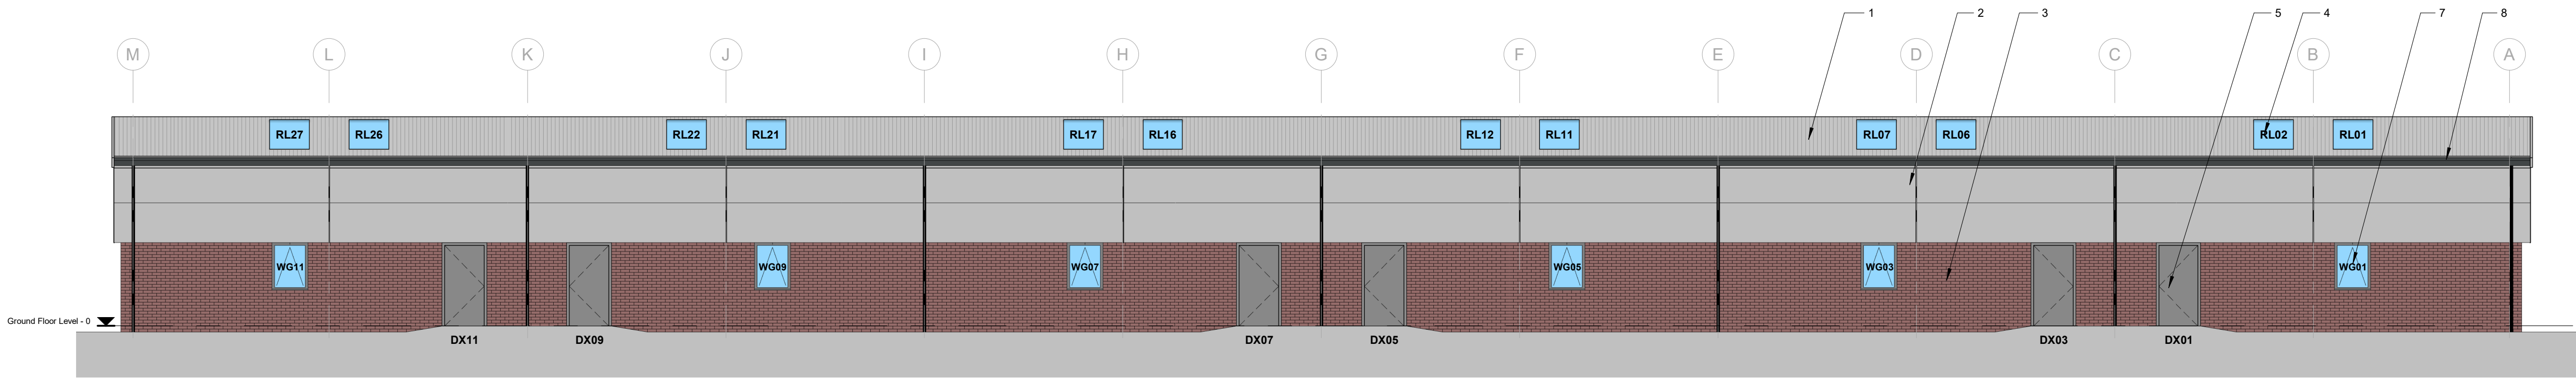

Rear Elevation Seven Sisters
1 : 100

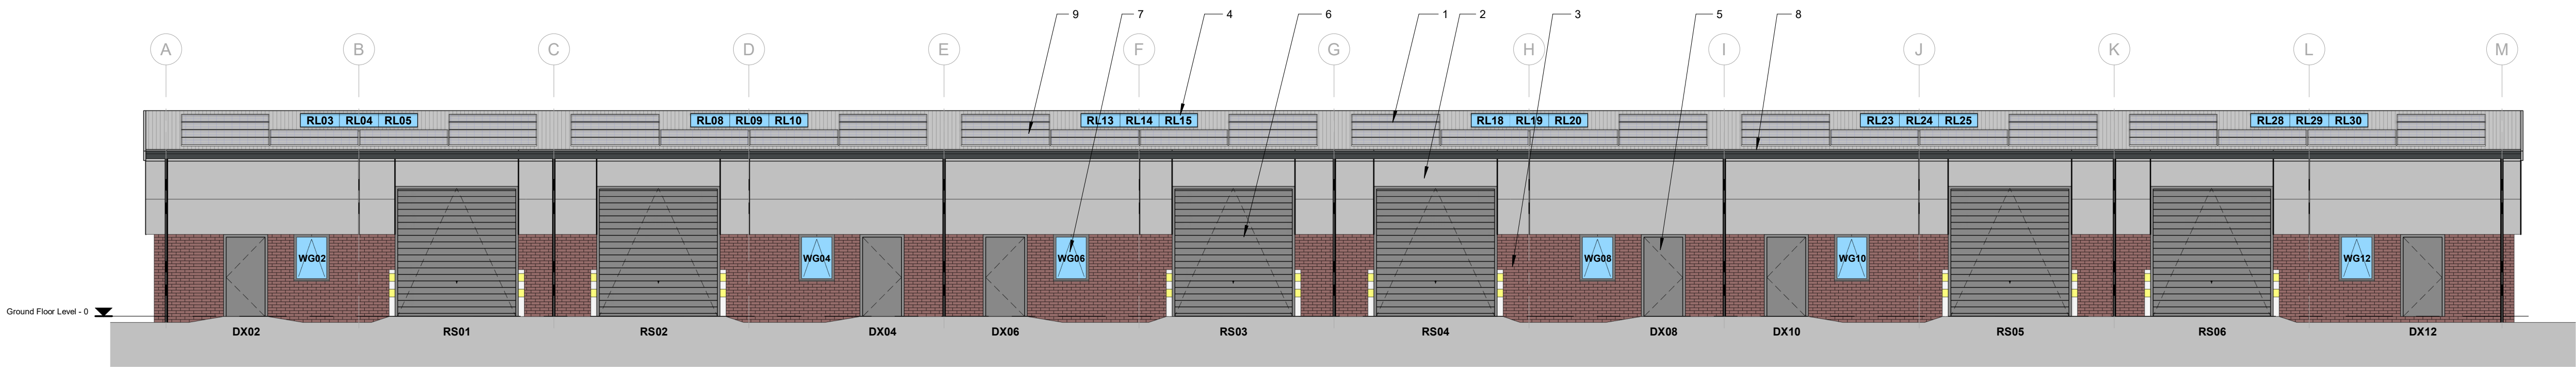

Front Elevation Seven Sisters
1 : 100

03	RIBA Stage 3 Issue	27/06/24	RC
02	RIBA Stage 3 Issue	29/05/24	RC
01	Initial Issue	16/05/24	RC
No.	Revision Description	Date	By

EPT PARTNERSHIP
CHARTERED ARCHITECTS

Client:
Andrew Scott

Project:
NPT New Industrial Units

Drawing Title:
Proposed Elevations Seven Sisters

Status: Work in progress

Scale : 1 : 100 Original sheet size : A1

Project	Originator	Functional Breakdown	Spatial Breakdown	Form Discipline	Number	Revision
ISU -	EPT	- 01 -	00 -	DR - A -	2304 -	P03
EPT internal project ref: 11298	Drawn by: RC	Checked by: MT	Exported from model: 27/06/2024 15:17:49			