




NOTES

1. All dimensions in millimetres unless otherwise stated.

A	REVISED BLOCK INDICATED	WGH		MAR 20
Rev	Details	Dr	Ch	Apr

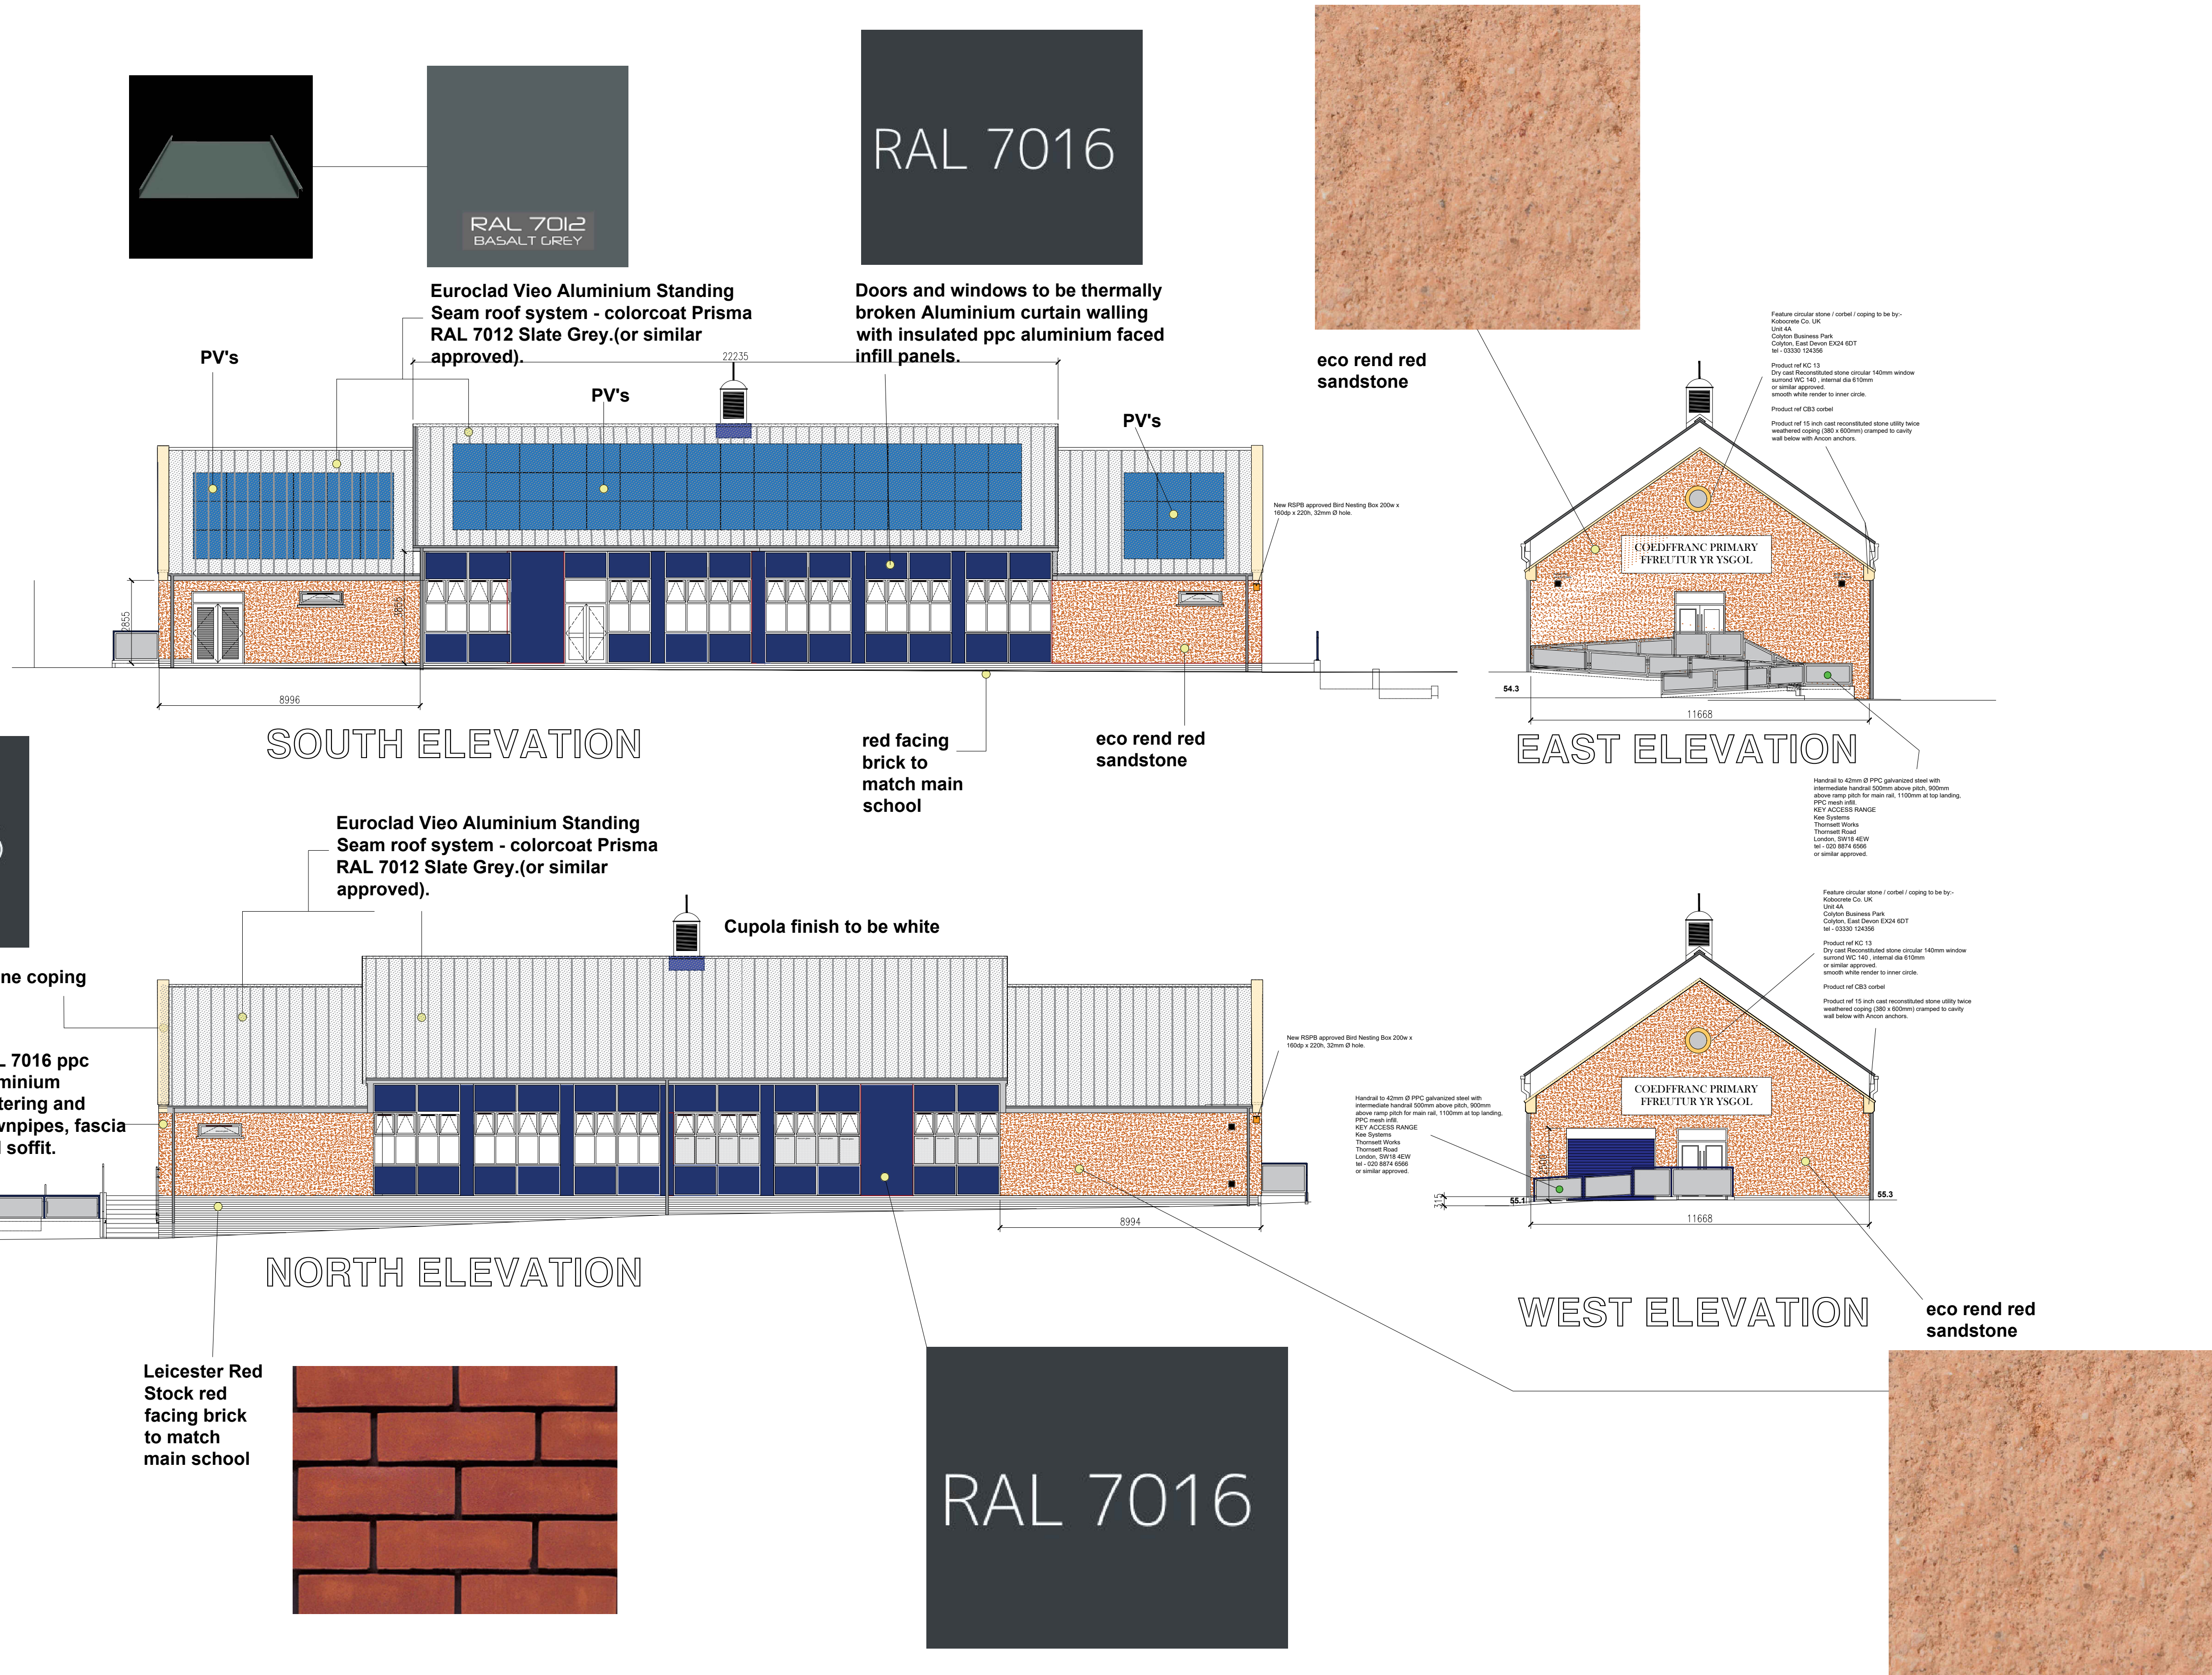

PROPERTY & REGENERATION
Gareth Nutt B.Sc(Hons), M.Sc., DMS, FRICS
CORPORATE DIRECTOR OF ENVIRONMENT
THE QUAYS, BRUNEL WAY
BAGLAN ENERGY PARK SA11 2GG
www.npt.gov.uk

Project
COEDFFRANC PRIMARY SCHOOL

Drawing Title
EXISTING SITE PLAN

File No.	Property Ref. No.
Drawn	WGH
Checked	
Approved	
Date	July 24
Date	
Date	
Scales	1:125@A1
Drawing No.	A1188 - 121
Rev.	