





FRONT ELEVATION

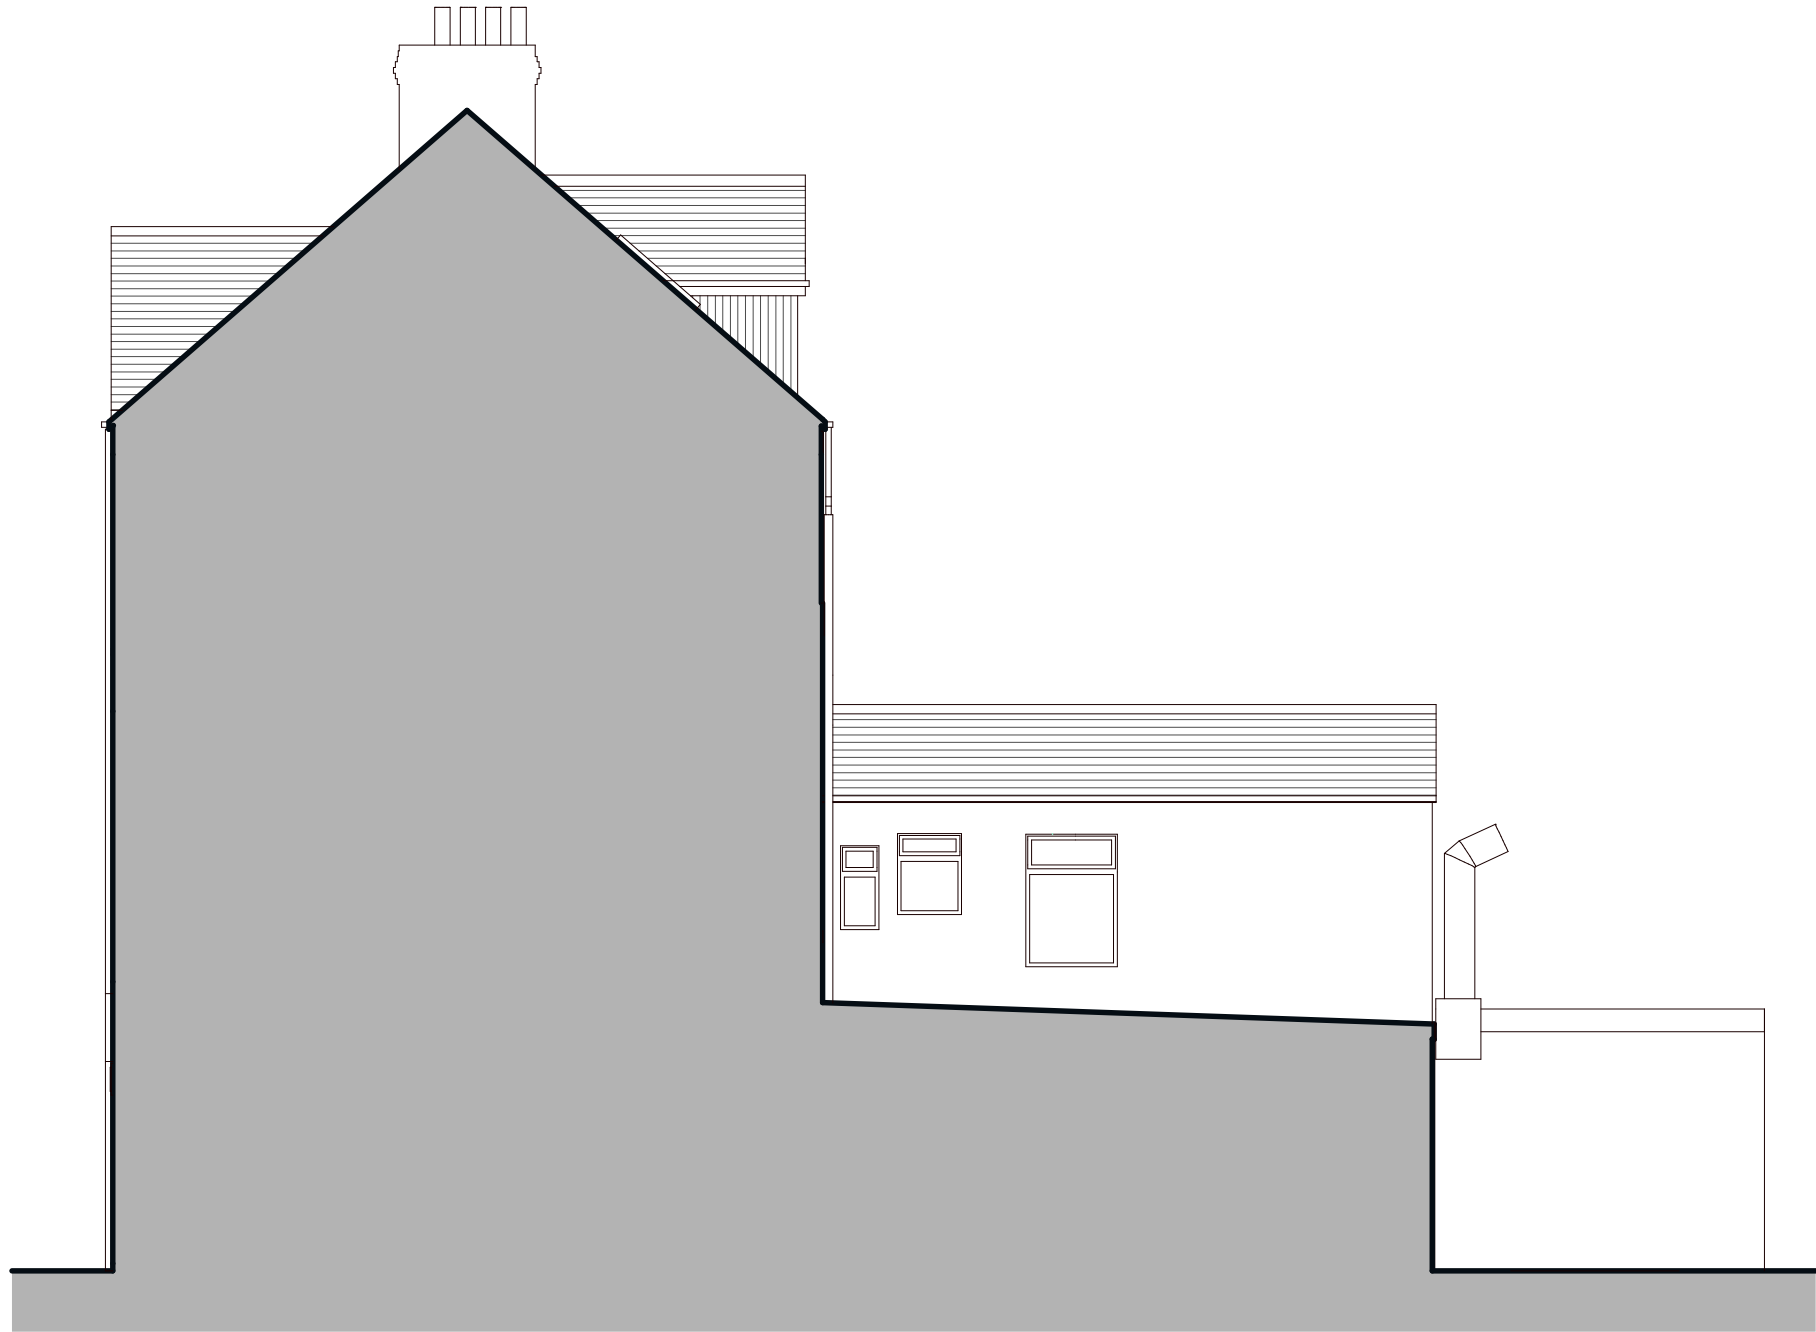

SECTIONAL SIDE ELEVATION

 

NO.	NOTES	Drawing to be used for purposes of	
		Planning Application only	Other

SHEET TITLE:
Proposed Elevations
Sheet 1 of 2

PROJECT DESCRIPTION:
Change of Use -
Residential Development