




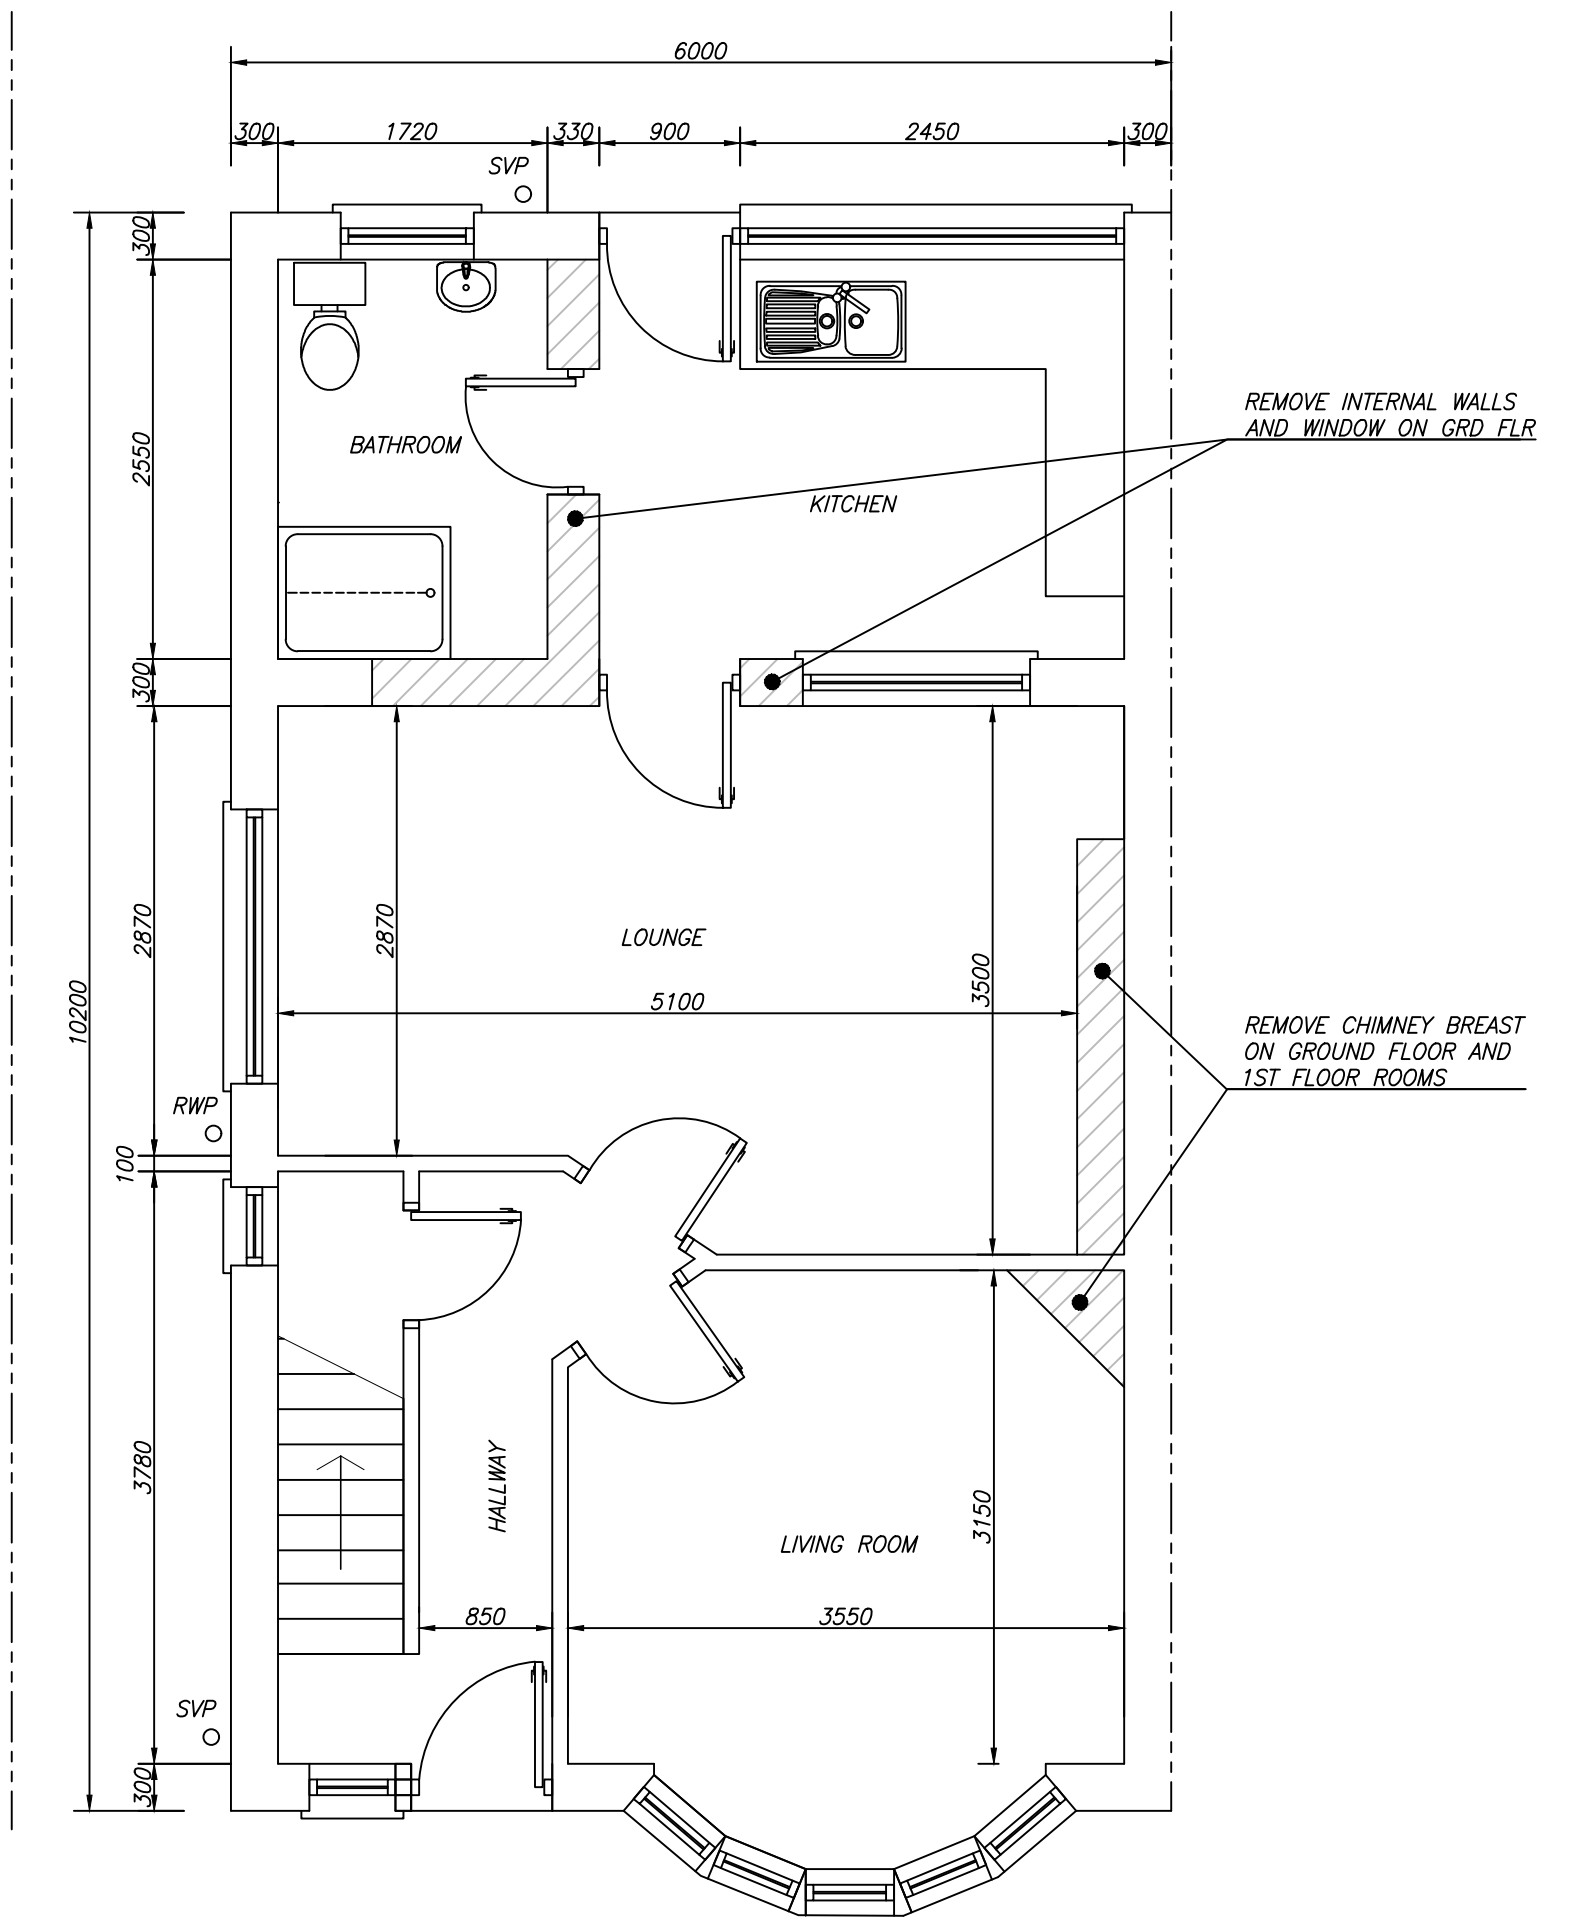


Existing Ground Floor Plan

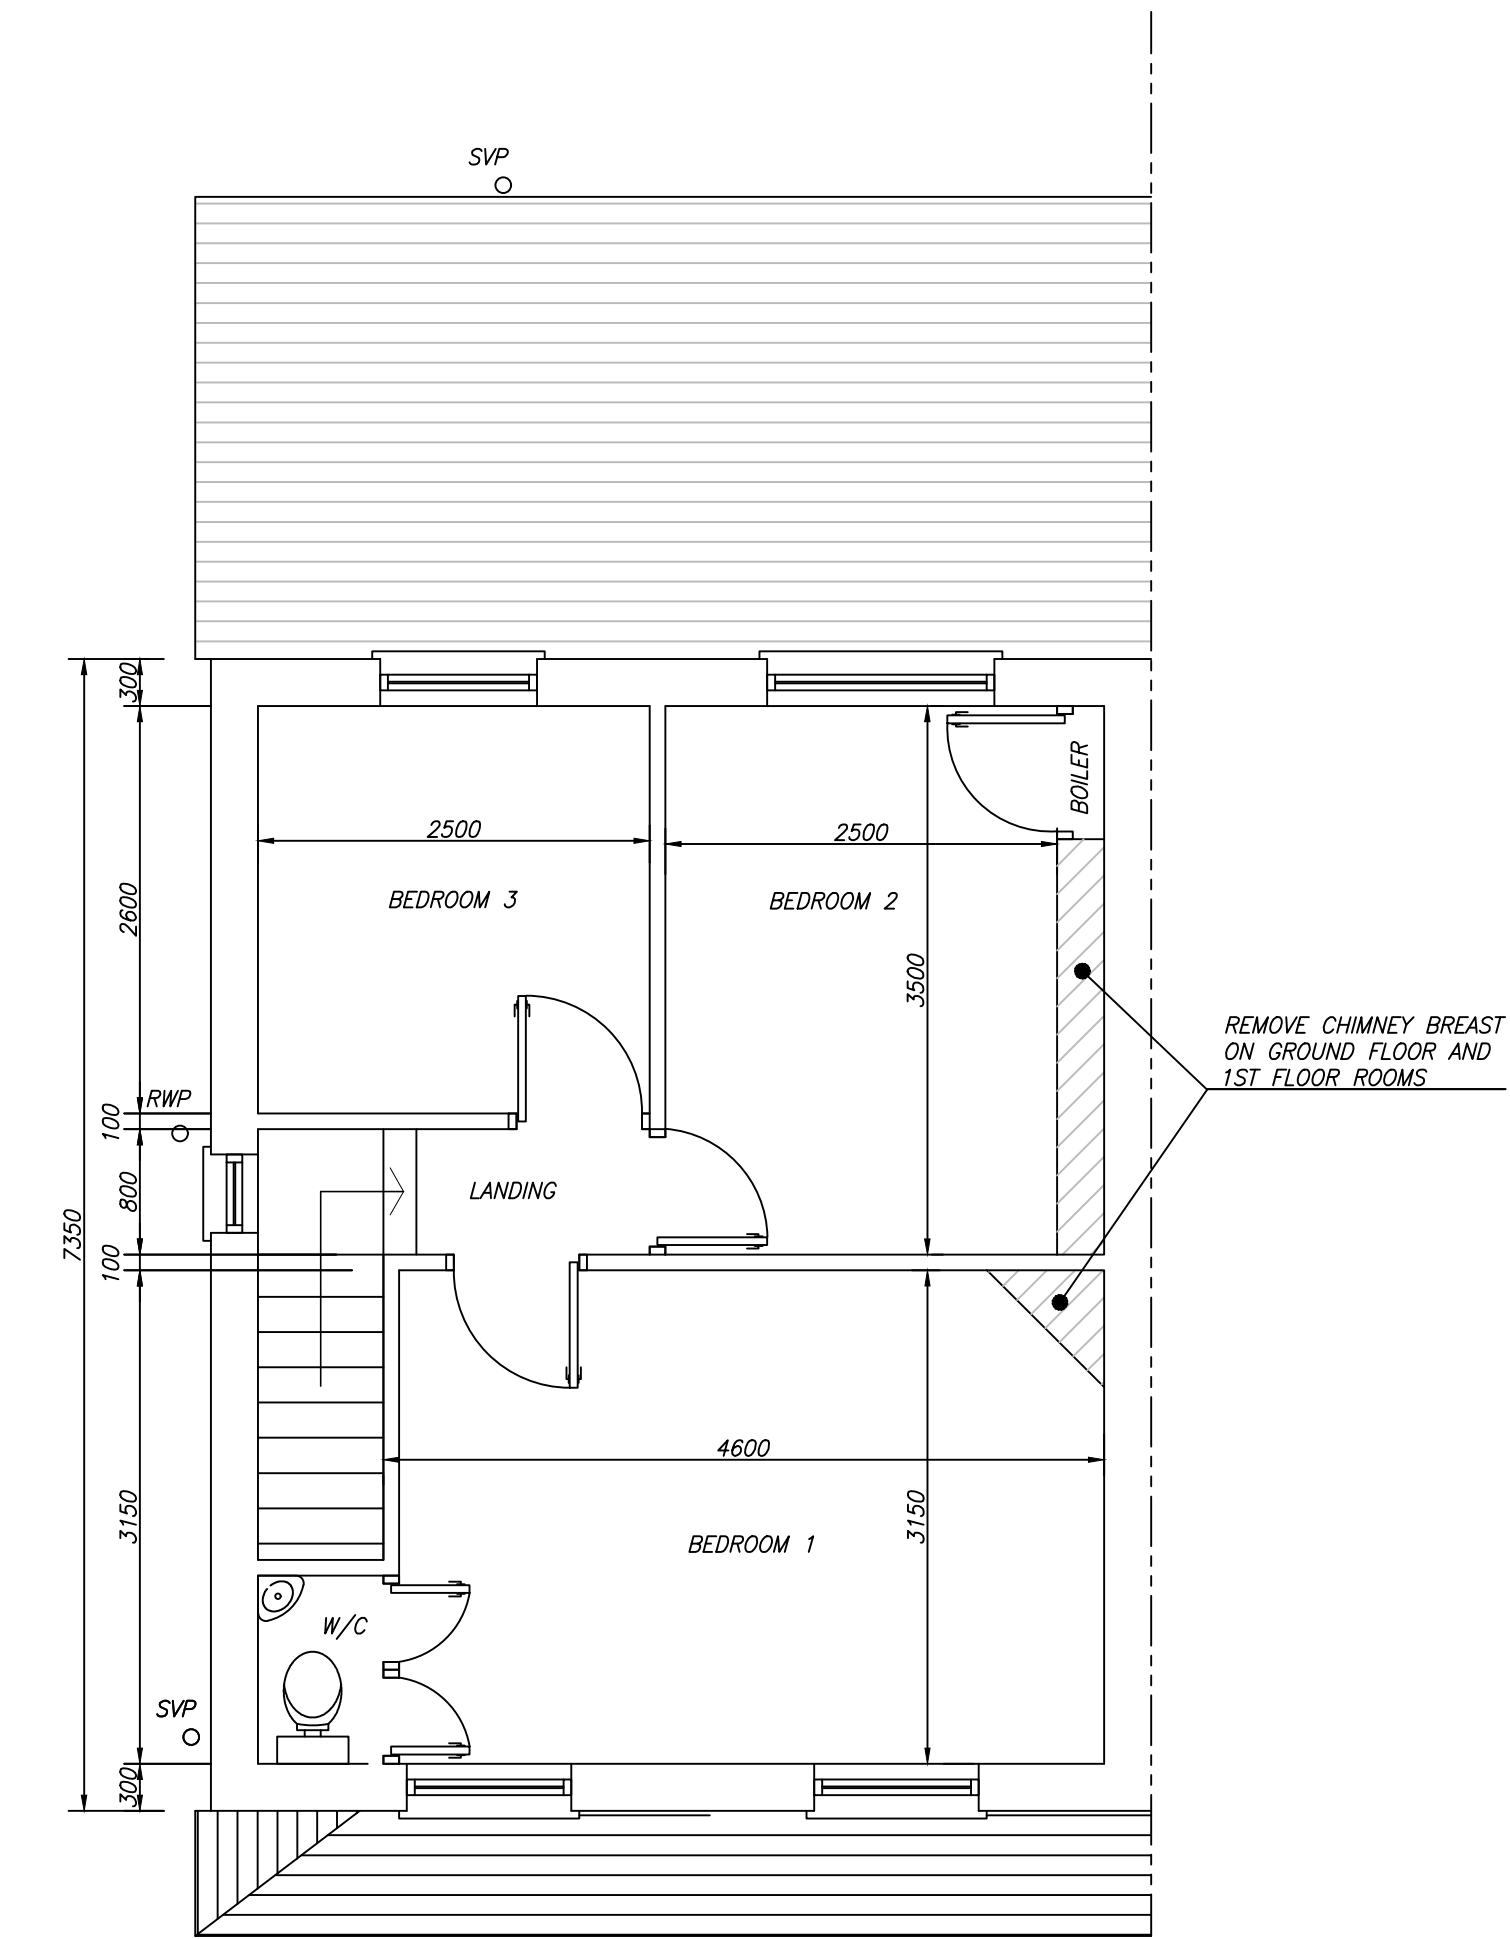


Existing First Floor Plan

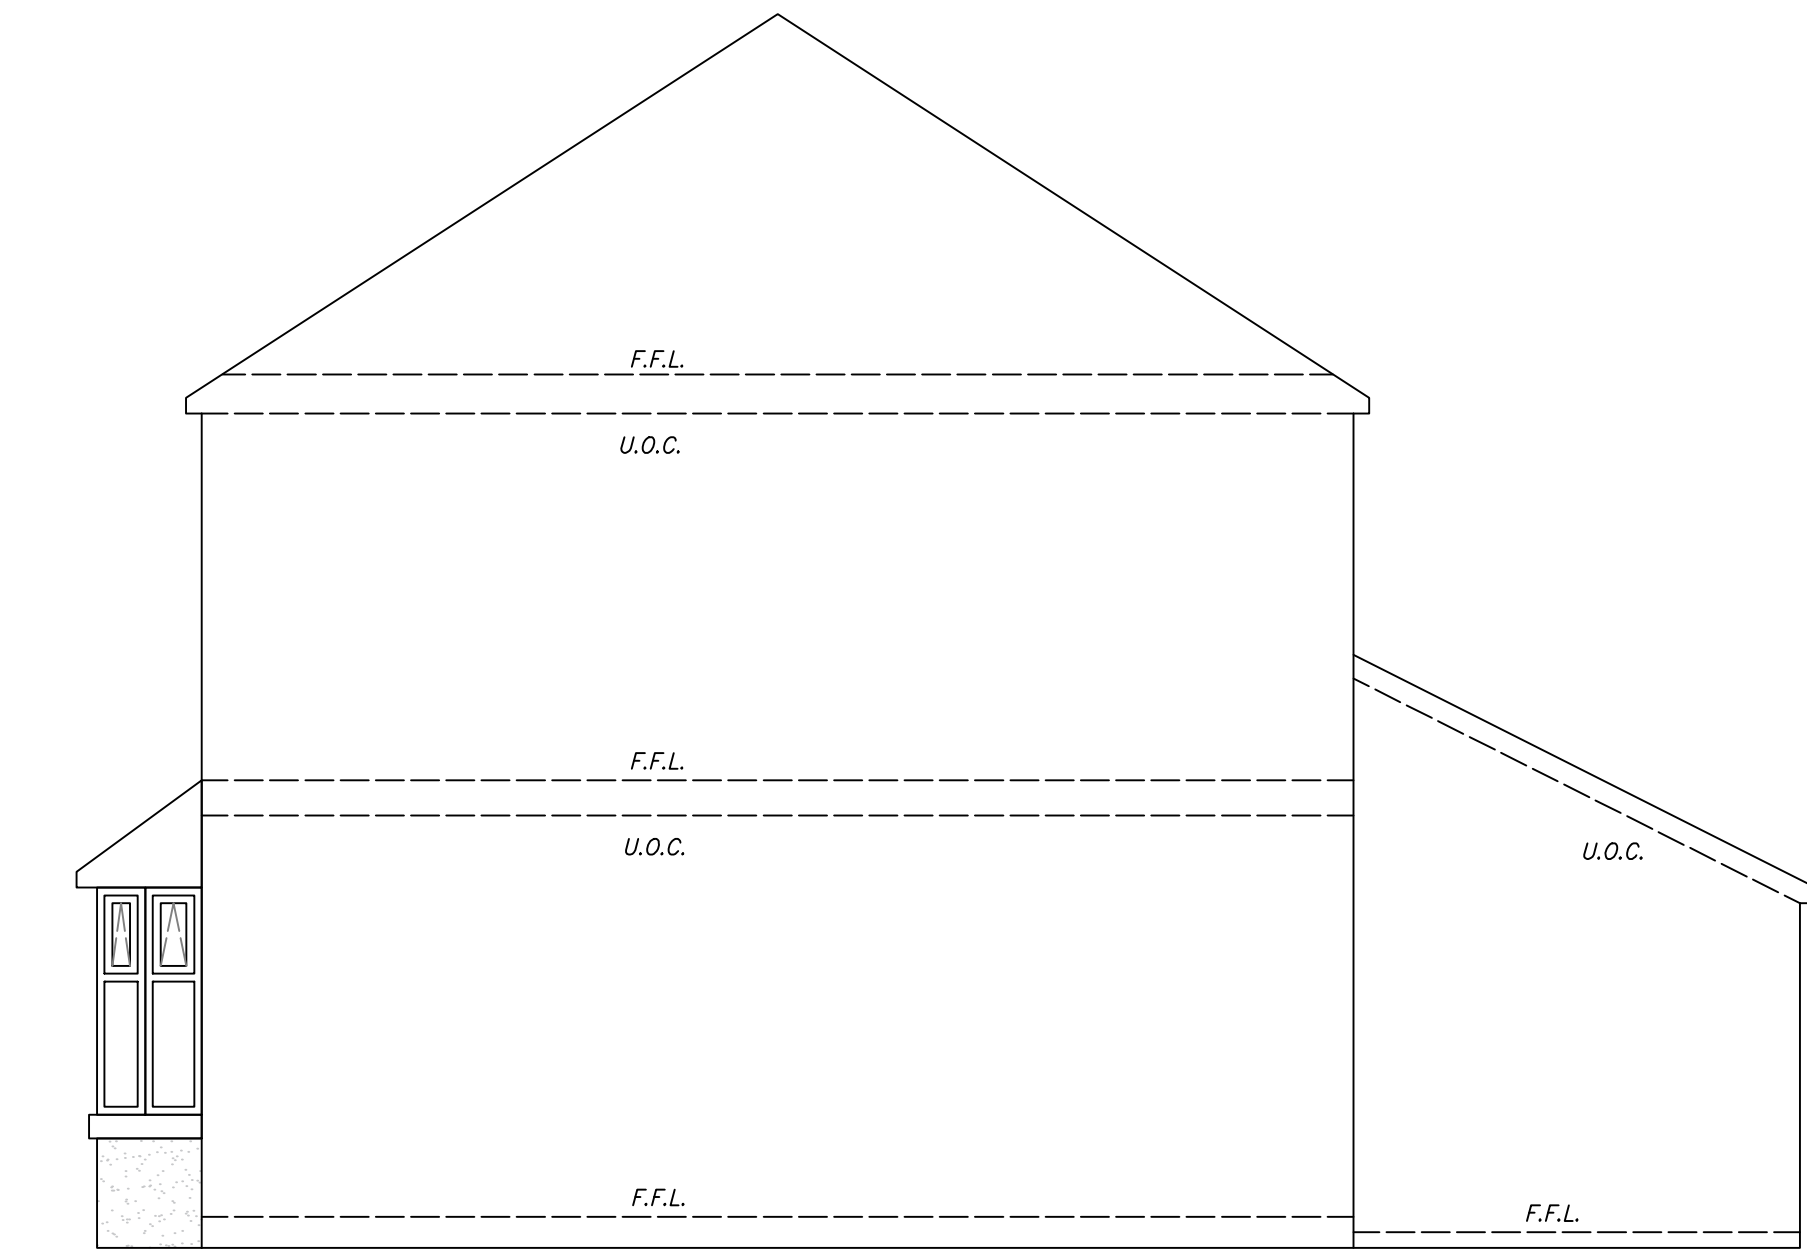


Existing West Elevation

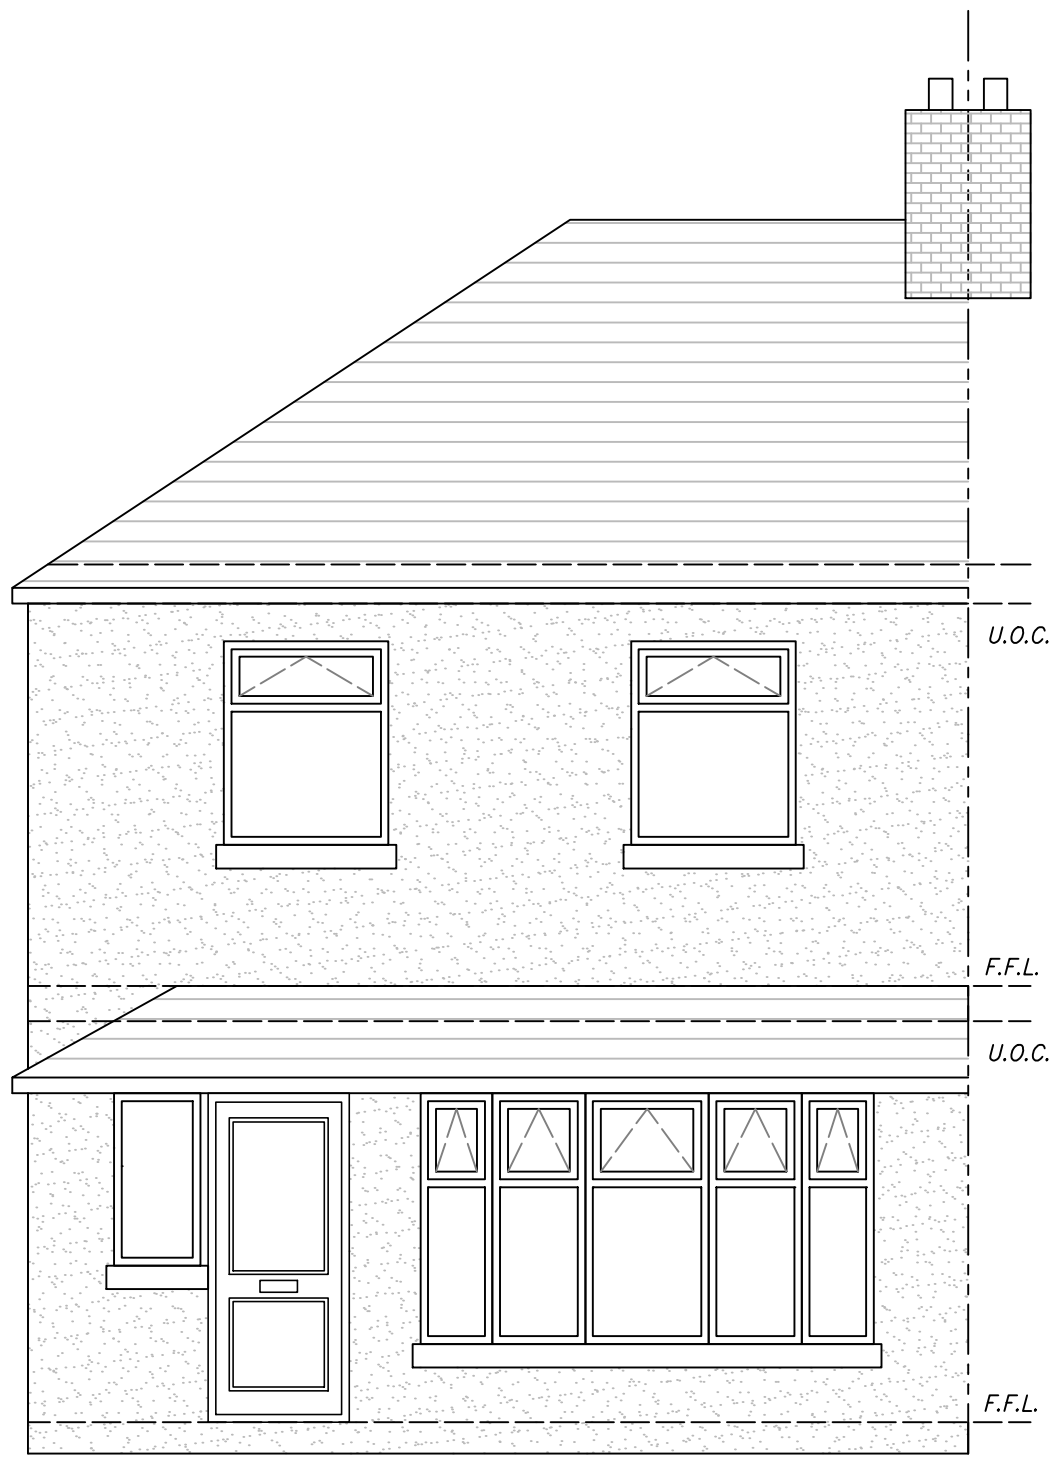

Existing Front Elevation

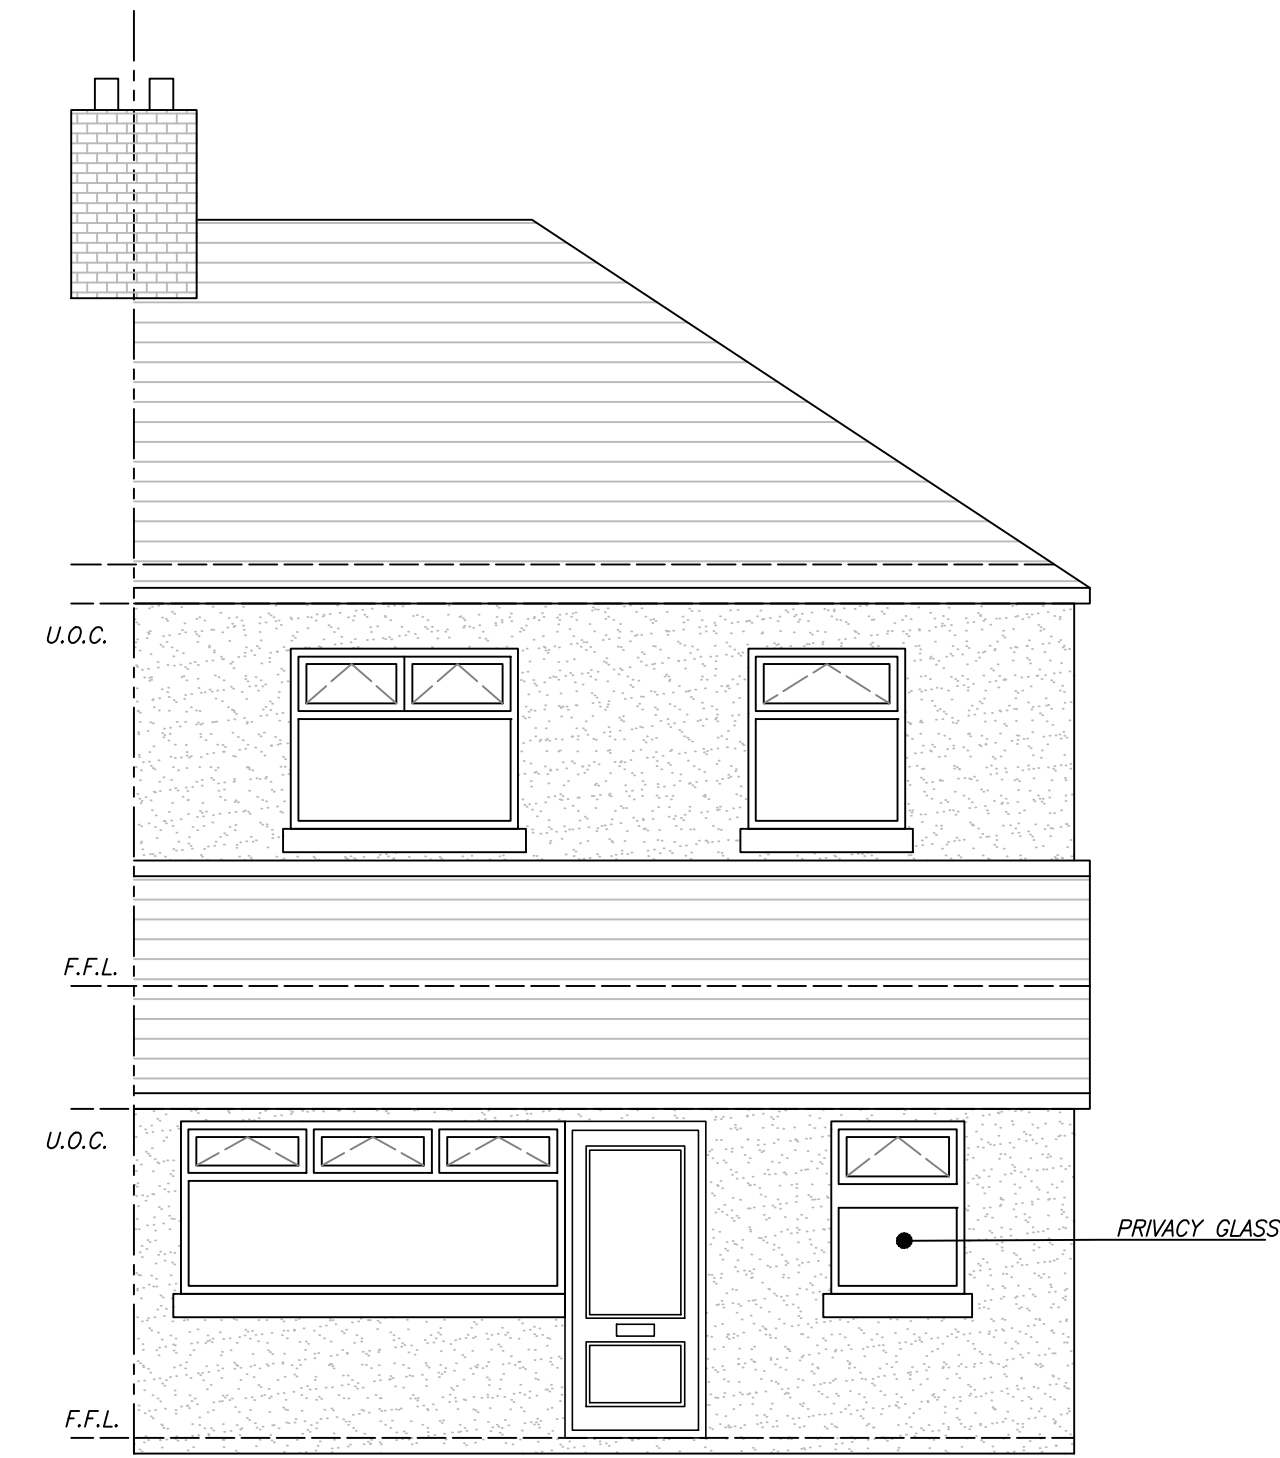

Existing Rear Elevation

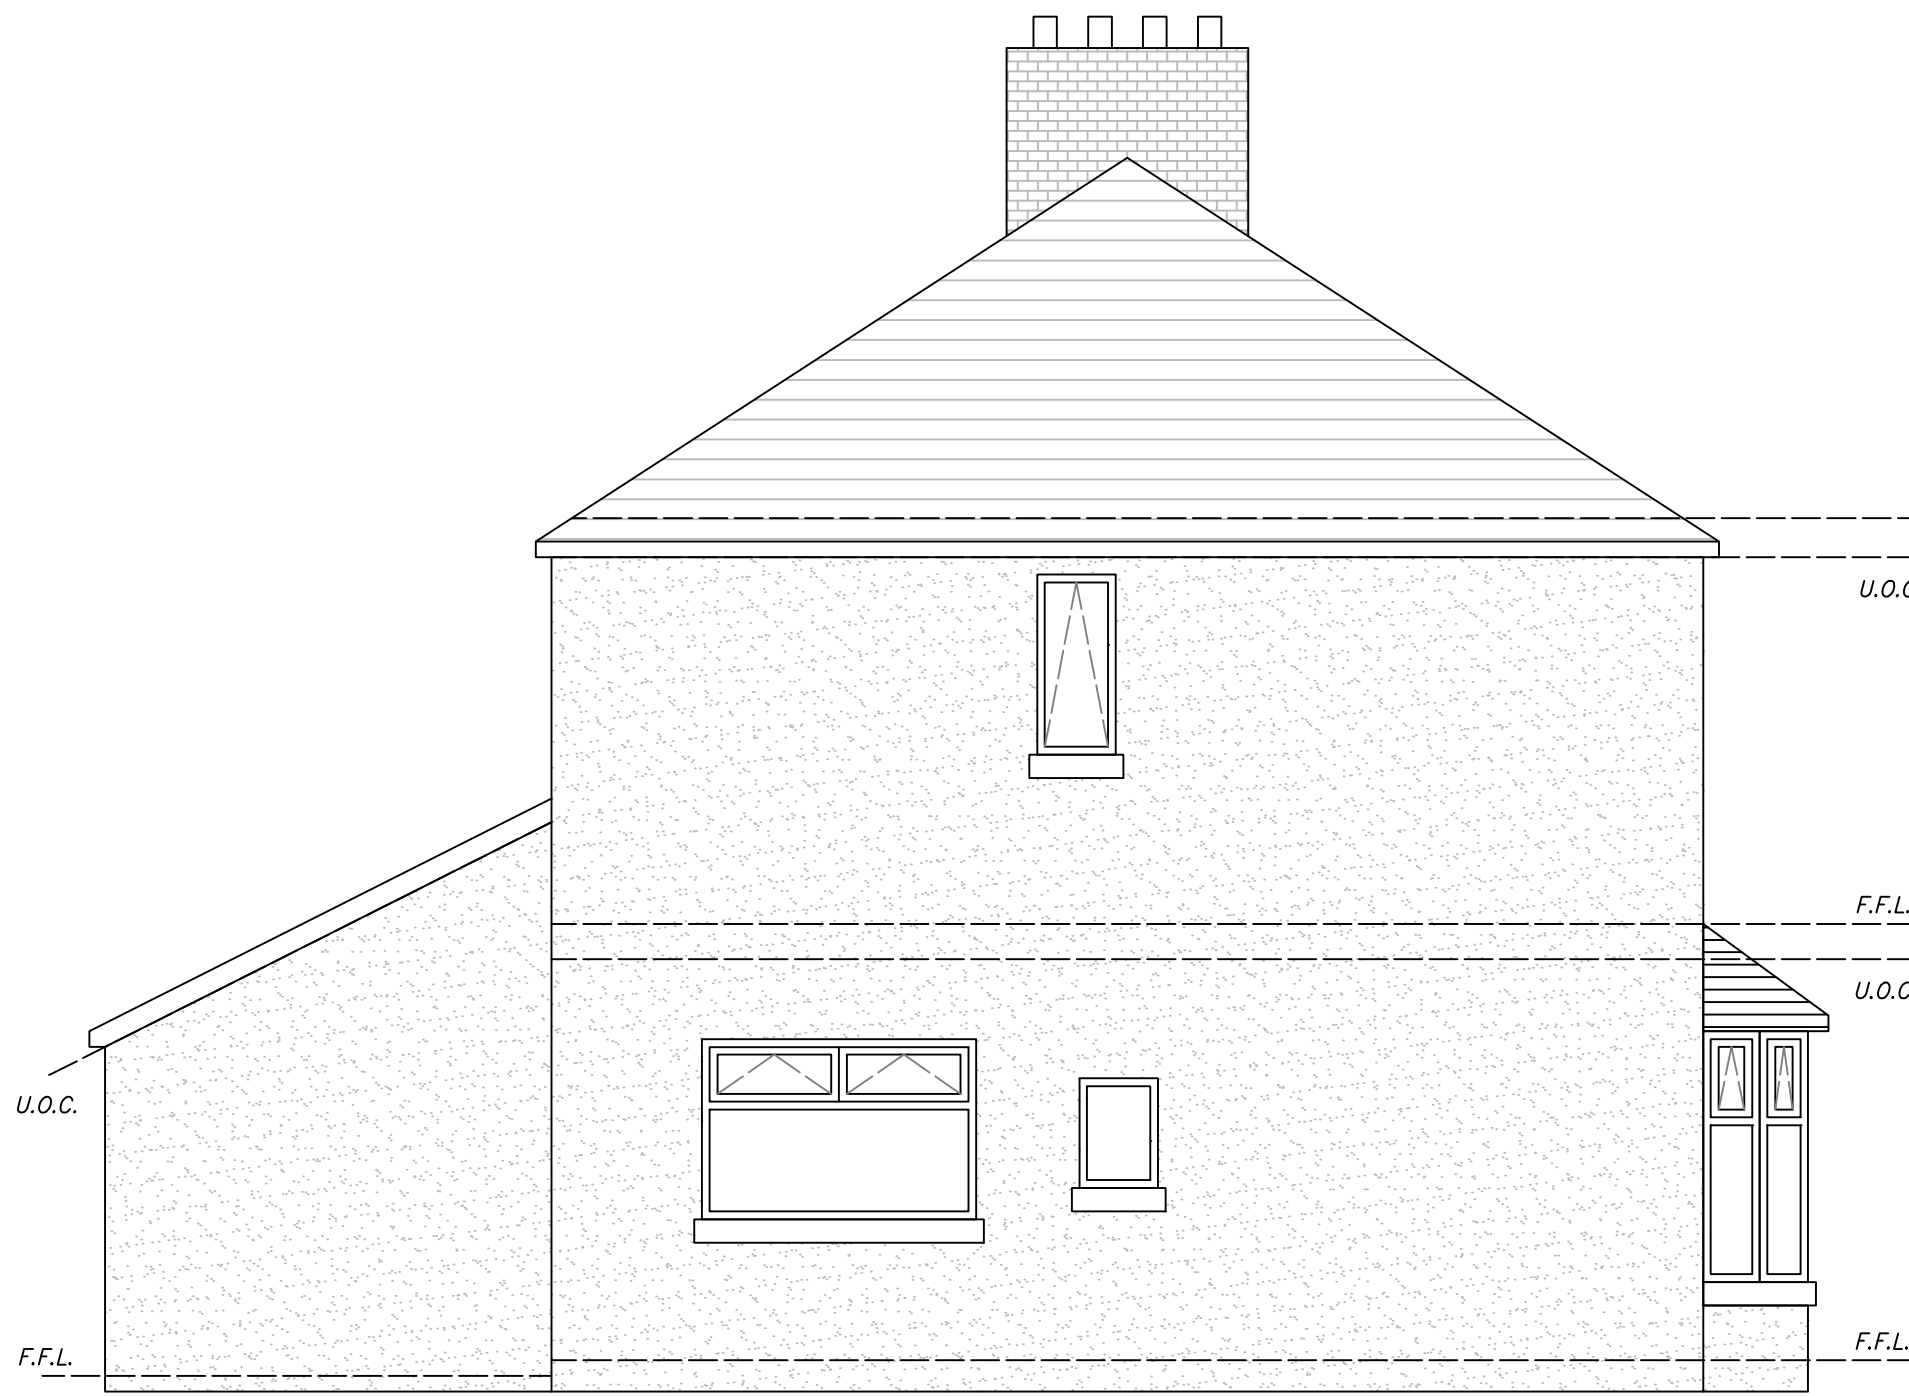

Existing East Elevation

Rev		By	Date
A	Existing House Plan and Elevations	ODK	18/04/24

SK DESIGN SERVICES

Riverbank House, Dan-y-bont,
Pontrhydyfen Port Talbot SA12 9RP
Tel: 01639 892310
E-Mail: s.kennerley@sky.com

Project: Existing House Plan and Elevations
Address: 3 Woodland Park, Glynneath
Neath / Port-Talbot

Client: Mr Owen Kennerley
Title: Existing Layout

Scale: 1:50
Date: APR 24
Drawn: ODK

Dwg.No. 001-01 Rev: A